


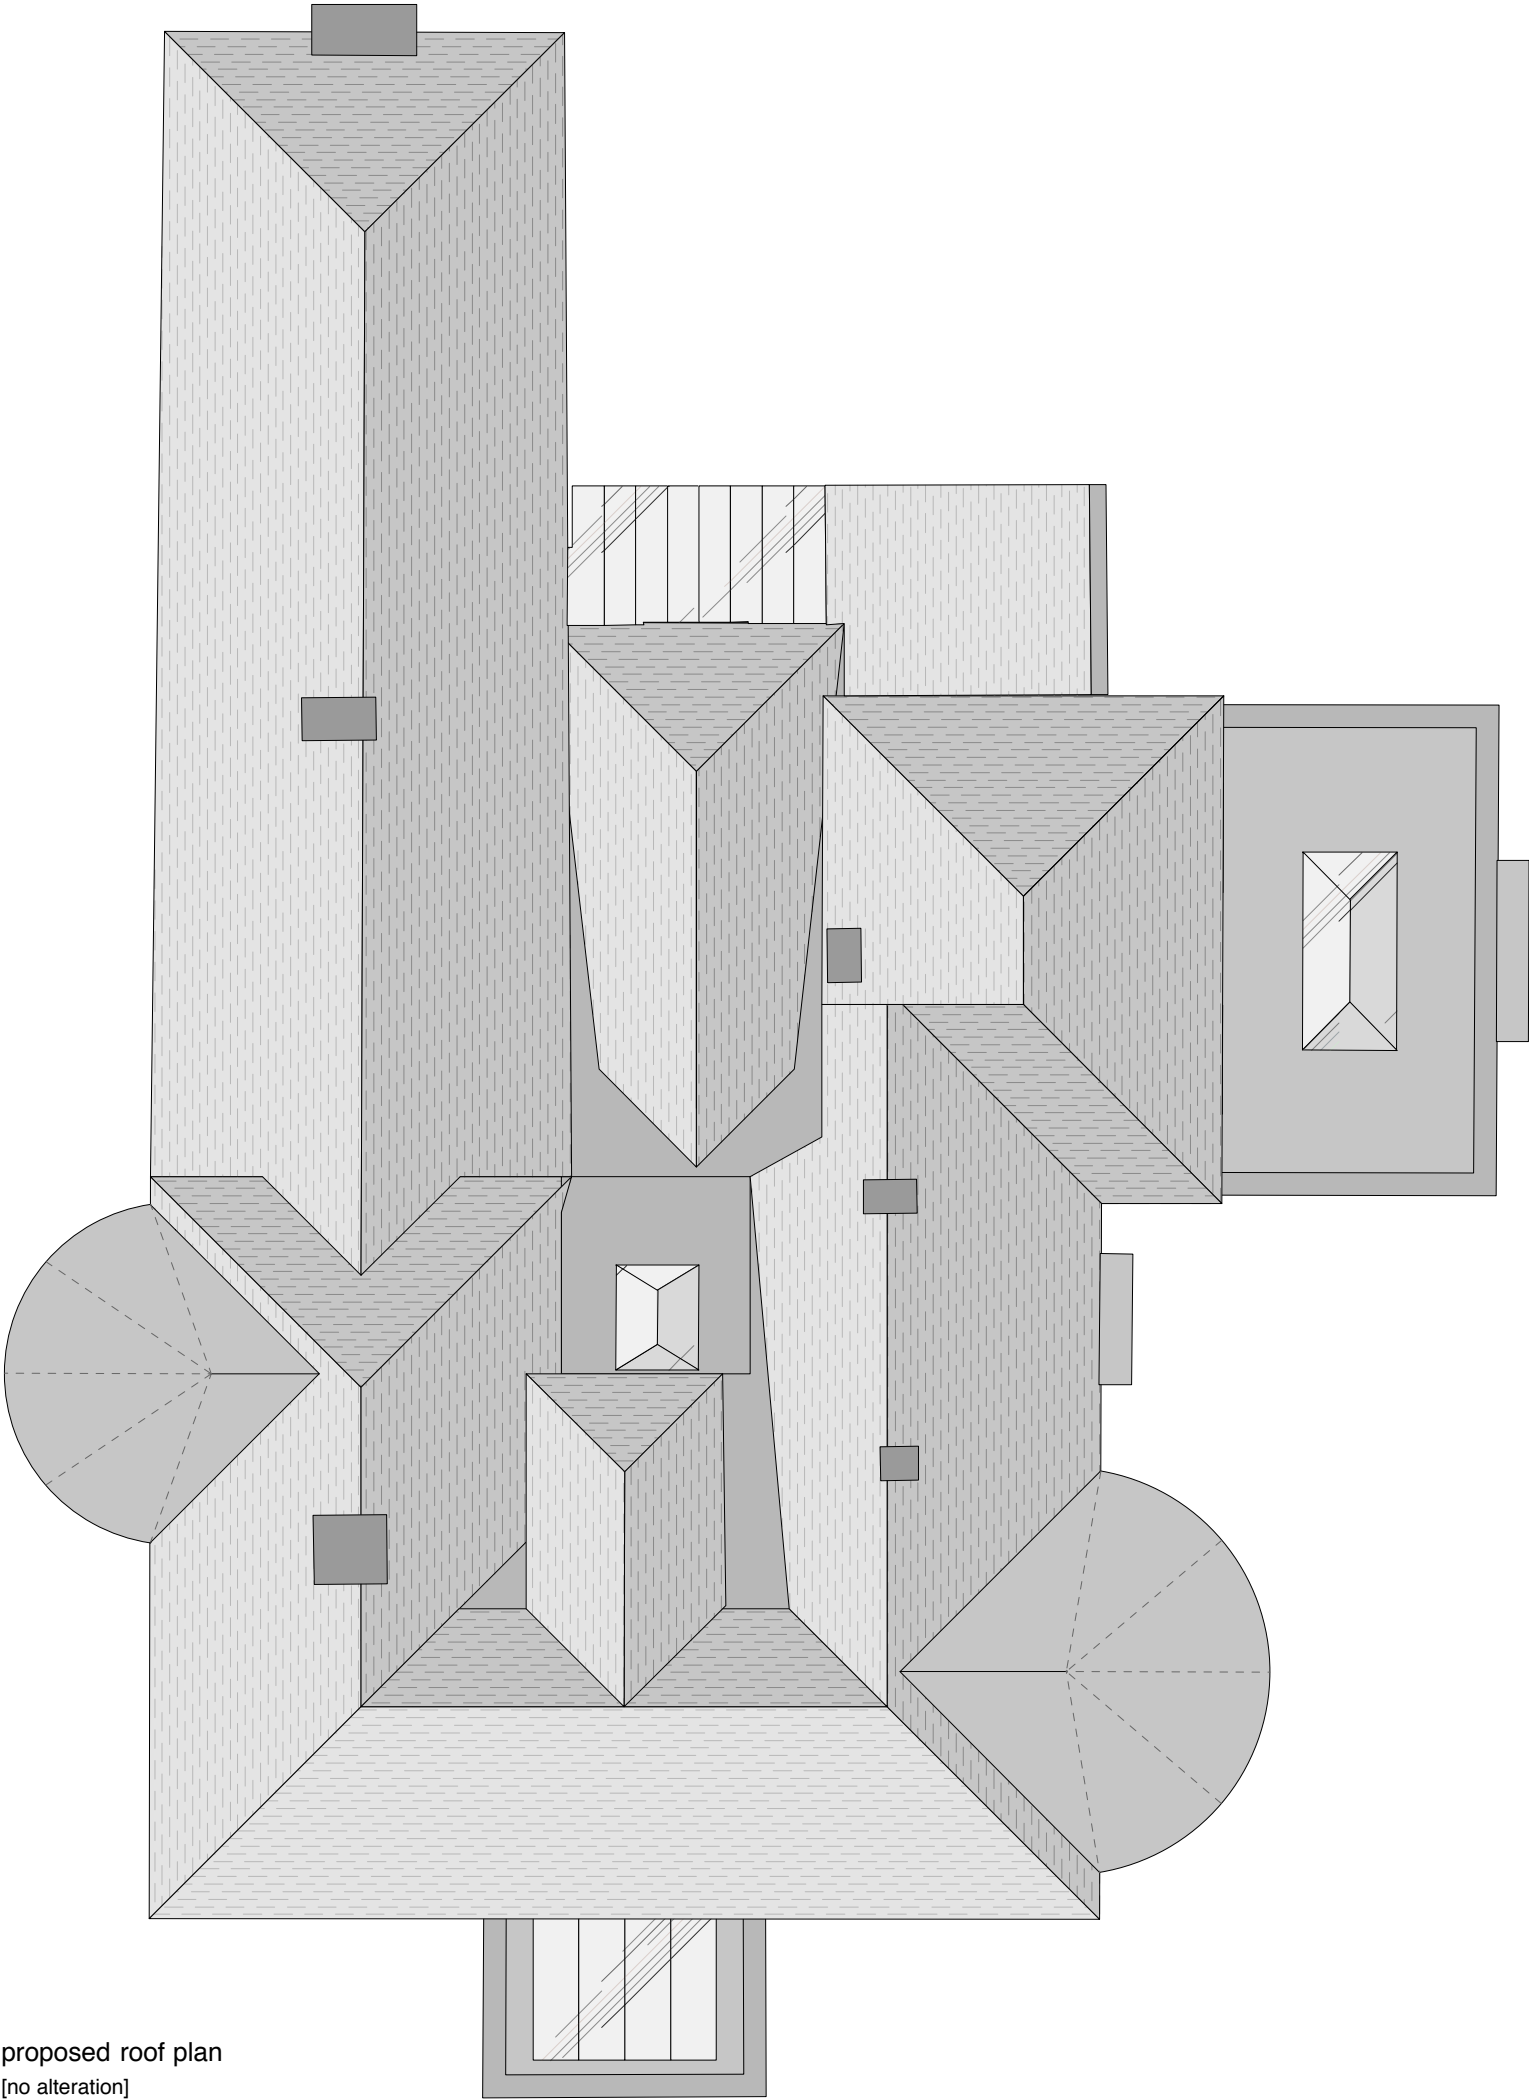

proposed roof plan
[no alteration]

accommodation schedule

existing		
offices B1(a)		
		@ 385sq/m
proposed		
01	1-bedroom flat	@ 48sq/m
02	1-bedroom flat	@ 72sq/m
03	1-bedroom flat	@ 43sq/m
04	1-bedroom flat	@ 46sq/m
05	1-bedroom flat	@ 55sq/m
06	1-bedroom flat	@ 46sq/m


Rev:	Note:	Date:

Notes:

Do not scale from the drawing for other than planning purposes, all sizes to be confirmed on site before construction.

The copyright of this drawing is retained by Concept Design & Planning.

The site drawing is reproduced under the limited licence of the Ordnance Survey and cannot be reproduced.

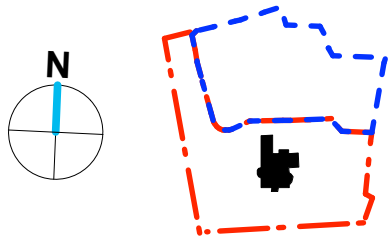

Project:	East Leigh House	Drawn by:	RW
Drawing:	Proposed RFL Plan	Checked by:	RW
Drawing No:	C18/060.13	Revision:	*
Scale:	1:100 @ A3	Date:	Jan 2018

concept 
design & planning

t. 023 8033 1010
e. studio@conceptdp.co.uk
www.conceptdp.co.uk