


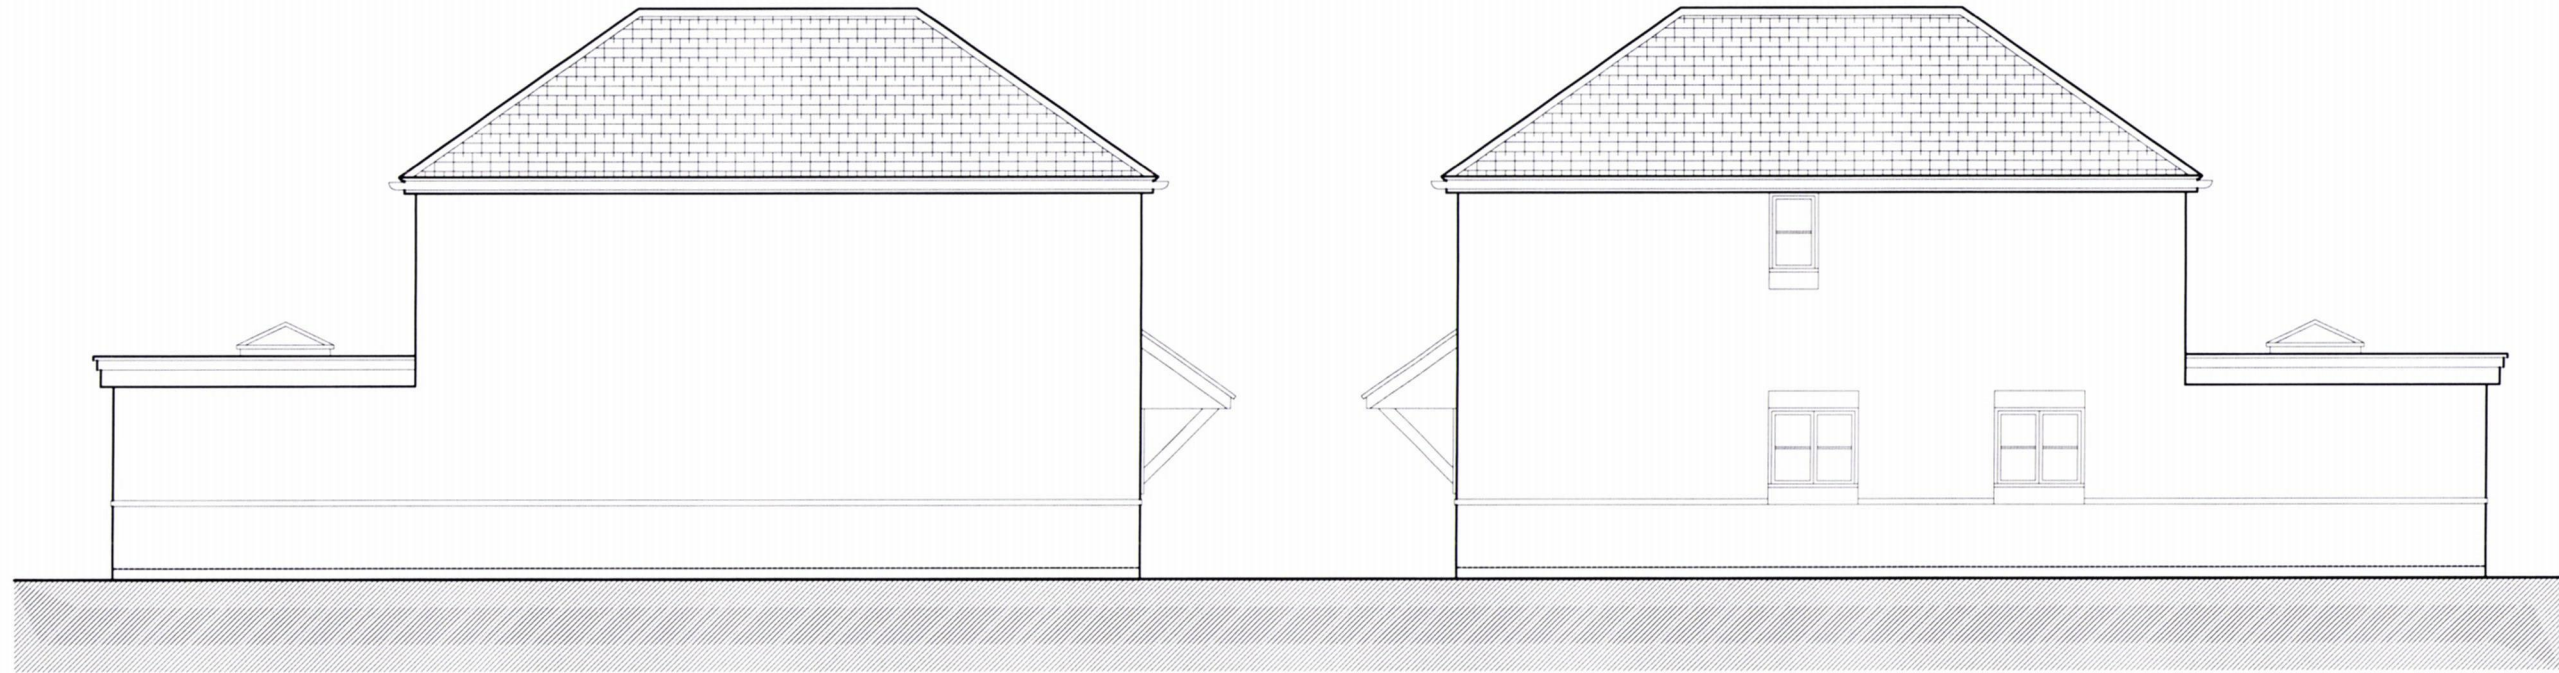

Side Elevation

Side Elevation



concrete interlocking tiles

render

plain tiles

white upvc frames

facing brick



Front Elevation

Rear Elevation

PROJECT

*Proposed Development on Land to Side of
15 Elm Park Road, Havant*

CLIENT

A Carter

DRG TITLE

Elevations

PROJECT NO.

18016

DRAWING NO.

206

SCALE

1:100

REV

Rev	DESCRIPTION	Dwn / Date	Chk / Date
-	-	-	-
This drawing is copyright and must not be disclosed to third parties without permission Scaled dimensions are not to be used for construction			

4 Queensgate
Queens Road
Fareham
Hampshire
PO16 0NW

Tel: 01329 288911
Fax: 01329 221913
E-mail: admin@m2architecture.com

m2
architecture
architectural technologist