


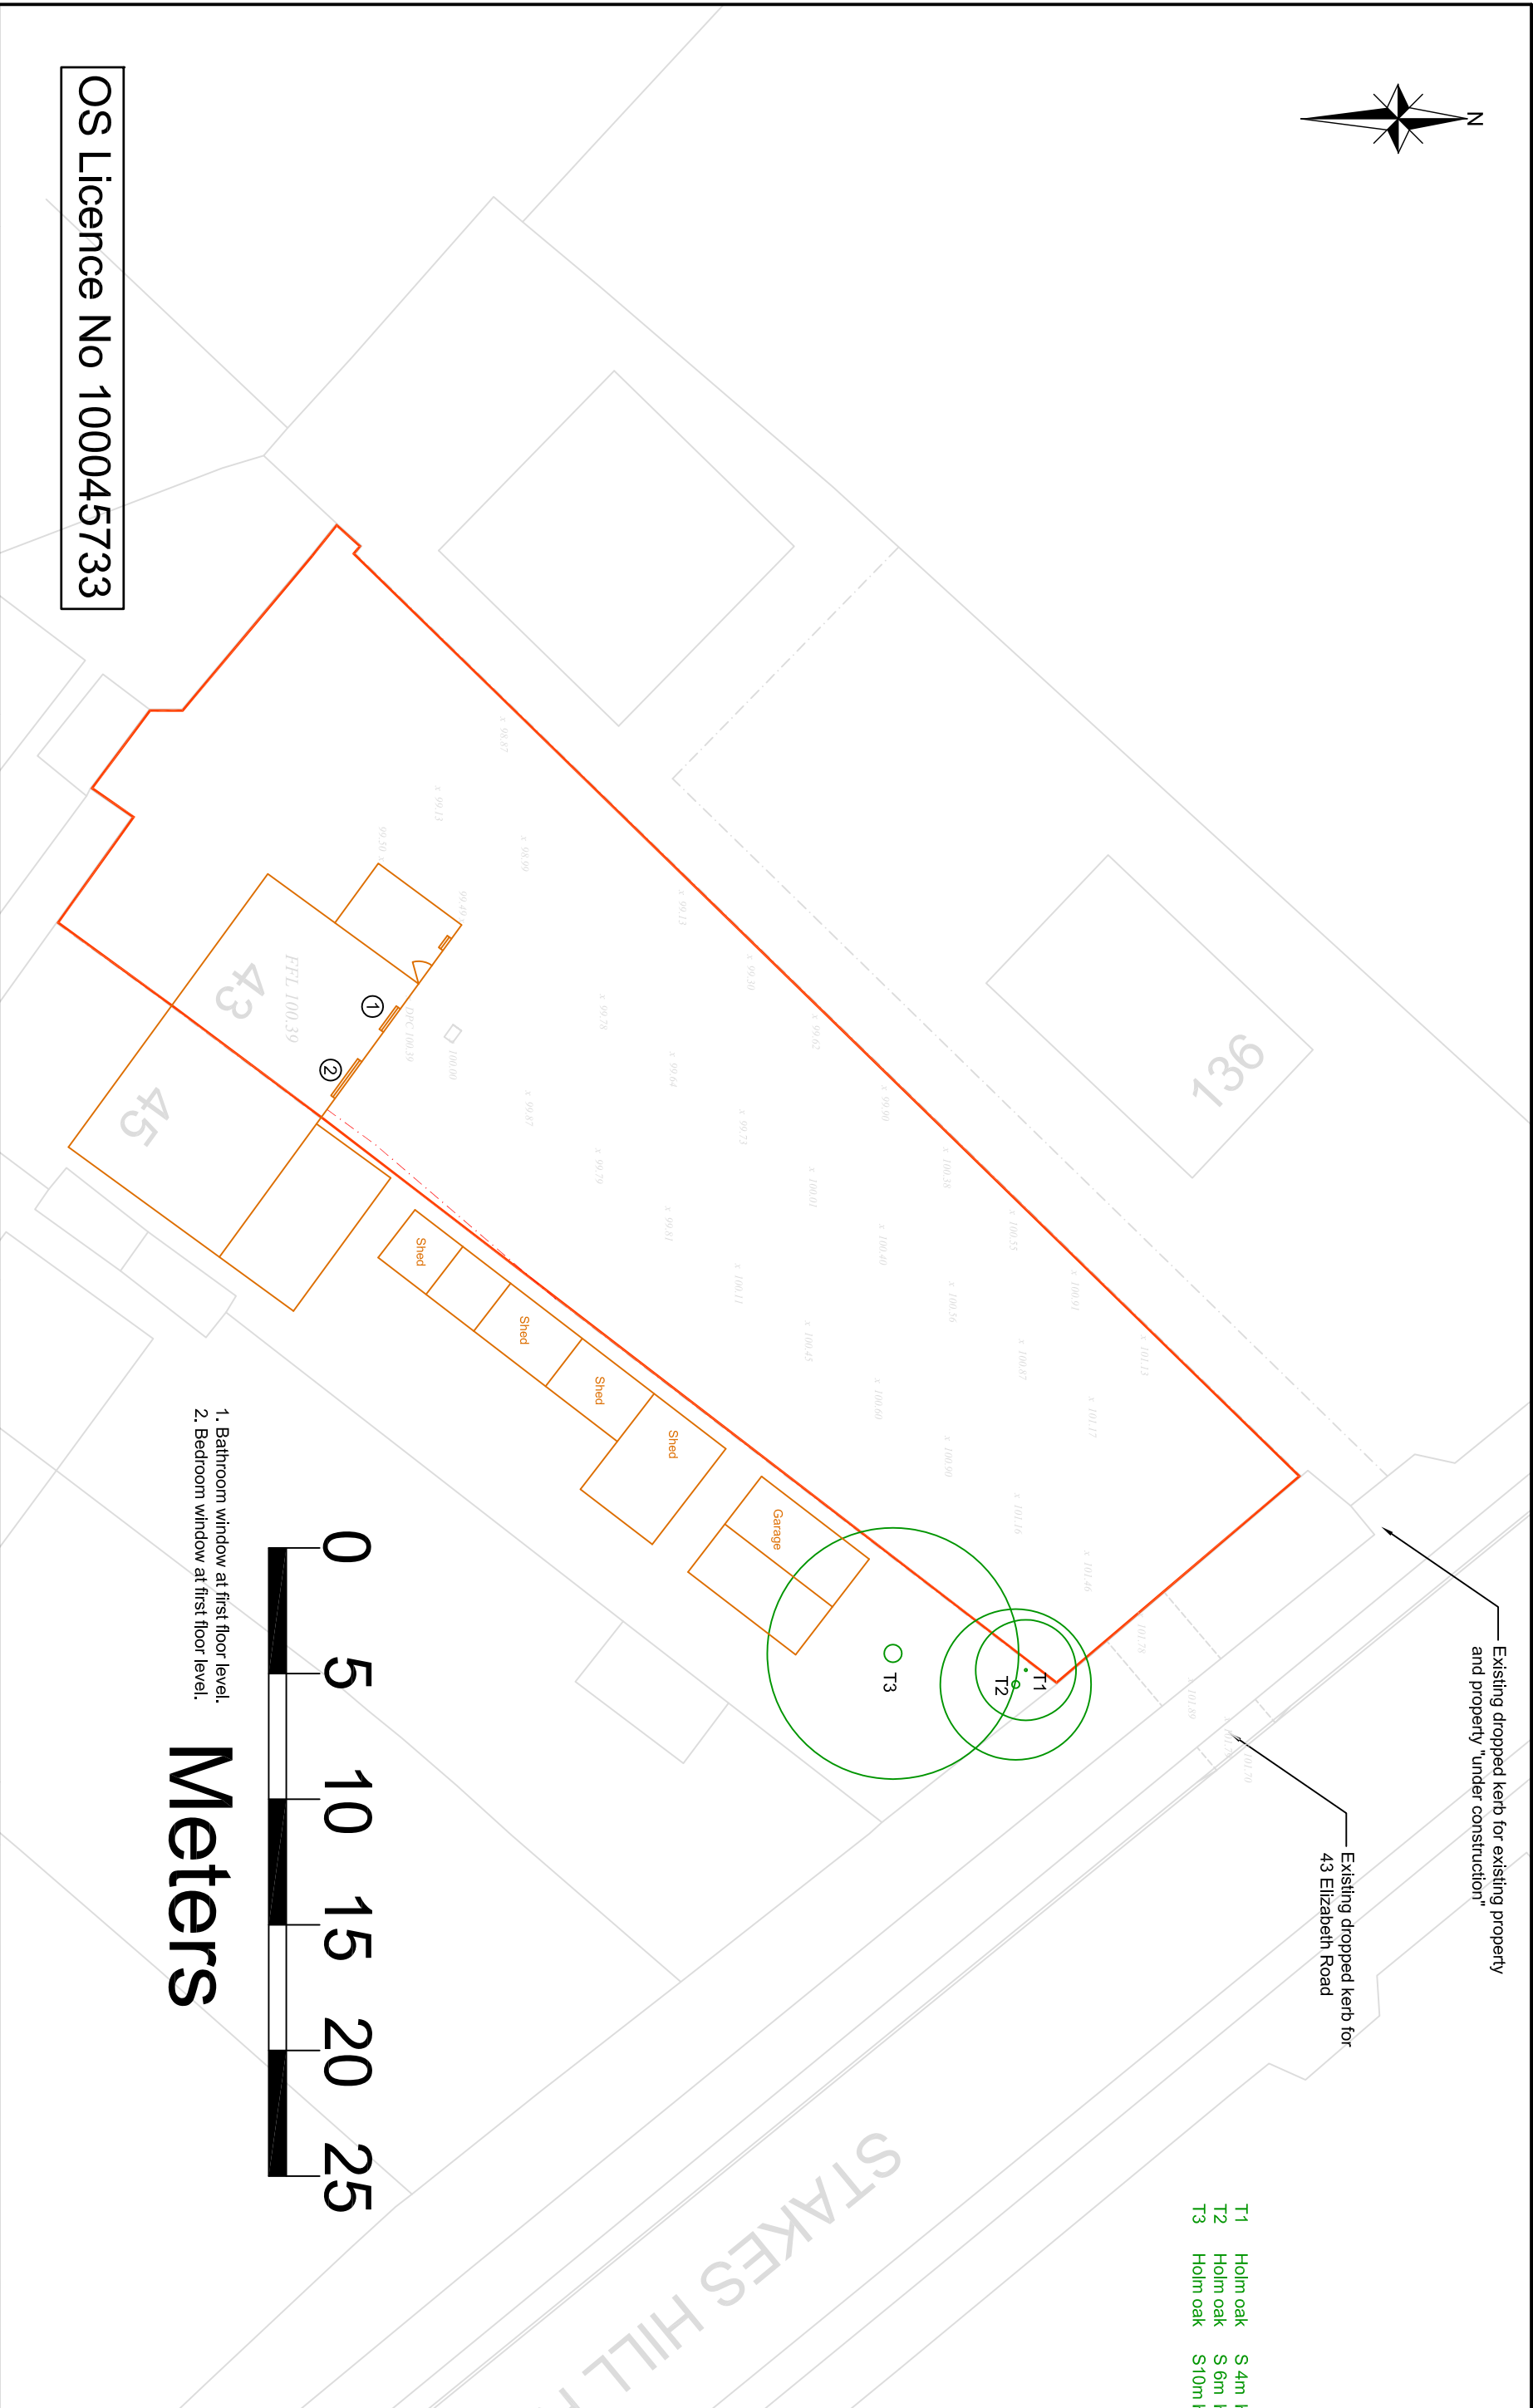

- T1 Holm oak S 4m h
- T2 Holm oak S 6m h
- T3 Holm oak S 10m h



OS Licence No 100045733

|                                                                   |  |   |  |                                                                                |  |                       |  |                     |                           |                 |     |
|-------------------------------------------------------------------|--|---|--|--------------------------------------------------------------------------------|--|-----------------------|--|---------------------|---------------------------|-----------------|-----|
| <div><div><div></div><div>ACE</div></div><div>DESIGNS</div></div> |  | Architectural & Civil Engineering Design<br>143 Station Road, Liss, Hants. GU33 7AJ<br>Tel 01730 894988 Fax 01730 891165<br>e-mail: enquiries@acedesigns-ltd.co.uk<br>www.ace-designs.co.uk |  | Job Title<br>Proposed New Dwelling rear of<br>43 Elizabeth Road, Waterlooville |  | Client<br>Mr J G Gill |  | Scale<br>1:250 @ A3 | Date<br>Mar 19            | Designed<br>n/a |     |
| Drawing Title<br>Site Plan as existing                            |  |   |  |                                                                                |  |                       |  | Drawn<br>EV         | Checked<br>GG             | Approved        |     |
|                                                                   |  |   |  |                                                                                |  |                       |  | Job No<br>190306    | Drawing No<br>190306 / 12 |                 | Rev |