
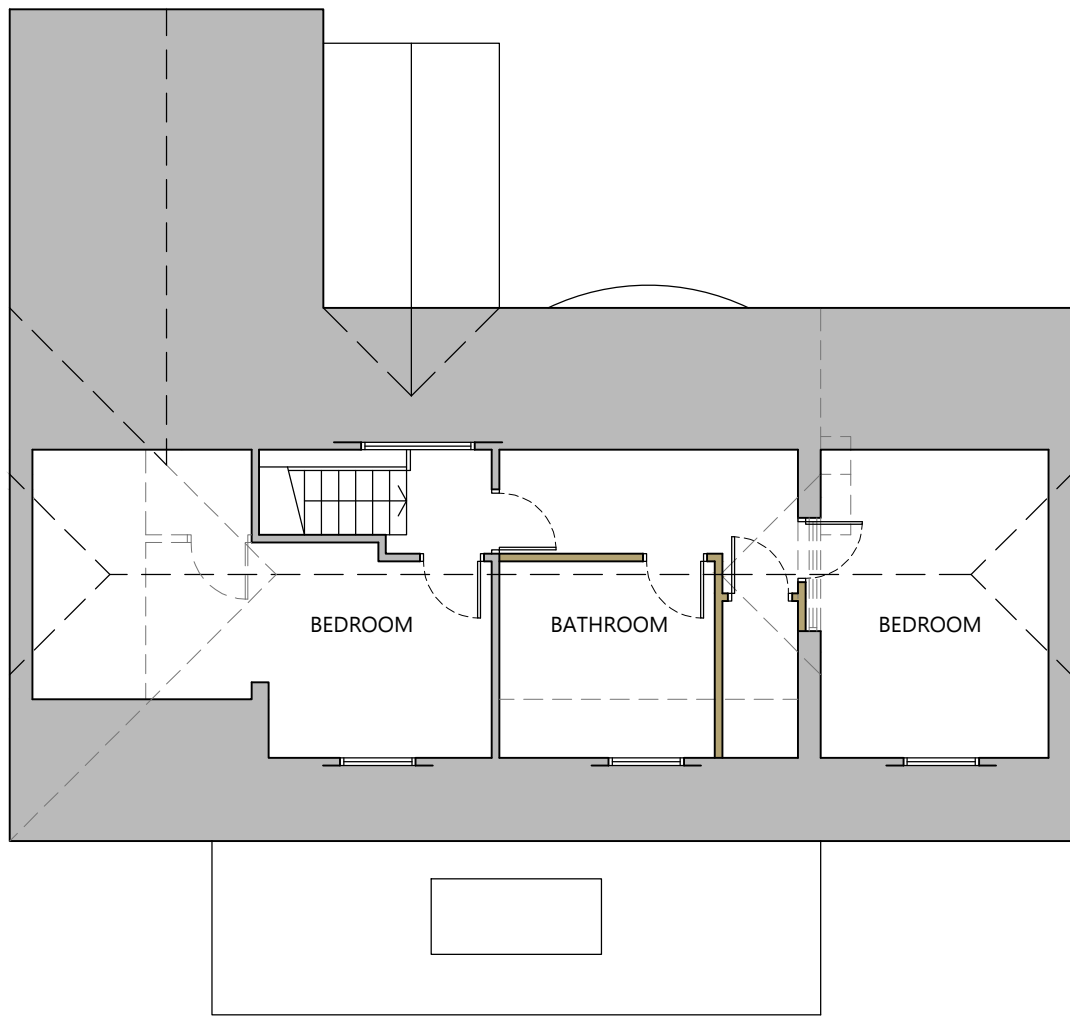
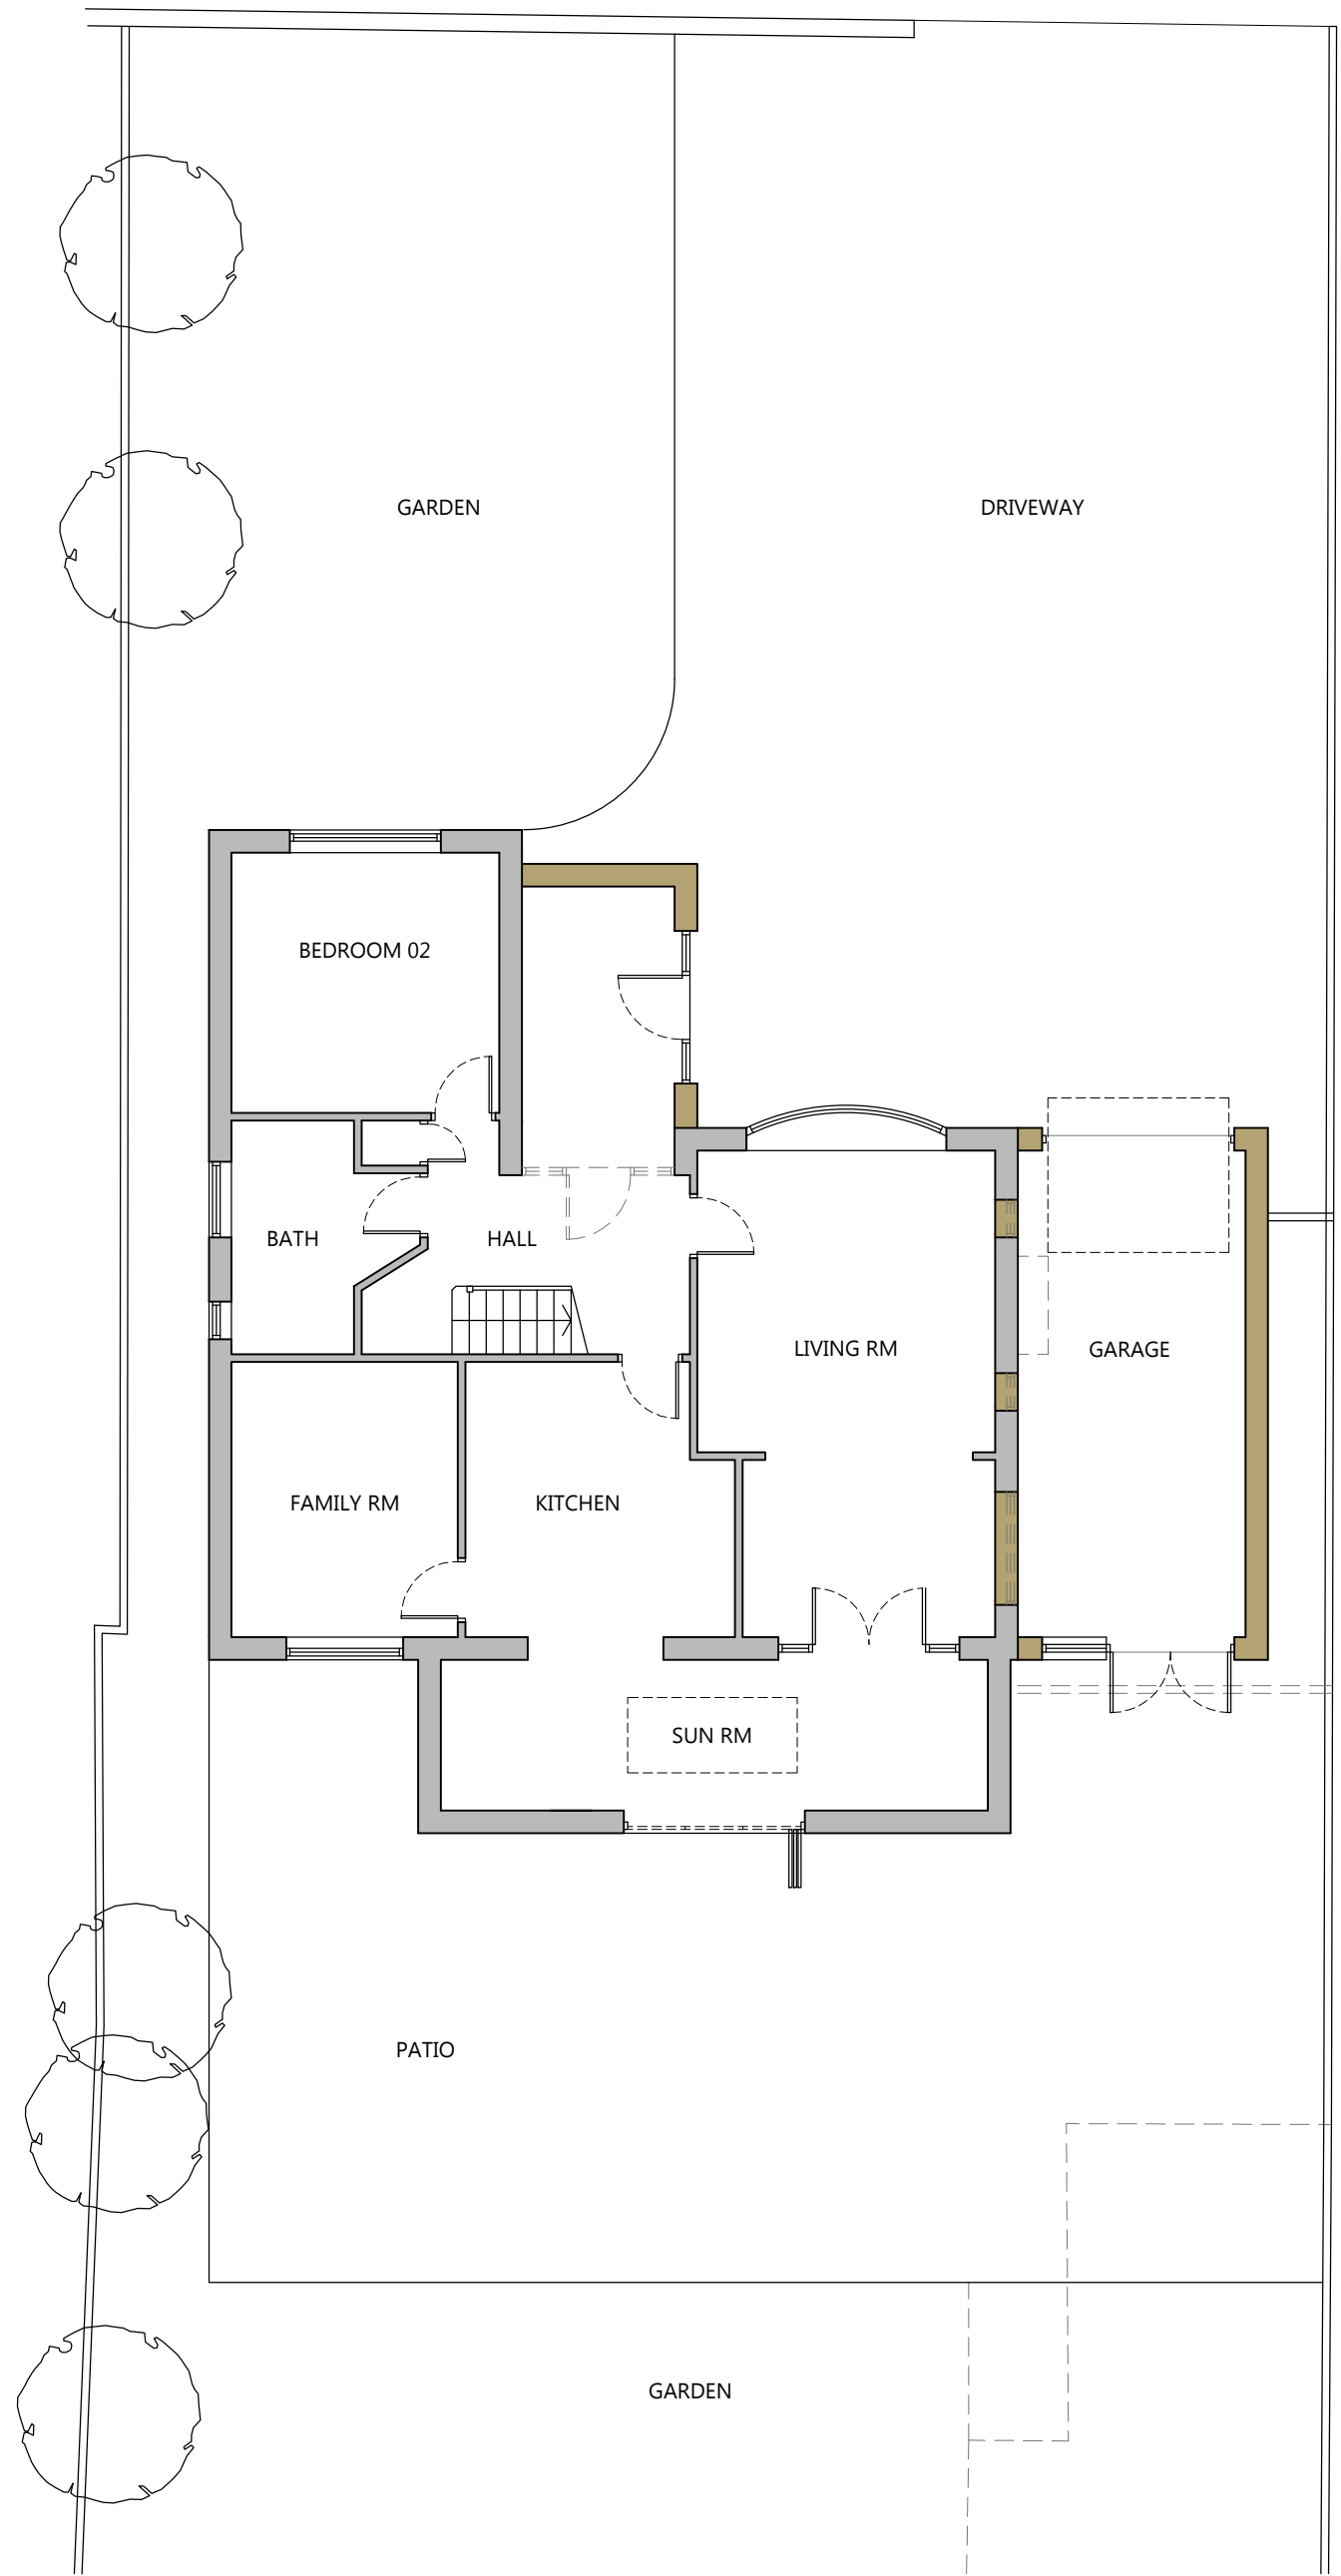


MATERIALS SCHEDULE	
WALLS -	RED/ BROWN BRICKWORK THRU COLOURED RENDER (WHITE)
ROOF -	RED/ BROWN CONCRETE ROOF TILES PAINTED TIMBER FASCIA AND SOFFITS
WINDOWS / DOORS -	WHITE UPVC UNITS WITH CLEAR GLAZING
RAINWATER GOODS -	WHITE UPVC
NOTES	
DRAWING FOR PLANNING PURPOSES ONLY	
DO NOT SCALE FROM THIS DRAWING, USE ONLY WRITTEN DIMENSIONS	

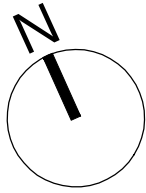

Rev	Description	Drawn

Client
MR. G. JUPE

Project
6 WALLIS GARDENS,
WATERLOOVILLE, PO7 7SA

Drawing title
PROPOSED BUILDING PLANS,
ELEVATIONS & SITE PLAN

Scale	Drawn	Checked
1:100@A1	PJH	#
Date	Drawing status	
10/01/2019	Planning	
Drawing number	Revision	
0131(P)102	#	