




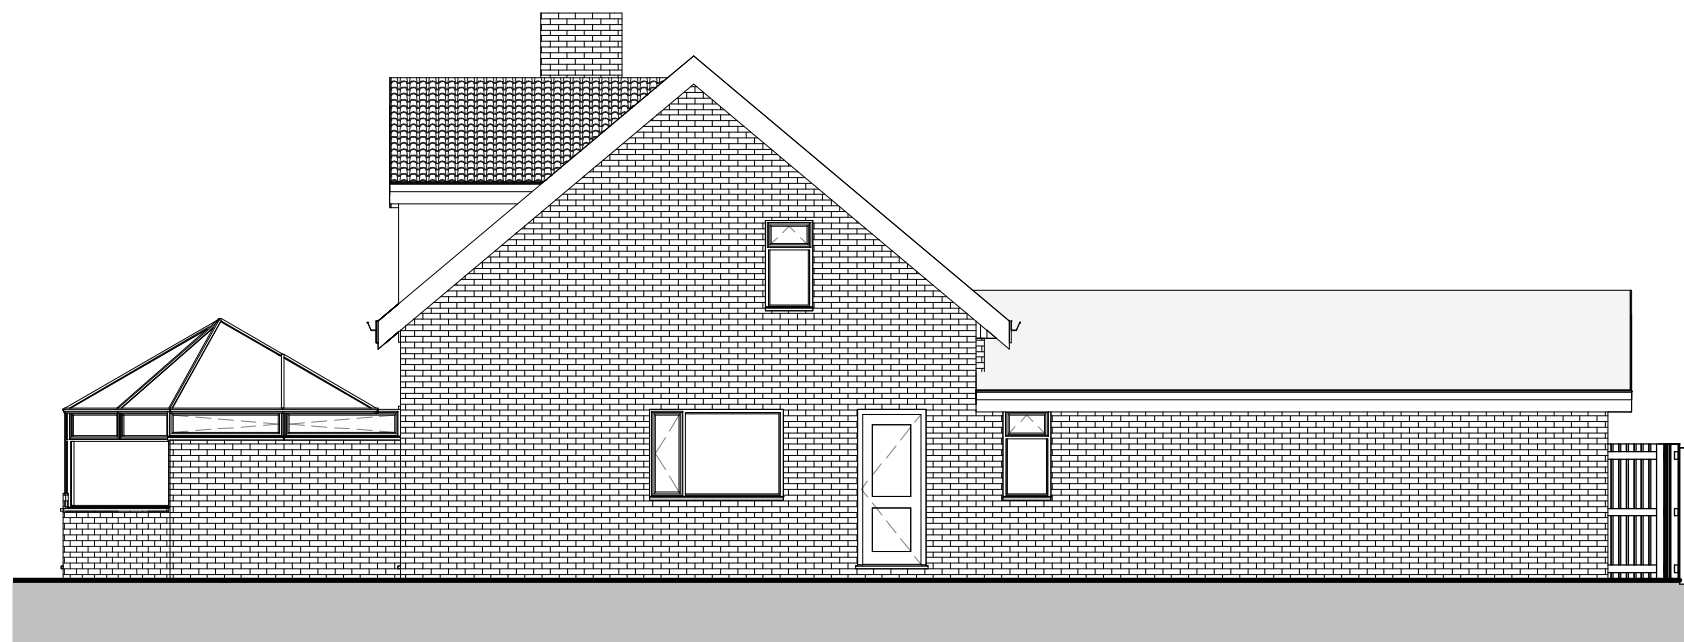


1 East Elevation
1 : 100

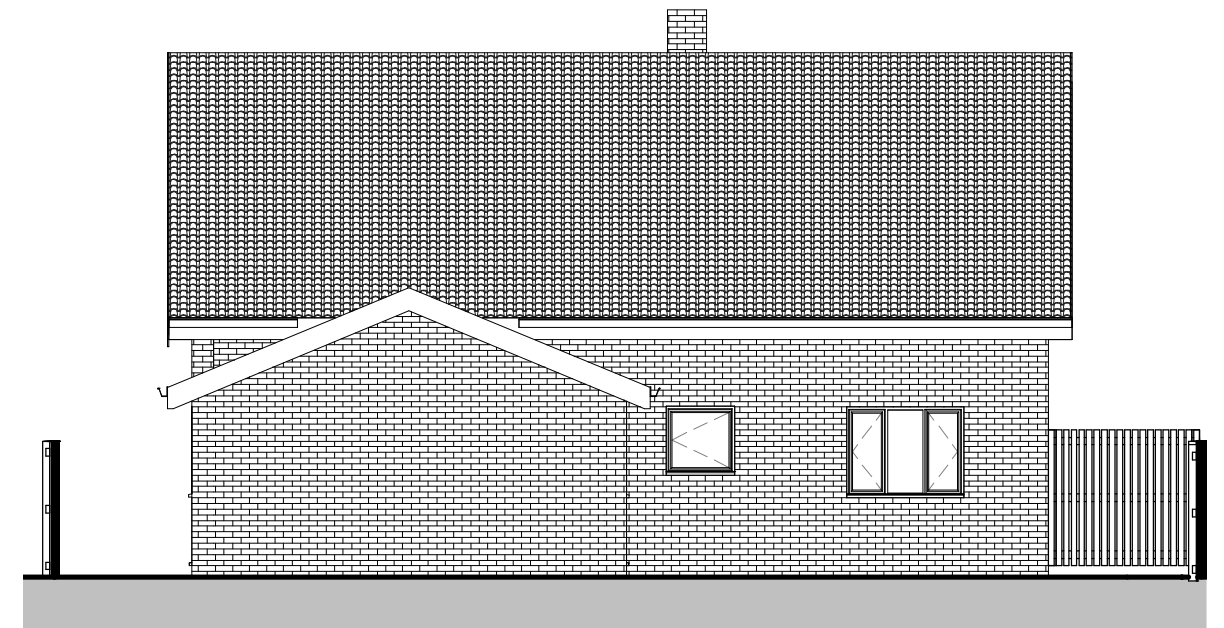

2 North Elevation
1 : 100

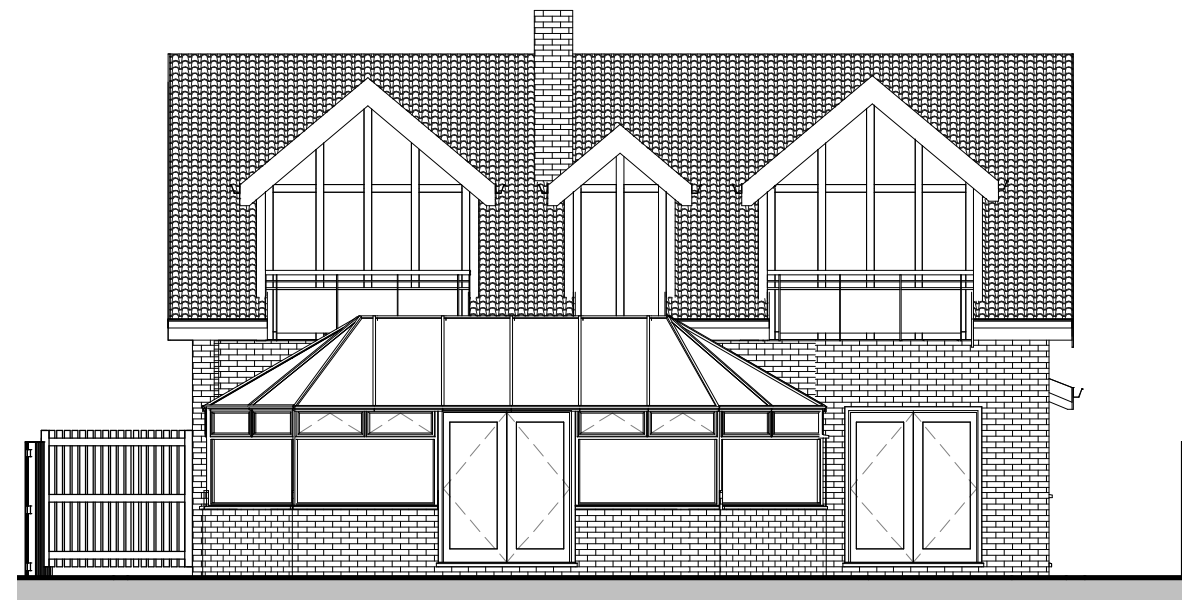

3 South Elevation
1 : 100

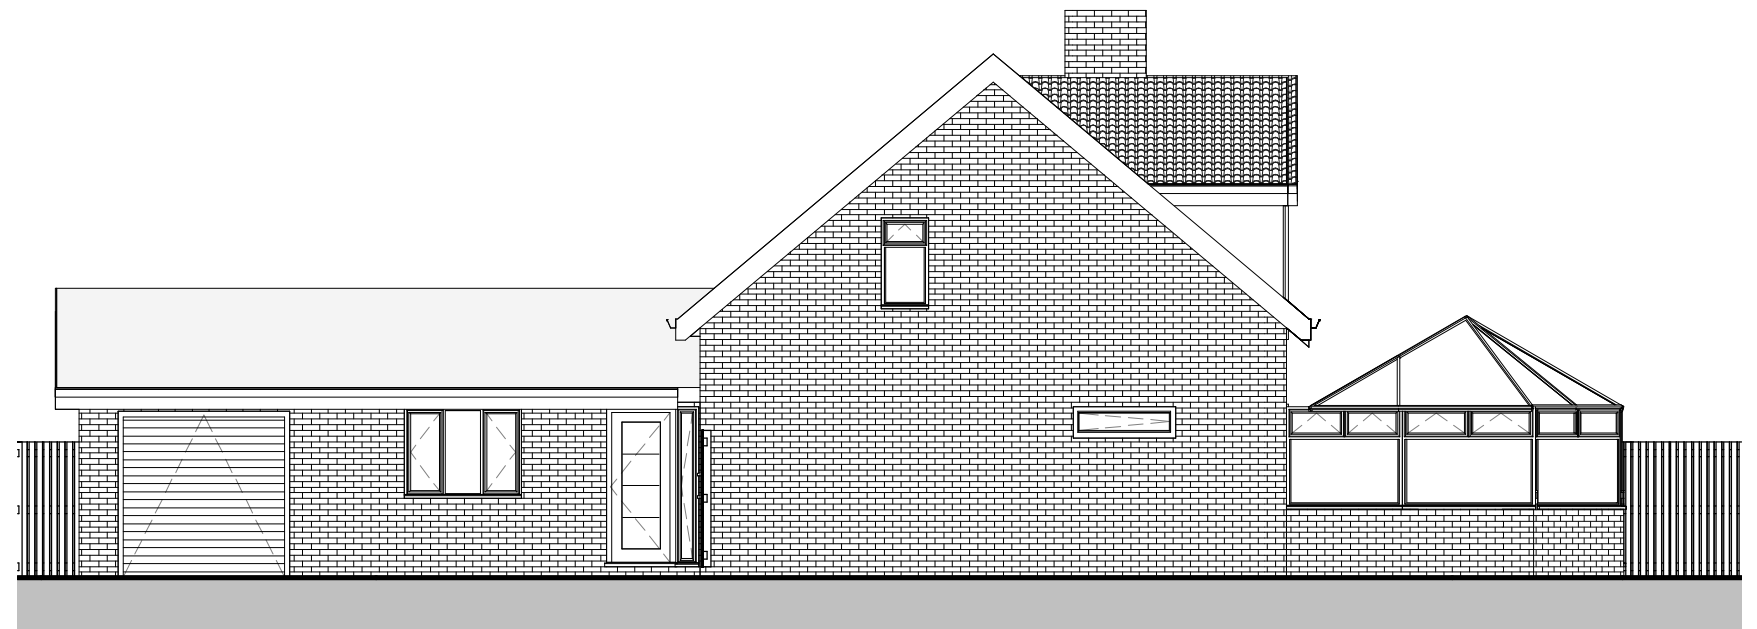

4 West Elevation
1 : 100

IJ Murray Associates

www.ijma.co.uk

No.	Description	Date

Mr & Mrs Harrington

70 Southwood Road HI

Proposed Elevations

Project number	Project Number	A108
Date	Issue Date	
Drawn by	Author	
Checked by	Checker	
Scale		1 : 100