


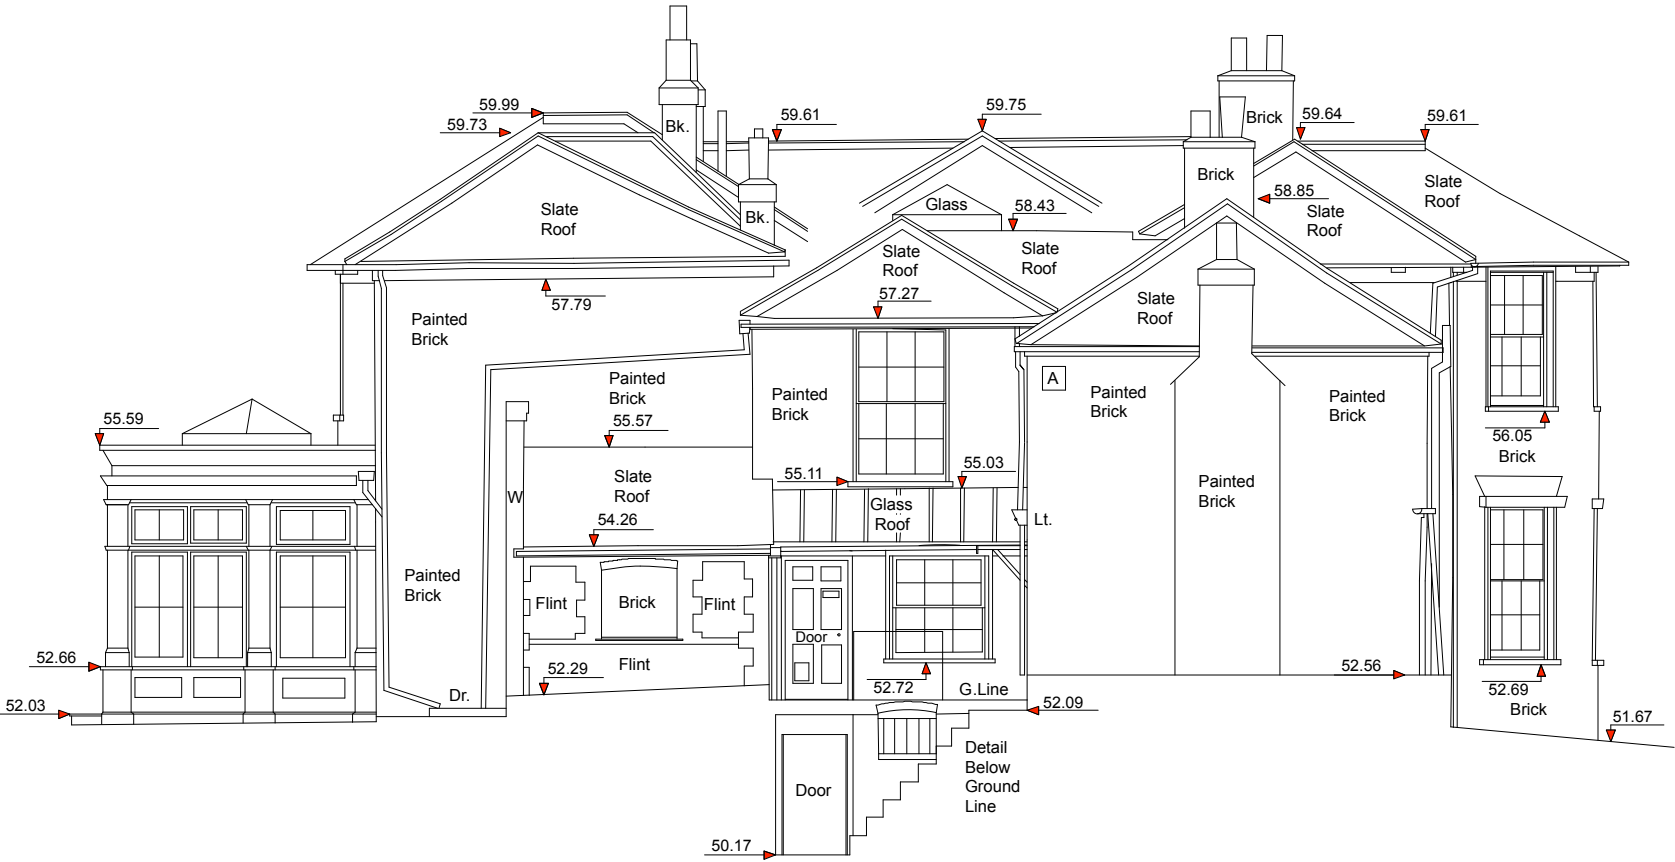

DATUM 49.00m

DATUM 49.00m

proposed north elevation
[no alteration]


Rev:	Note:	Date:

Notes:

Do not scale from the drawing for other than planning purposes, all sizes to be confirmed on site before construction.

The copyright of this drawing is retained by Concept Design & Planning.

The site drawing is reproduced under the limited licence of the Ordnance Survey and cannot be reproduced.

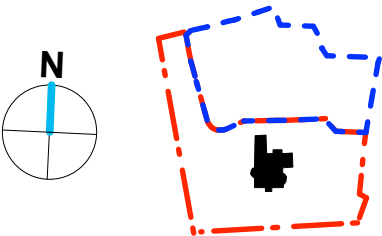

Project:	East Leigh House	Drawn by:	RW
Drawing:	Prop. North Elevation	Checked by:	RW
Drawing No:	C18/060.16	Revision:	*
Scale:	1:100 @ A3	Date:	Jan 2018