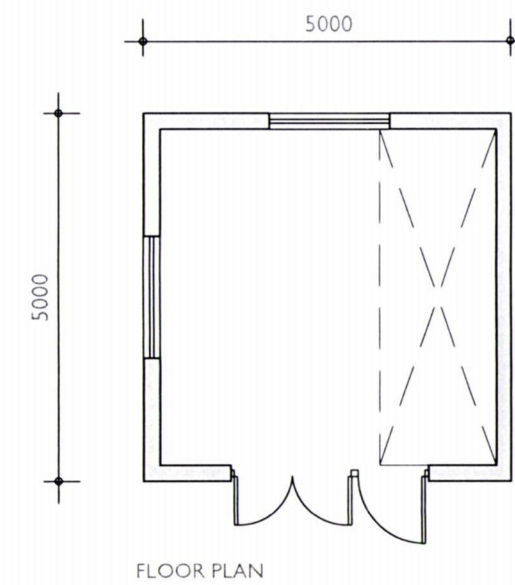
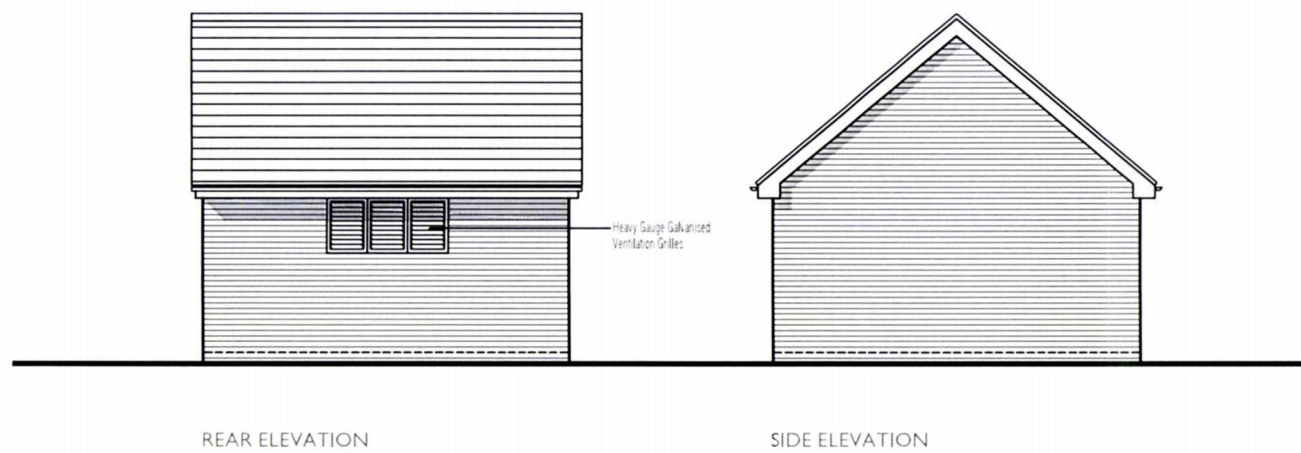


Project:
HAVANT ROAD,
EMSWORTH

Title:
SUB STATION
ELEVATIONS & FLOOR PLANS

Drawn by : RKDB Checked by : MAH

Scale @ A3:
0 1 2 3 4 5m
Scale 1:100


Date: OCTOBER 2017

Rev	Date	Drawn	Checked

Drg No: CB_I5_I05_SUB_E01 Rev:

Client:

 **BARRATT**
HOMES

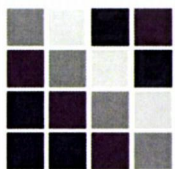
COOPERBAILLIE