


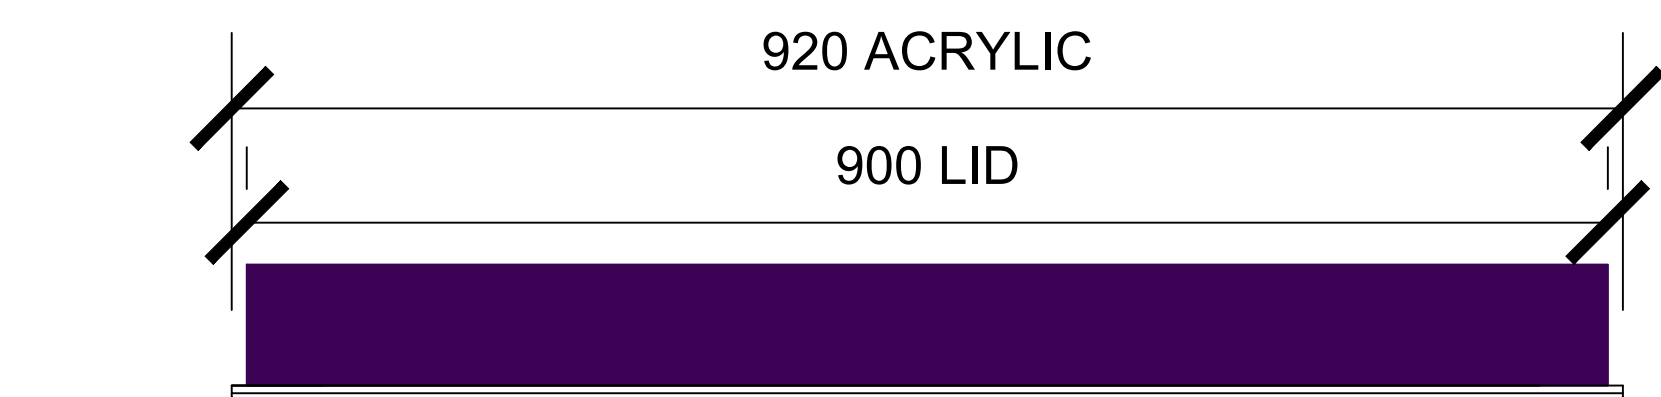

FRONT ELEVATION

FACE: 2no. 5mm clear acrylic panels. Face panel to have 2x2mm bevelled edge to all sides with buffed and polished finish. Rear of face panel to be screen printing to detail with opaque vinyl backing.

Rear panel to be bonded to rear of face panel using double sided VHB tape.

Face complete with stencil cut self-adhesive white vinyl text reading 'Temporary Vinyl'.

Sign to be mounted onto frame due to existing site conditions.

CARRIER LID: from 3mm folded aluminium to a depth of 80mm, all finished in NatWest purple.

FIXING METHOD: to be mounted over 25x25x3mm angles welded into frame and secured back using suitable fixings for site conditions/ requirements. Fixing angles to be finished NatWest purple.



SIDE PROFILE

ATM SHROUD Signage Details

Group Property

Notes:

This drawing is the copyright and property of The Royal Bank of Scotland plc.
It must not be copied or published without written consent.

Please refer to figured dimensions.

SPACE—INVADER

Address: Cavendish House, Cross Street, Sale, M33 7BU
Tel: +44(0)161 926 6000
Web: www.spaceinvaderdesign.co.uk

NOTE: Drawing to be read in conjunction with up to date Pearce Signs construction drawings.
All dimensions TBC on site.

PLANNING

STYLES&WOOD

INTEGRATED PROPERTY SERVICES

rev	description	date



The Royal Bank of Scotland Group

project

WATERLOOVILLE

93 LONDON RD, WATERLOOVILLE

PO7 7EG

title

PROJECT OPTIMISATION
SHROUD SIGNAGE DETAILS

PROPOSED

scale

1:5 @ A1

dm	LW	chk	NJL	app
date	03.04.19	date	03.04.19	date

consultants' drawing number	brand
SID00498 -007	

rbs drawing number	rev.
	/