




Rear [East]

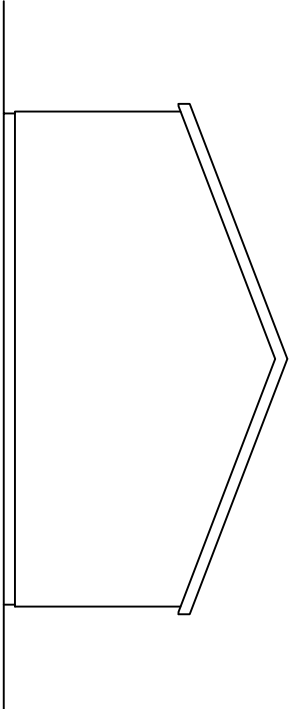


North

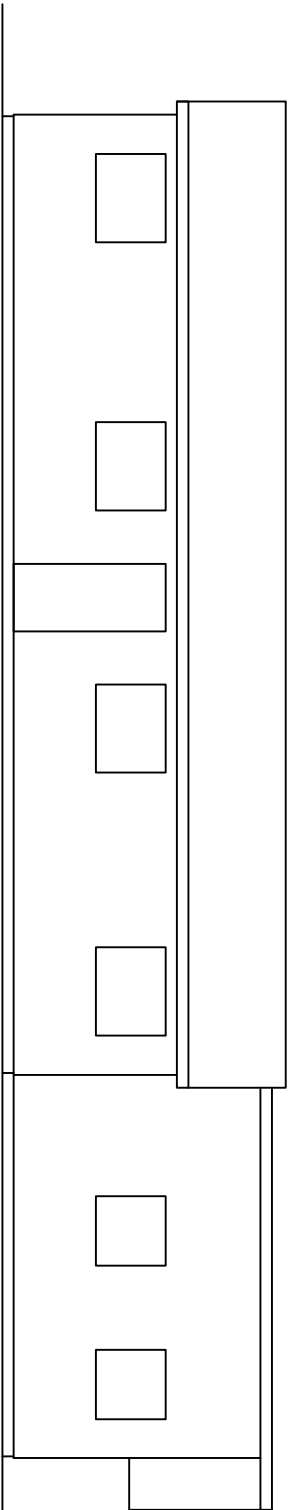

Front [West]

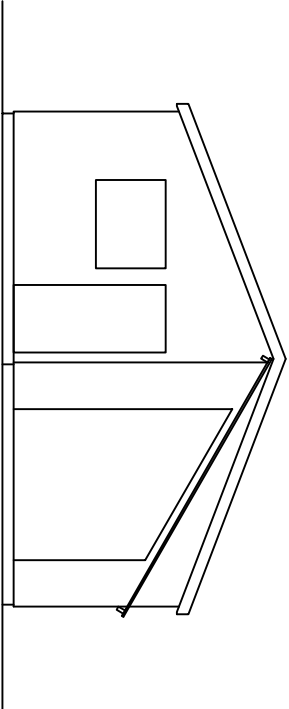

South

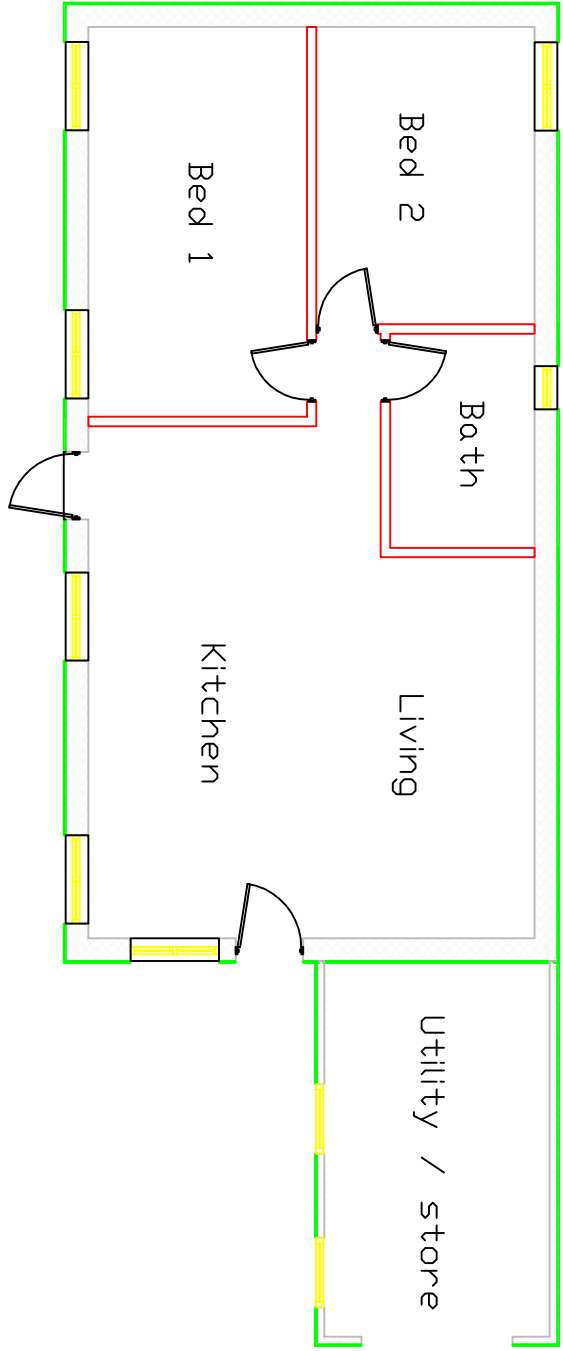

Drawing 4 – Existing Floor Plan & Elevations

Scale 1:100 @ A3