




FRONT ELEVATION

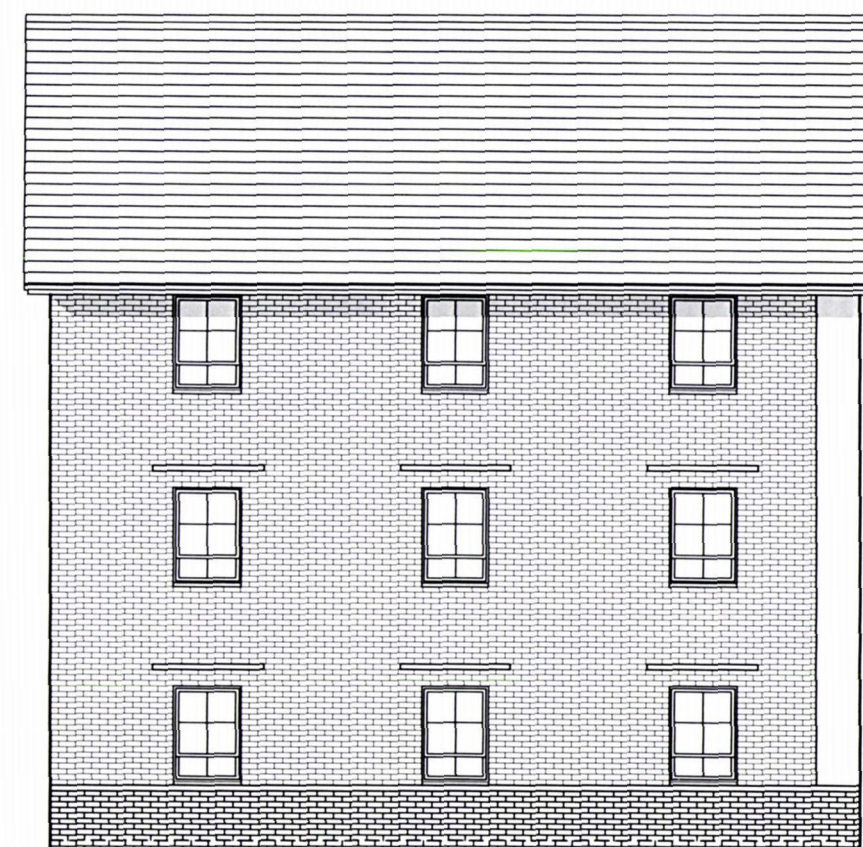

SIDE ELEVATION



PLOTS 100-105 (AS) & 106-111 (AS)

2 BED (4 PERSON)
& 2 BED (3 PERSON)
FLAT
3.0 STOREY
676 & 584 SqFt

Project:
HAVANT ROAD,
EMSWORTH

Title:
2BFA & 2BFB
ELEVATIONS

Drawn by: RKDB Checked by: MAH

Scale @ A3:
0 1 2 3 4 5m
Scale 1:100


Date: OCTOBER 2017

Rev Date Drawn Checked

Drg No: CB_I5_I05_FA_FB_E01 Rev:

Client:

 **BARRATT**
HOMES

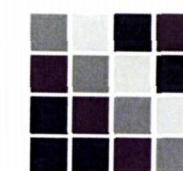
COOPERBAILIE