




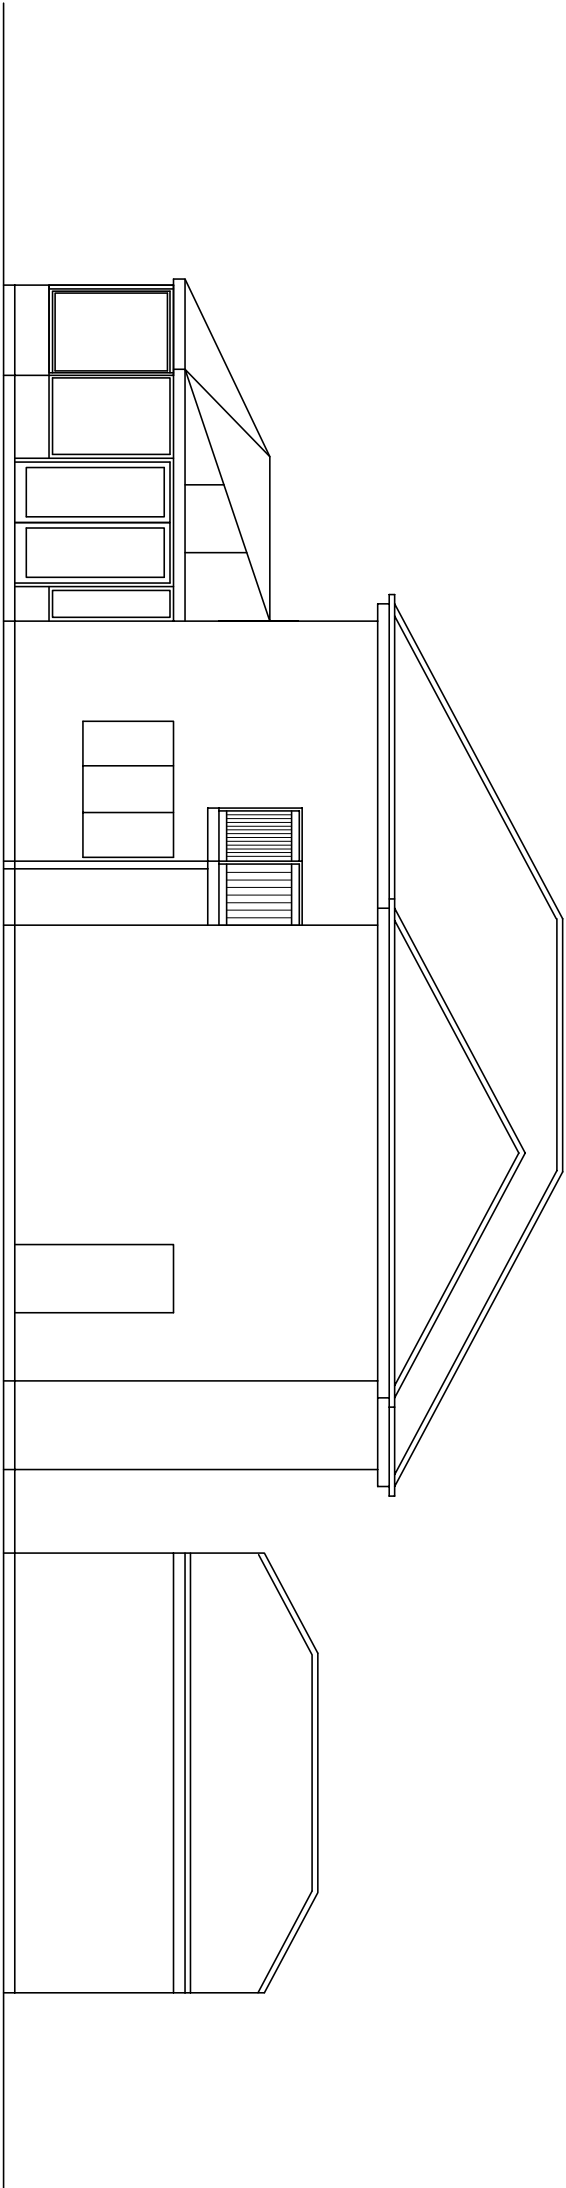


Side Elevation

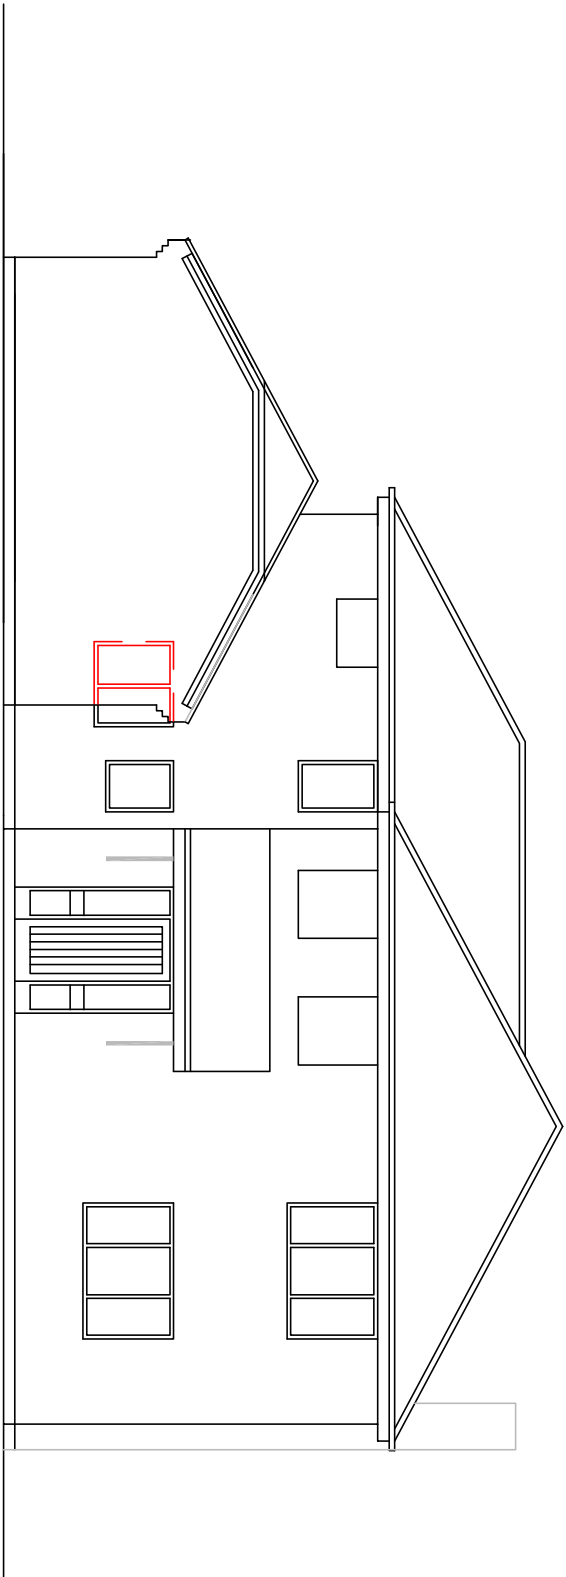


Front Elevation

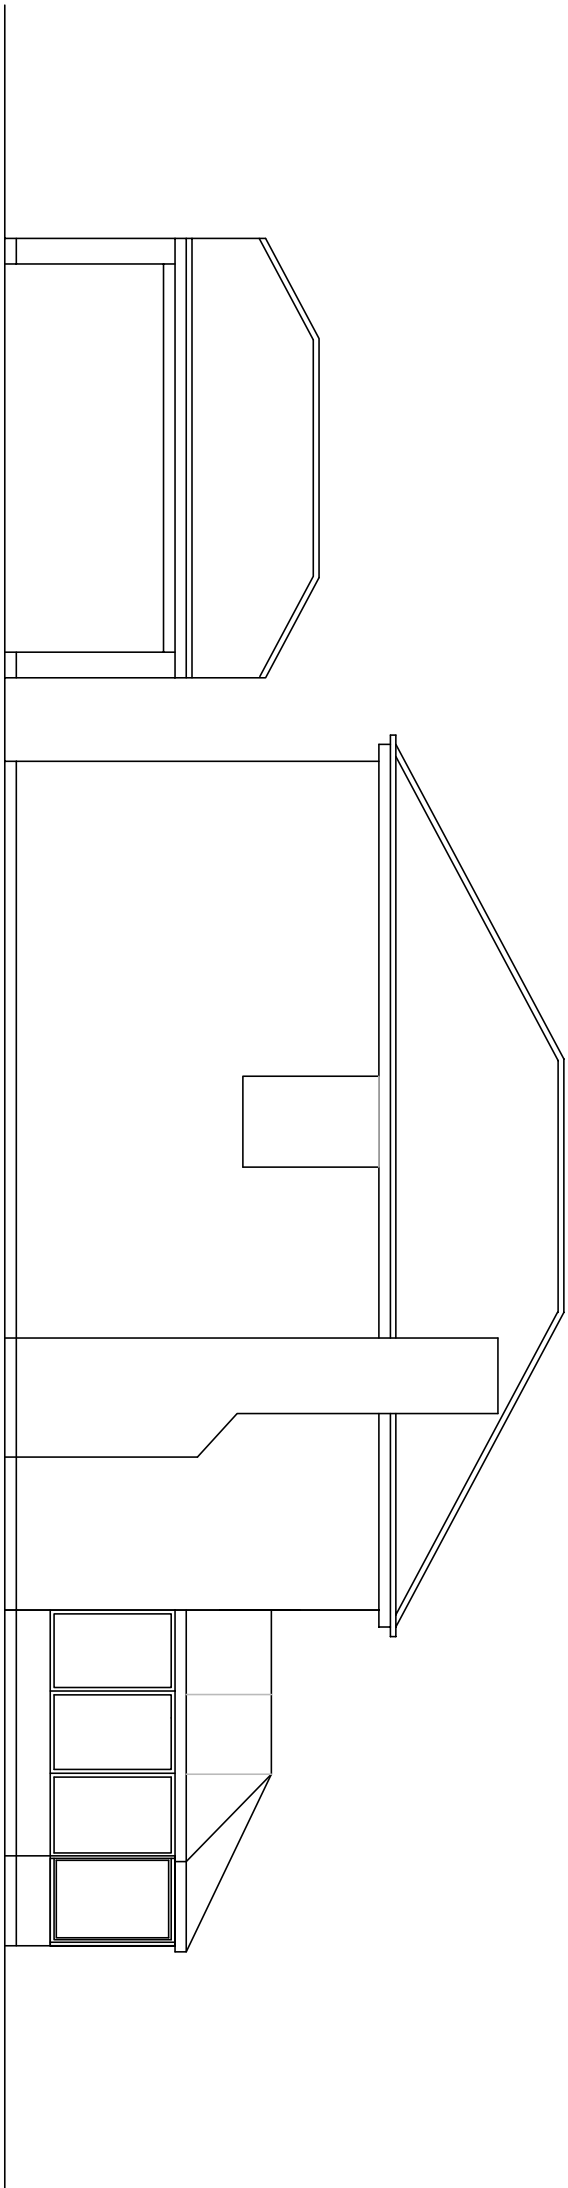

Side Elevation

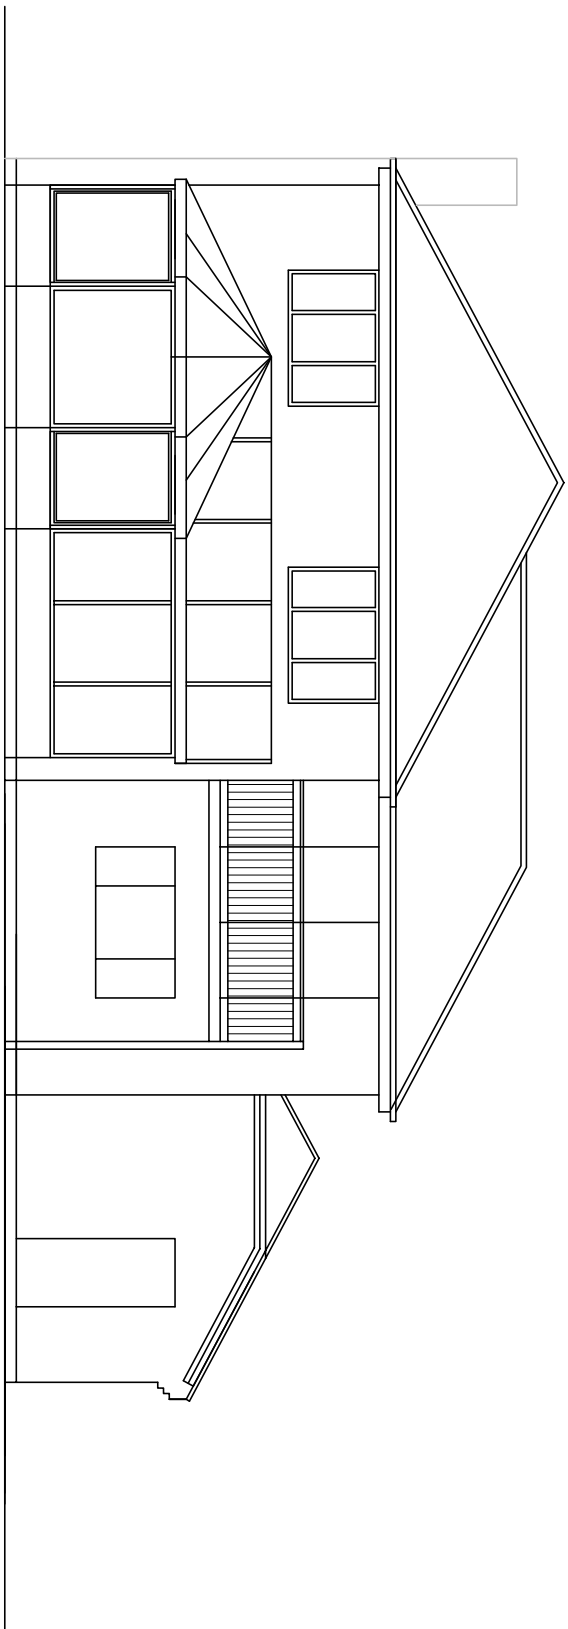

Rear Elevation

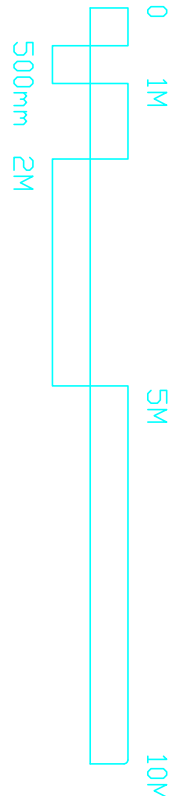

SCALE	TITLE	PETER GALLOWAY ARCHITECT
1/100	Proposed Extensions	
DATE	5, Harbourside	
Dec. 2018	Langstone, Havant	
DETAIL	Existing Elevations	
AUTHOR	DRAWING NO	HAVANT, HAMPSHIRE PO9 1BA
PG	18/600/P03	Tel: 02392 483153
		MDR: 07808 483662
		E-MAIL: peter@gpa architects.co.uk

