



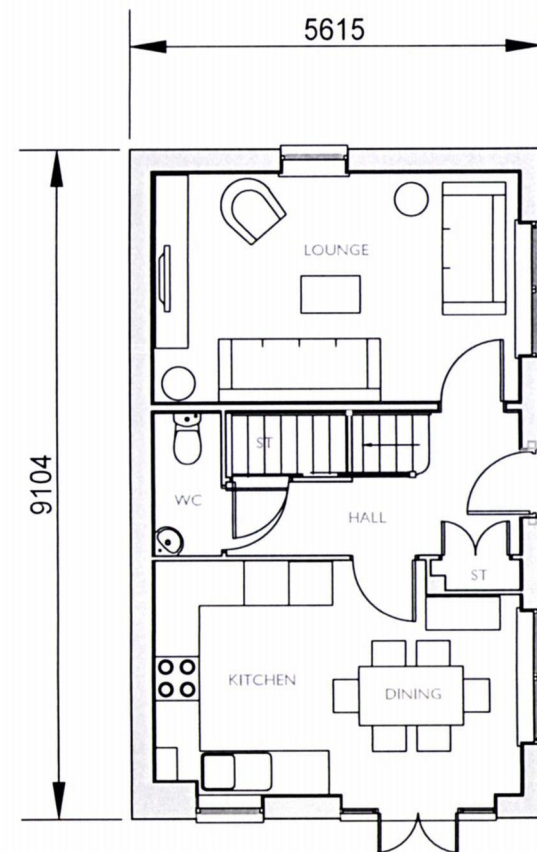


GROUND FLOOR PLAN

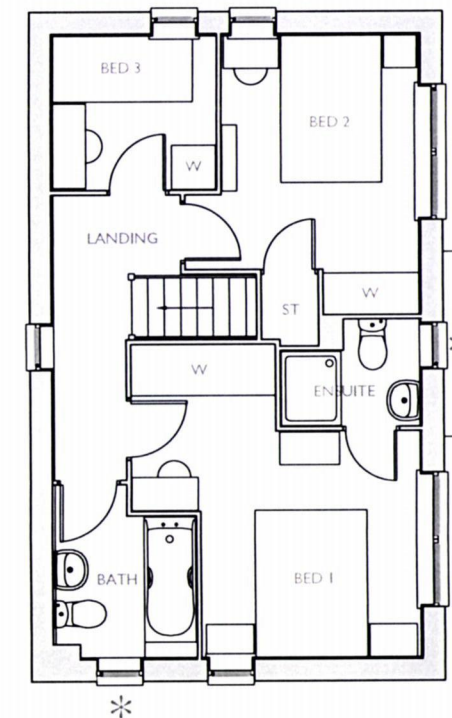

FIRST FLOOR PLAN

* Obscure Glazed Windows

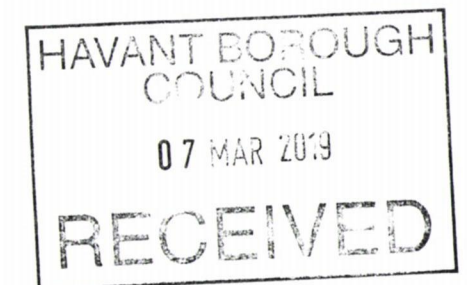


PLOTS 8 (OPP), 10 (OPP), 16 (AS),
41 (OPP), 45 (AS), 48 (AS), 75 (AS),
78 (OPP), 115 (AS), 119 (OPP),
139 (OPP) & 147 (AS)

3 BED (5 PERSON)
HOUSE
2.0 STOREY
917 SqFt

Project:
HAVANT ROAD,
EMSWORTH
Title:
ENNERDALE
FLOOR PLANS

Drawn by: RKDB Checked by: MAH

Scale @ A3:

 

Scale 1:100

Date: OCTOBER 2017

Rev	Date	Drawn	Checked
A	15.02.19	RKDB	MAH

UPDATED TO LATEST LAYOUT

Drg No: CB_I5_I05_EN_P01 Rev: A

Client:

