




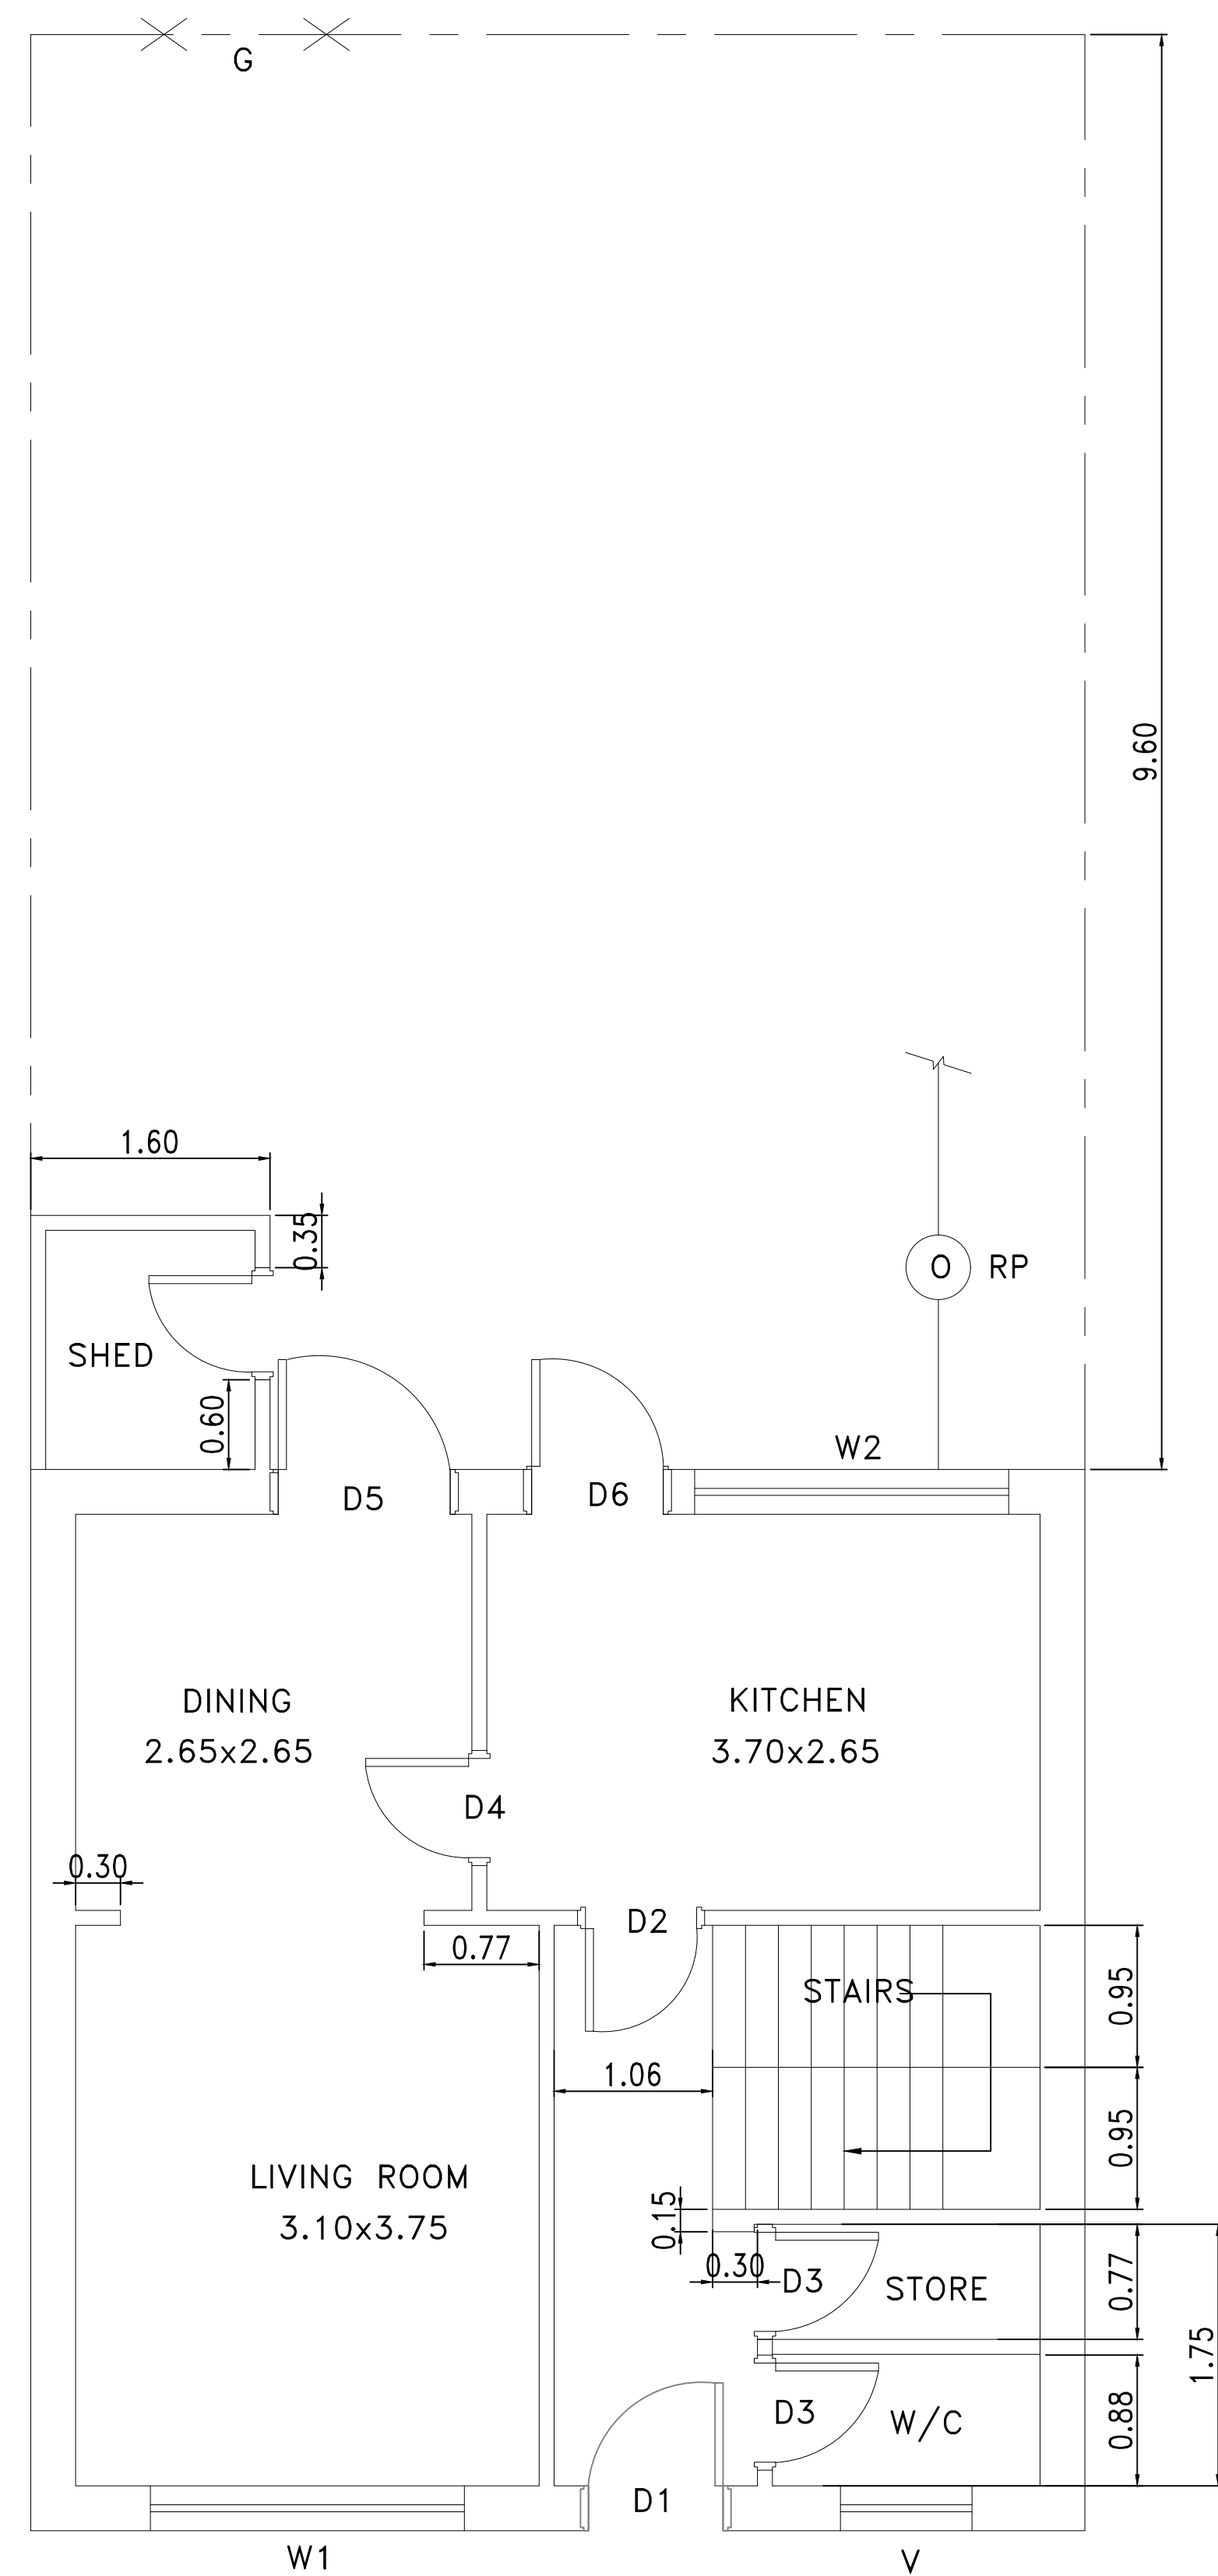

1 EXISTING GROUND FLOOR PLAN
SCALE 1:100

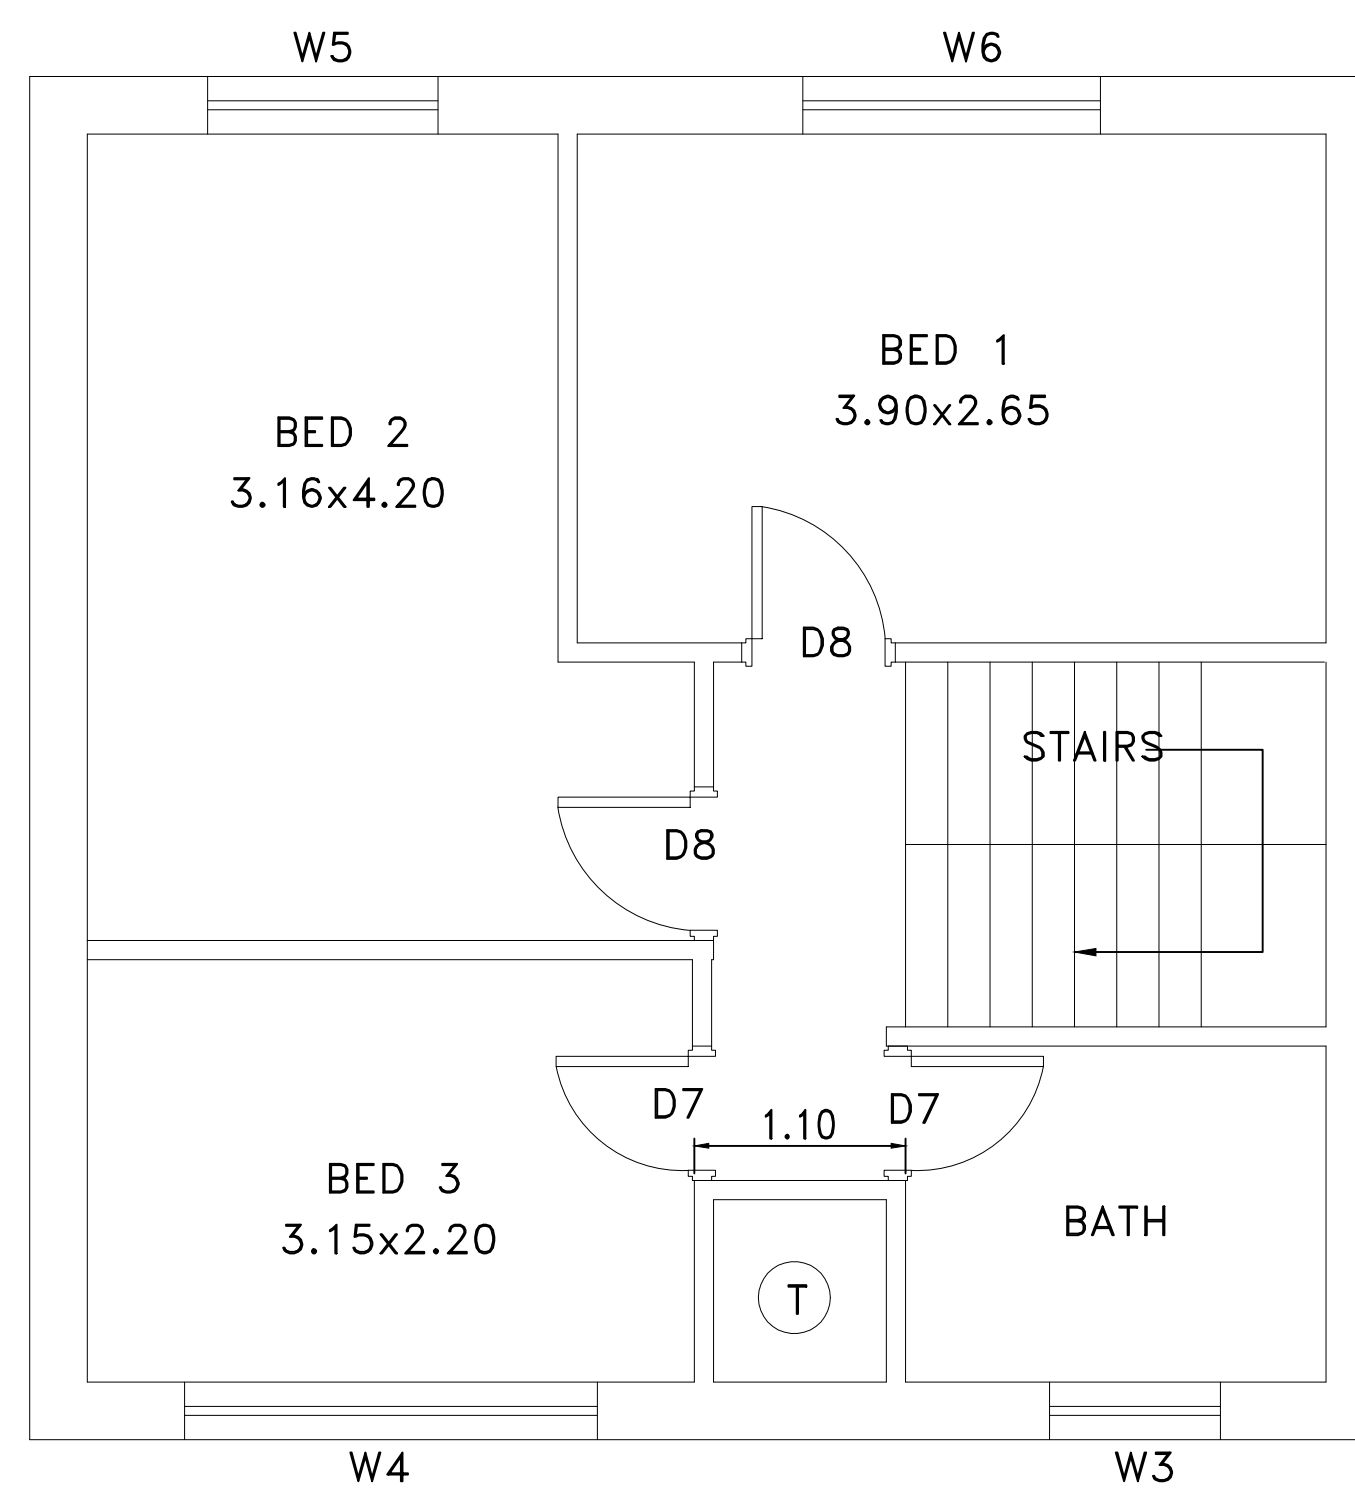

1 EXISTING FIRST FLOOR PLAN
SCALE 1:100

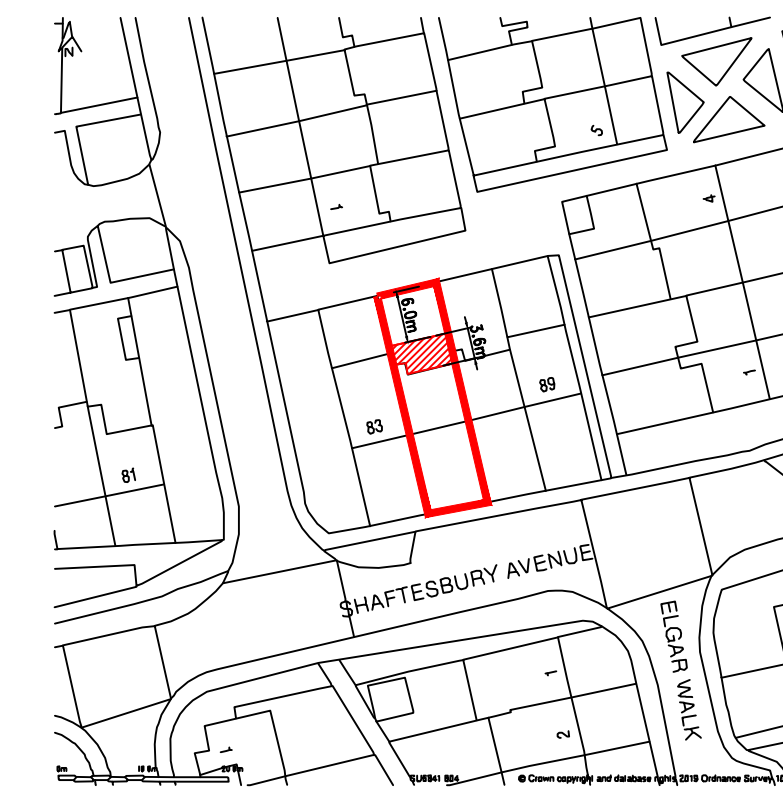


SITE PLAN
SCALE 1:1250

NOTES:

- FENCE LINE
G : GATE
T : WATER TANK
RP : RODING POINT



General Notes

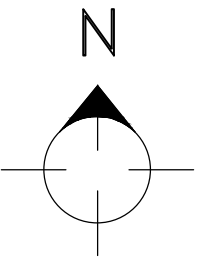

LEGENDS:

- W1 : 2.10x1.30
W2 : 2.10x0.90
V : 0.88x0.52
D1 : 0.90x2.00
D2 : 0.85x2.00
D3 : 0.77x2.00
D4 : 0.77x2.00
D5 : 1.15x2.00
D6 : 0.88x2.00
W3 : 0.89x0.92
W4 : 2.15x1.53
W5 : 1.20x1.15
W6 : 1.55x1.15
D7 : 0.70x2.00
D8 : 0.80x2.00

ALL DIMENSIONS ARE IN METRES.

2	DRG NO:01; REV.01	28/03/2019
1	DRG NO:01; REV.00	23/03/2019
No.	Revision/Issue	Date

Firm Name and Address

Project Name and Address
SINGLE STOREY REAR EXTENSION.
SITE NO:85,
SHAFTESBURY AVENUE,
PO7 5UU.

Project PLANS EXISTING GF & FF	Sheet 01
Date 23/03/2019	
Scale 1:100	