




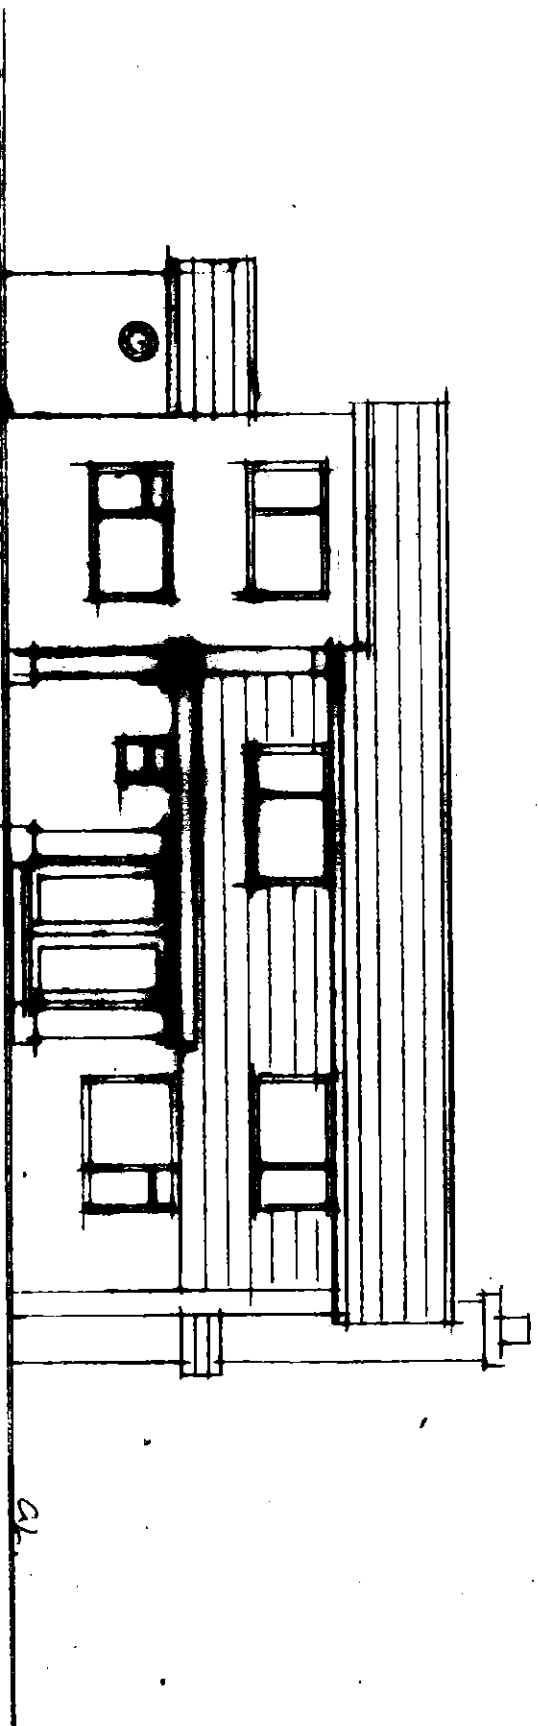

EXG. FRONT ELEVATION 1:100

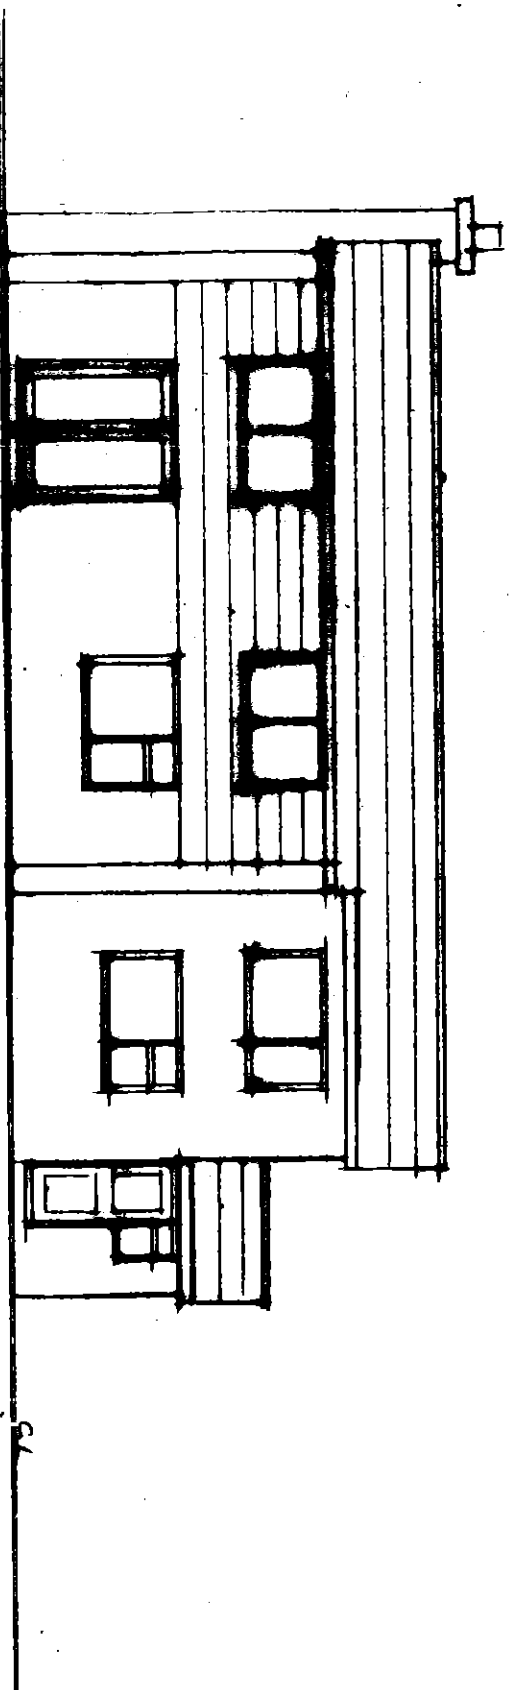

EXG. REAR ELEVATION 1:100

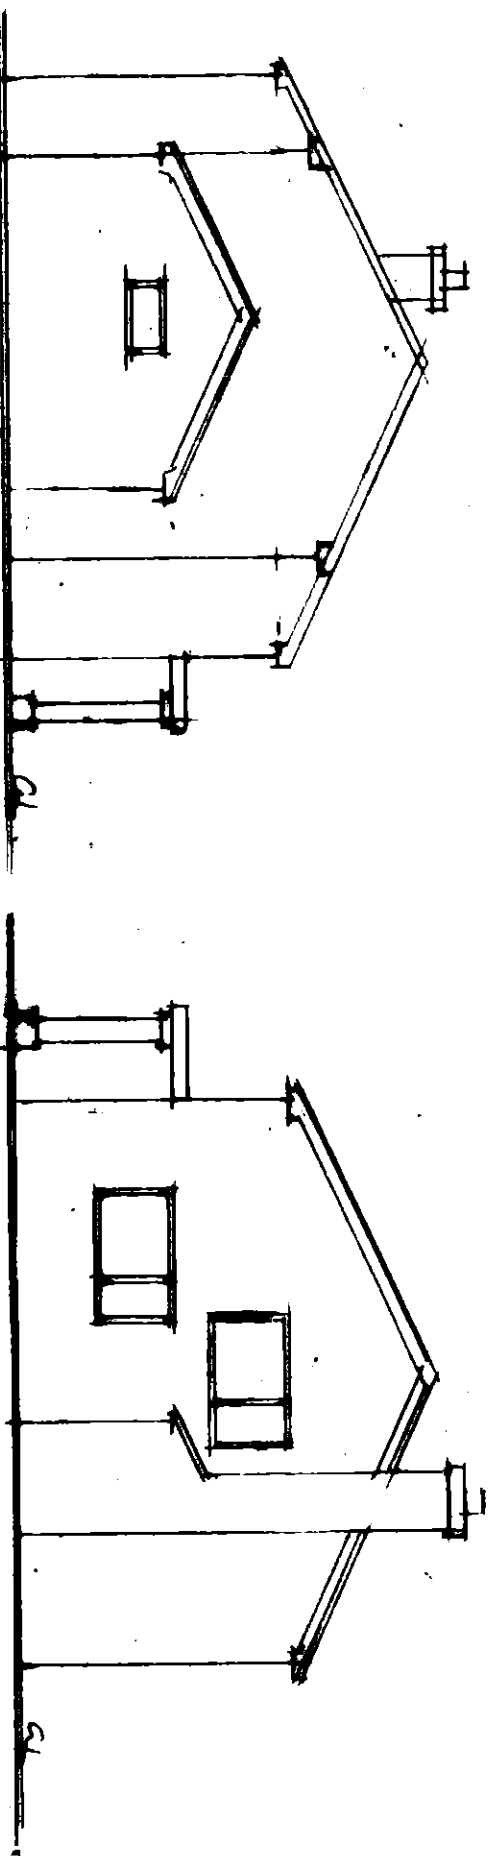

EXG. SIDE ELEVATION 1:100

EXG. SIDE ELEVATION 1:100

6 MAPLE CLOSE EMSWORTH POLO 781

EXISTING ELEVATIONS SCALE 1:100

HAVANT BOROUGH
COUNCIL
12 FEB 2019
RECEIVED