


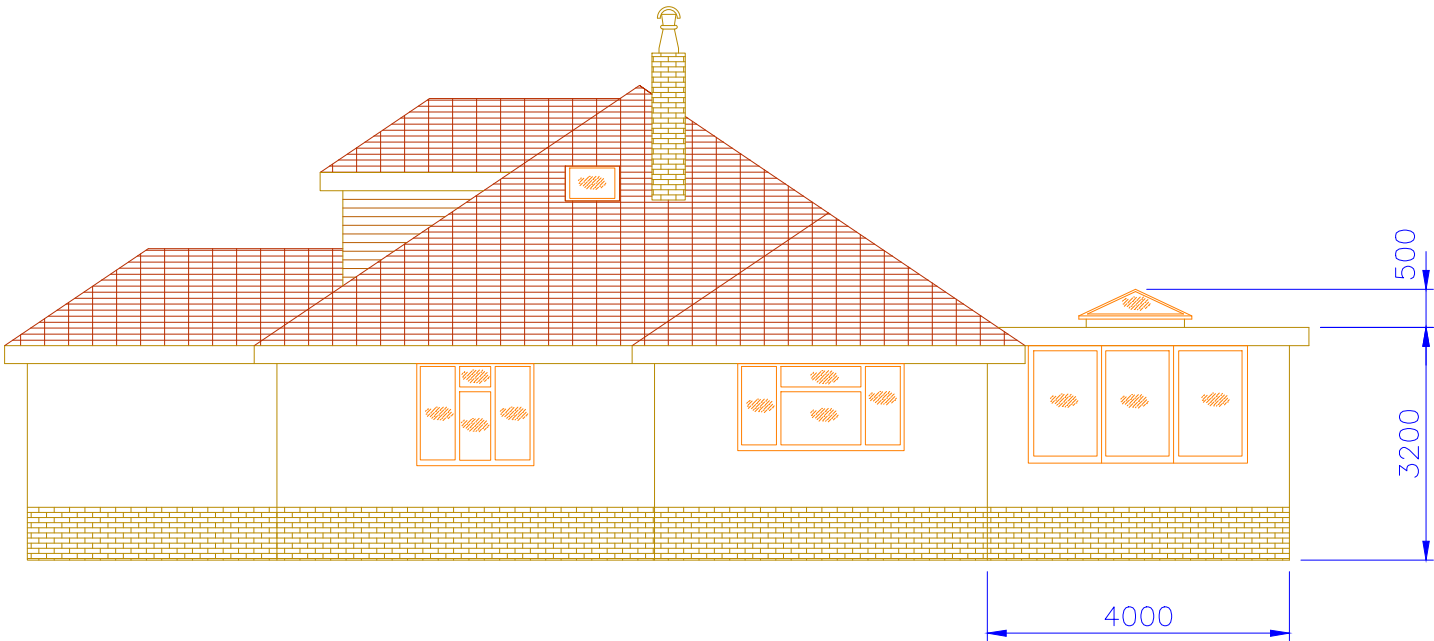


EAST ELEVATION SCALE 1:100



NORTH ELEVATION SCALE 1:100



WEST ELEVATION SCALE 1:100

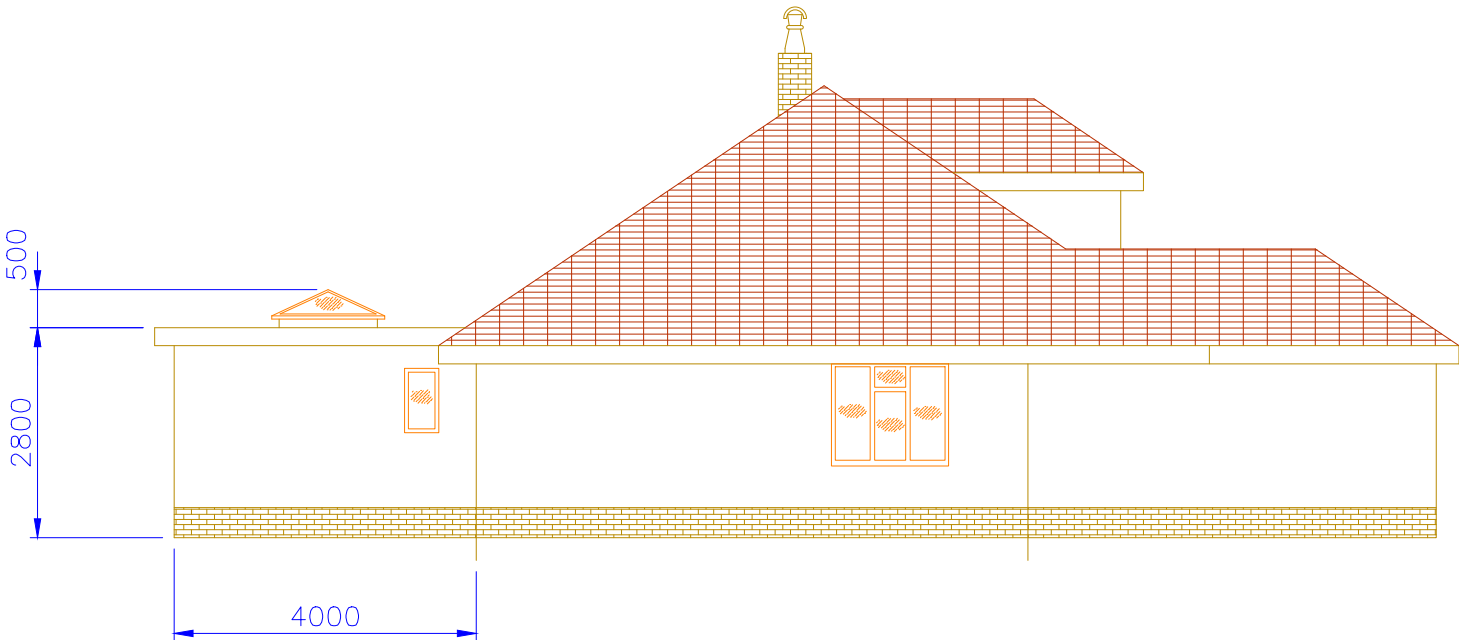

SOUTH ELEVATION SCALE 1:100

DATE	DESCRIPTION	REV	TITLE: 28 CRESTLANDS CLOSE WATERLOOVILLE	
			CONTRACT: MR & MRS MOORE	
			DRAWING No: 02	DATE: 26.1.19
			SCALE: A3 1:100	