




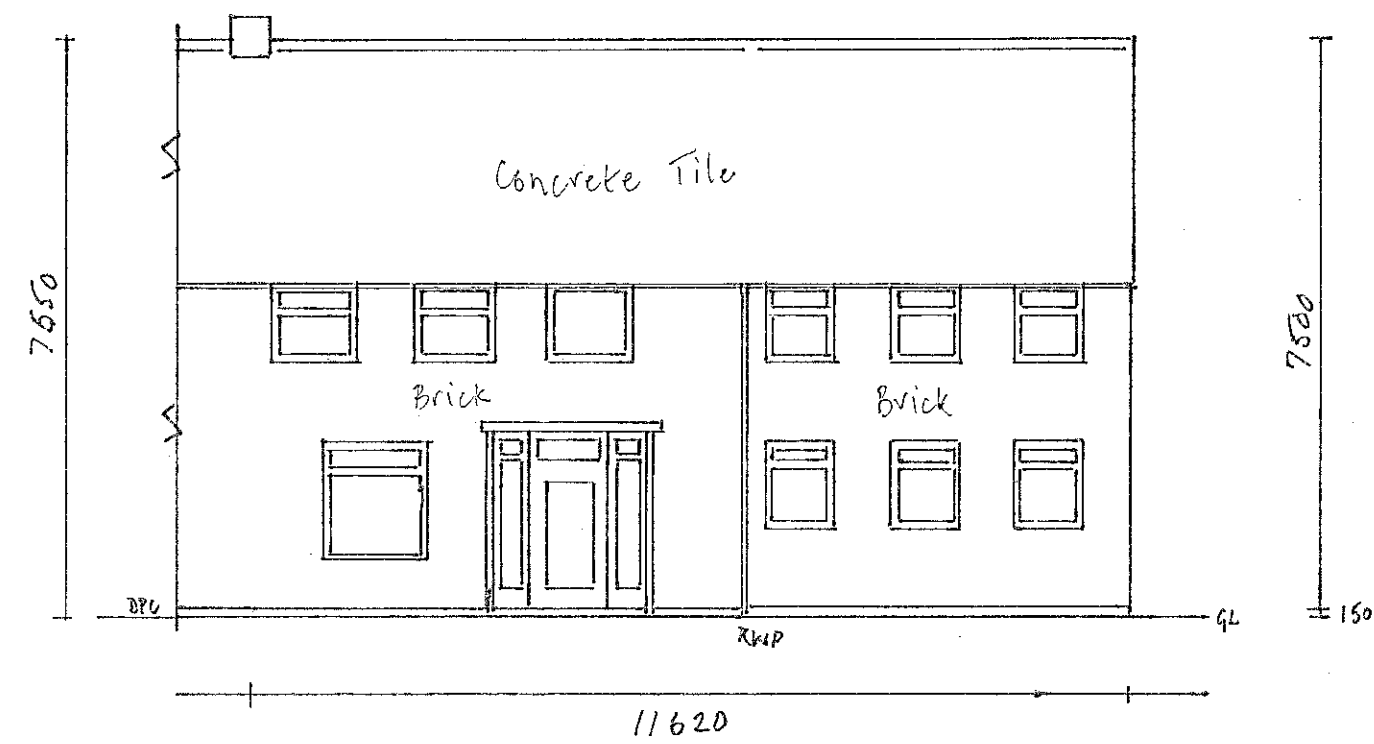


FRONT - PROPOSED SOUTH ELEVATION

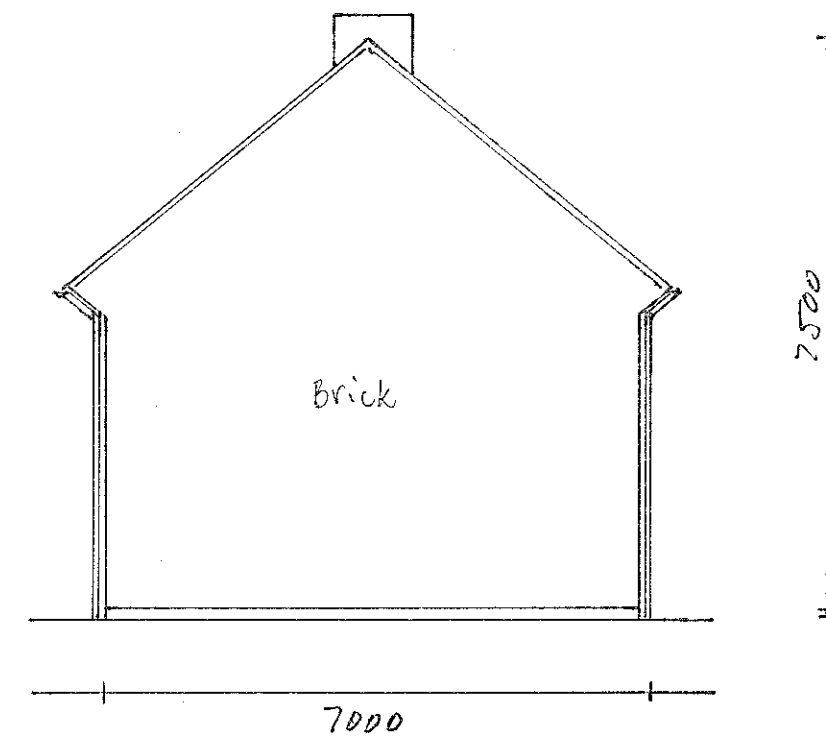


SIDE - PROPOSED EAST ELEVATION

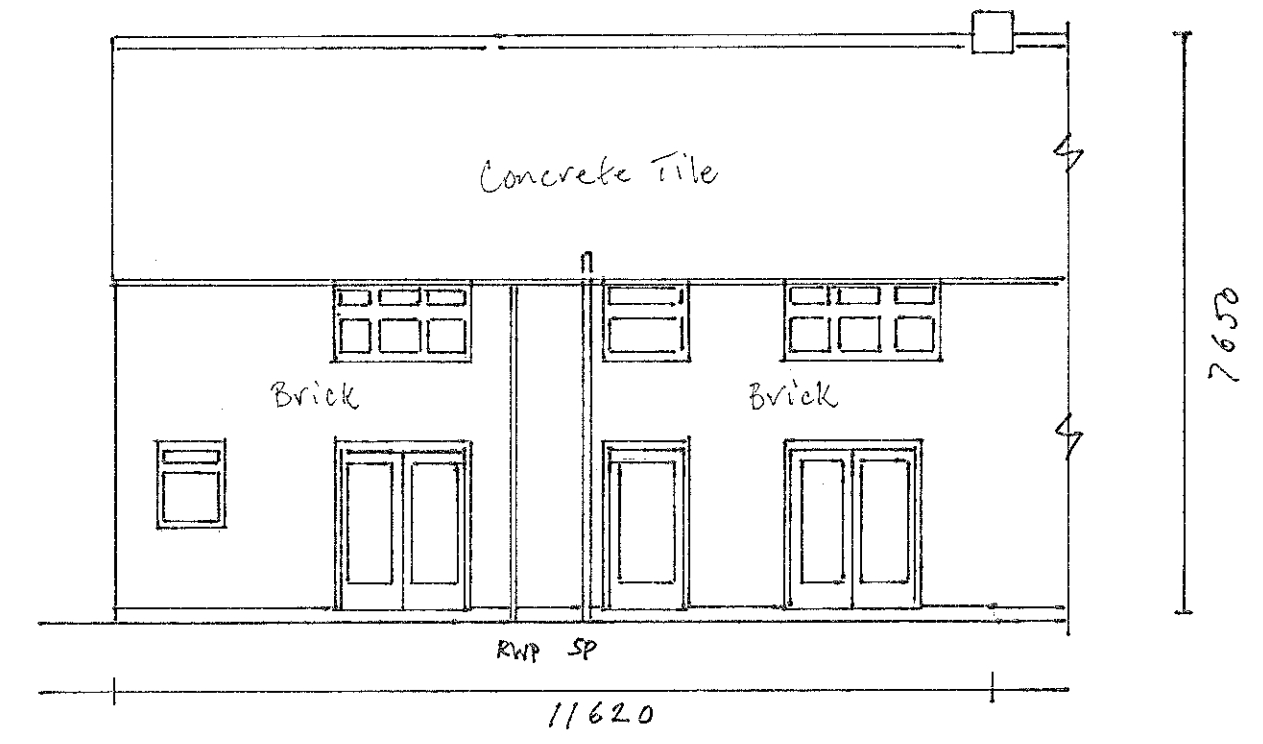

REAR - PROPOSED NORTH ELEVATION

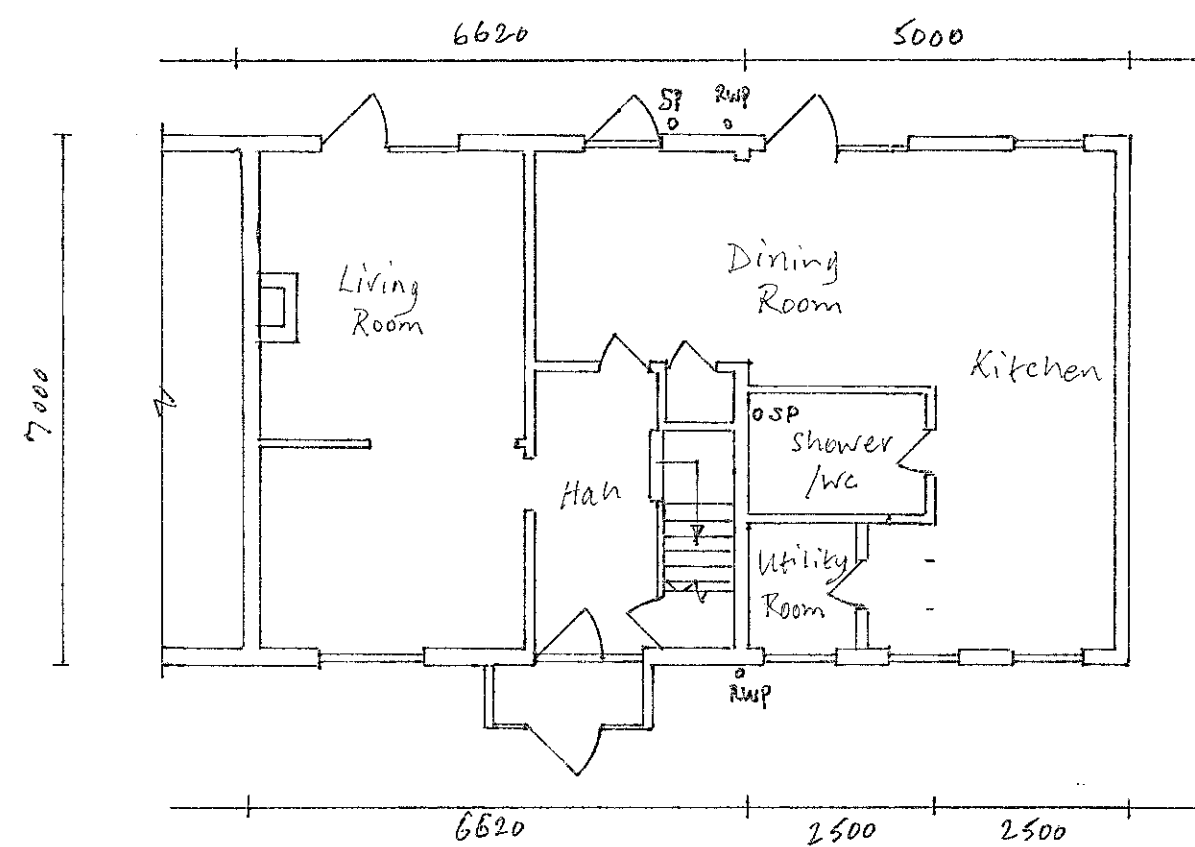

PROPOSED GROUND FLOOR PLAN

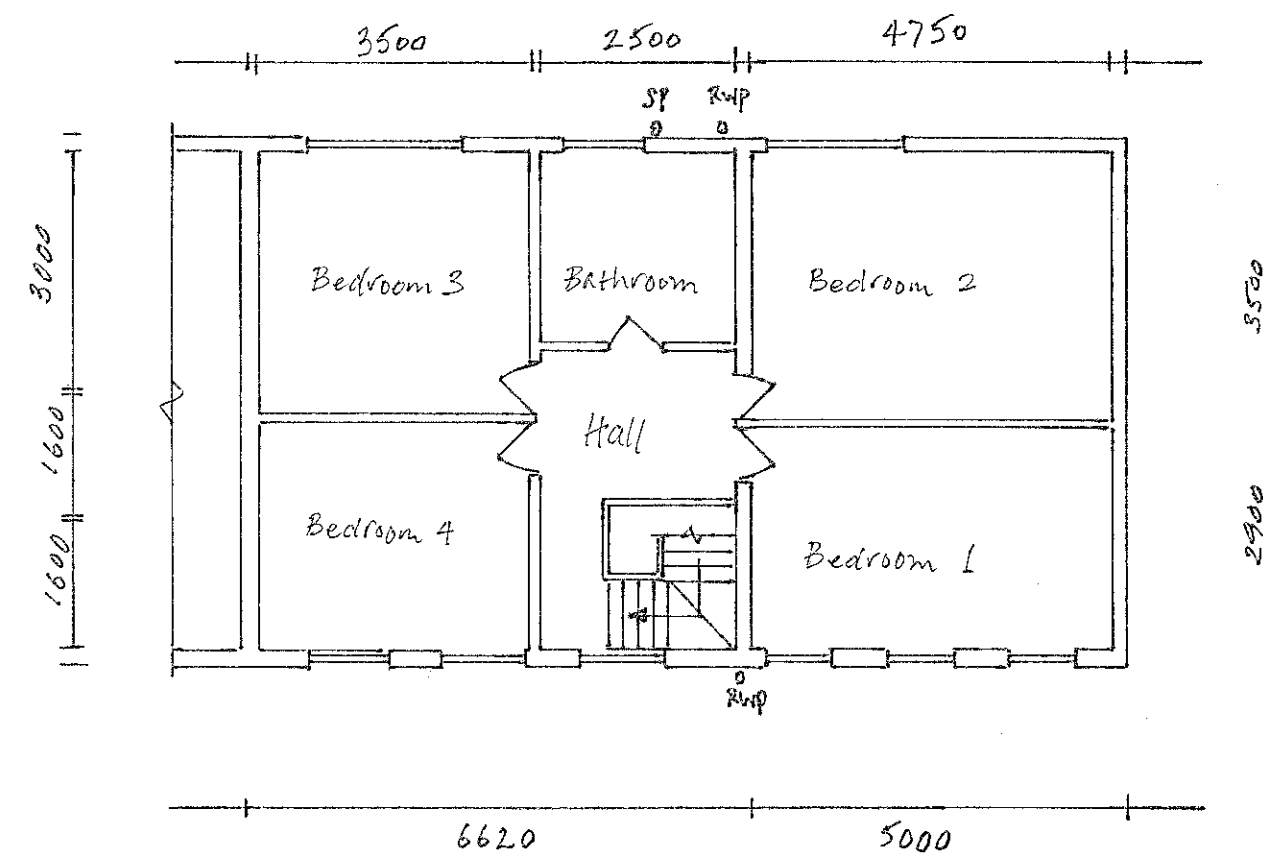

PROPOSED FIRST FLOOR PLAN



TWO STOREY SIDE EXTENSION

90 KINGS ROAD
HAYLING ISLAND
HAMPSHIRE
PO11 0PE

SCALE 1:100

DATE : JANUARY 2019

PROJECT No.: 90KR-EXTN-SIDE

DRAWING No.: 90KR-EXTN-SIDE PO1