




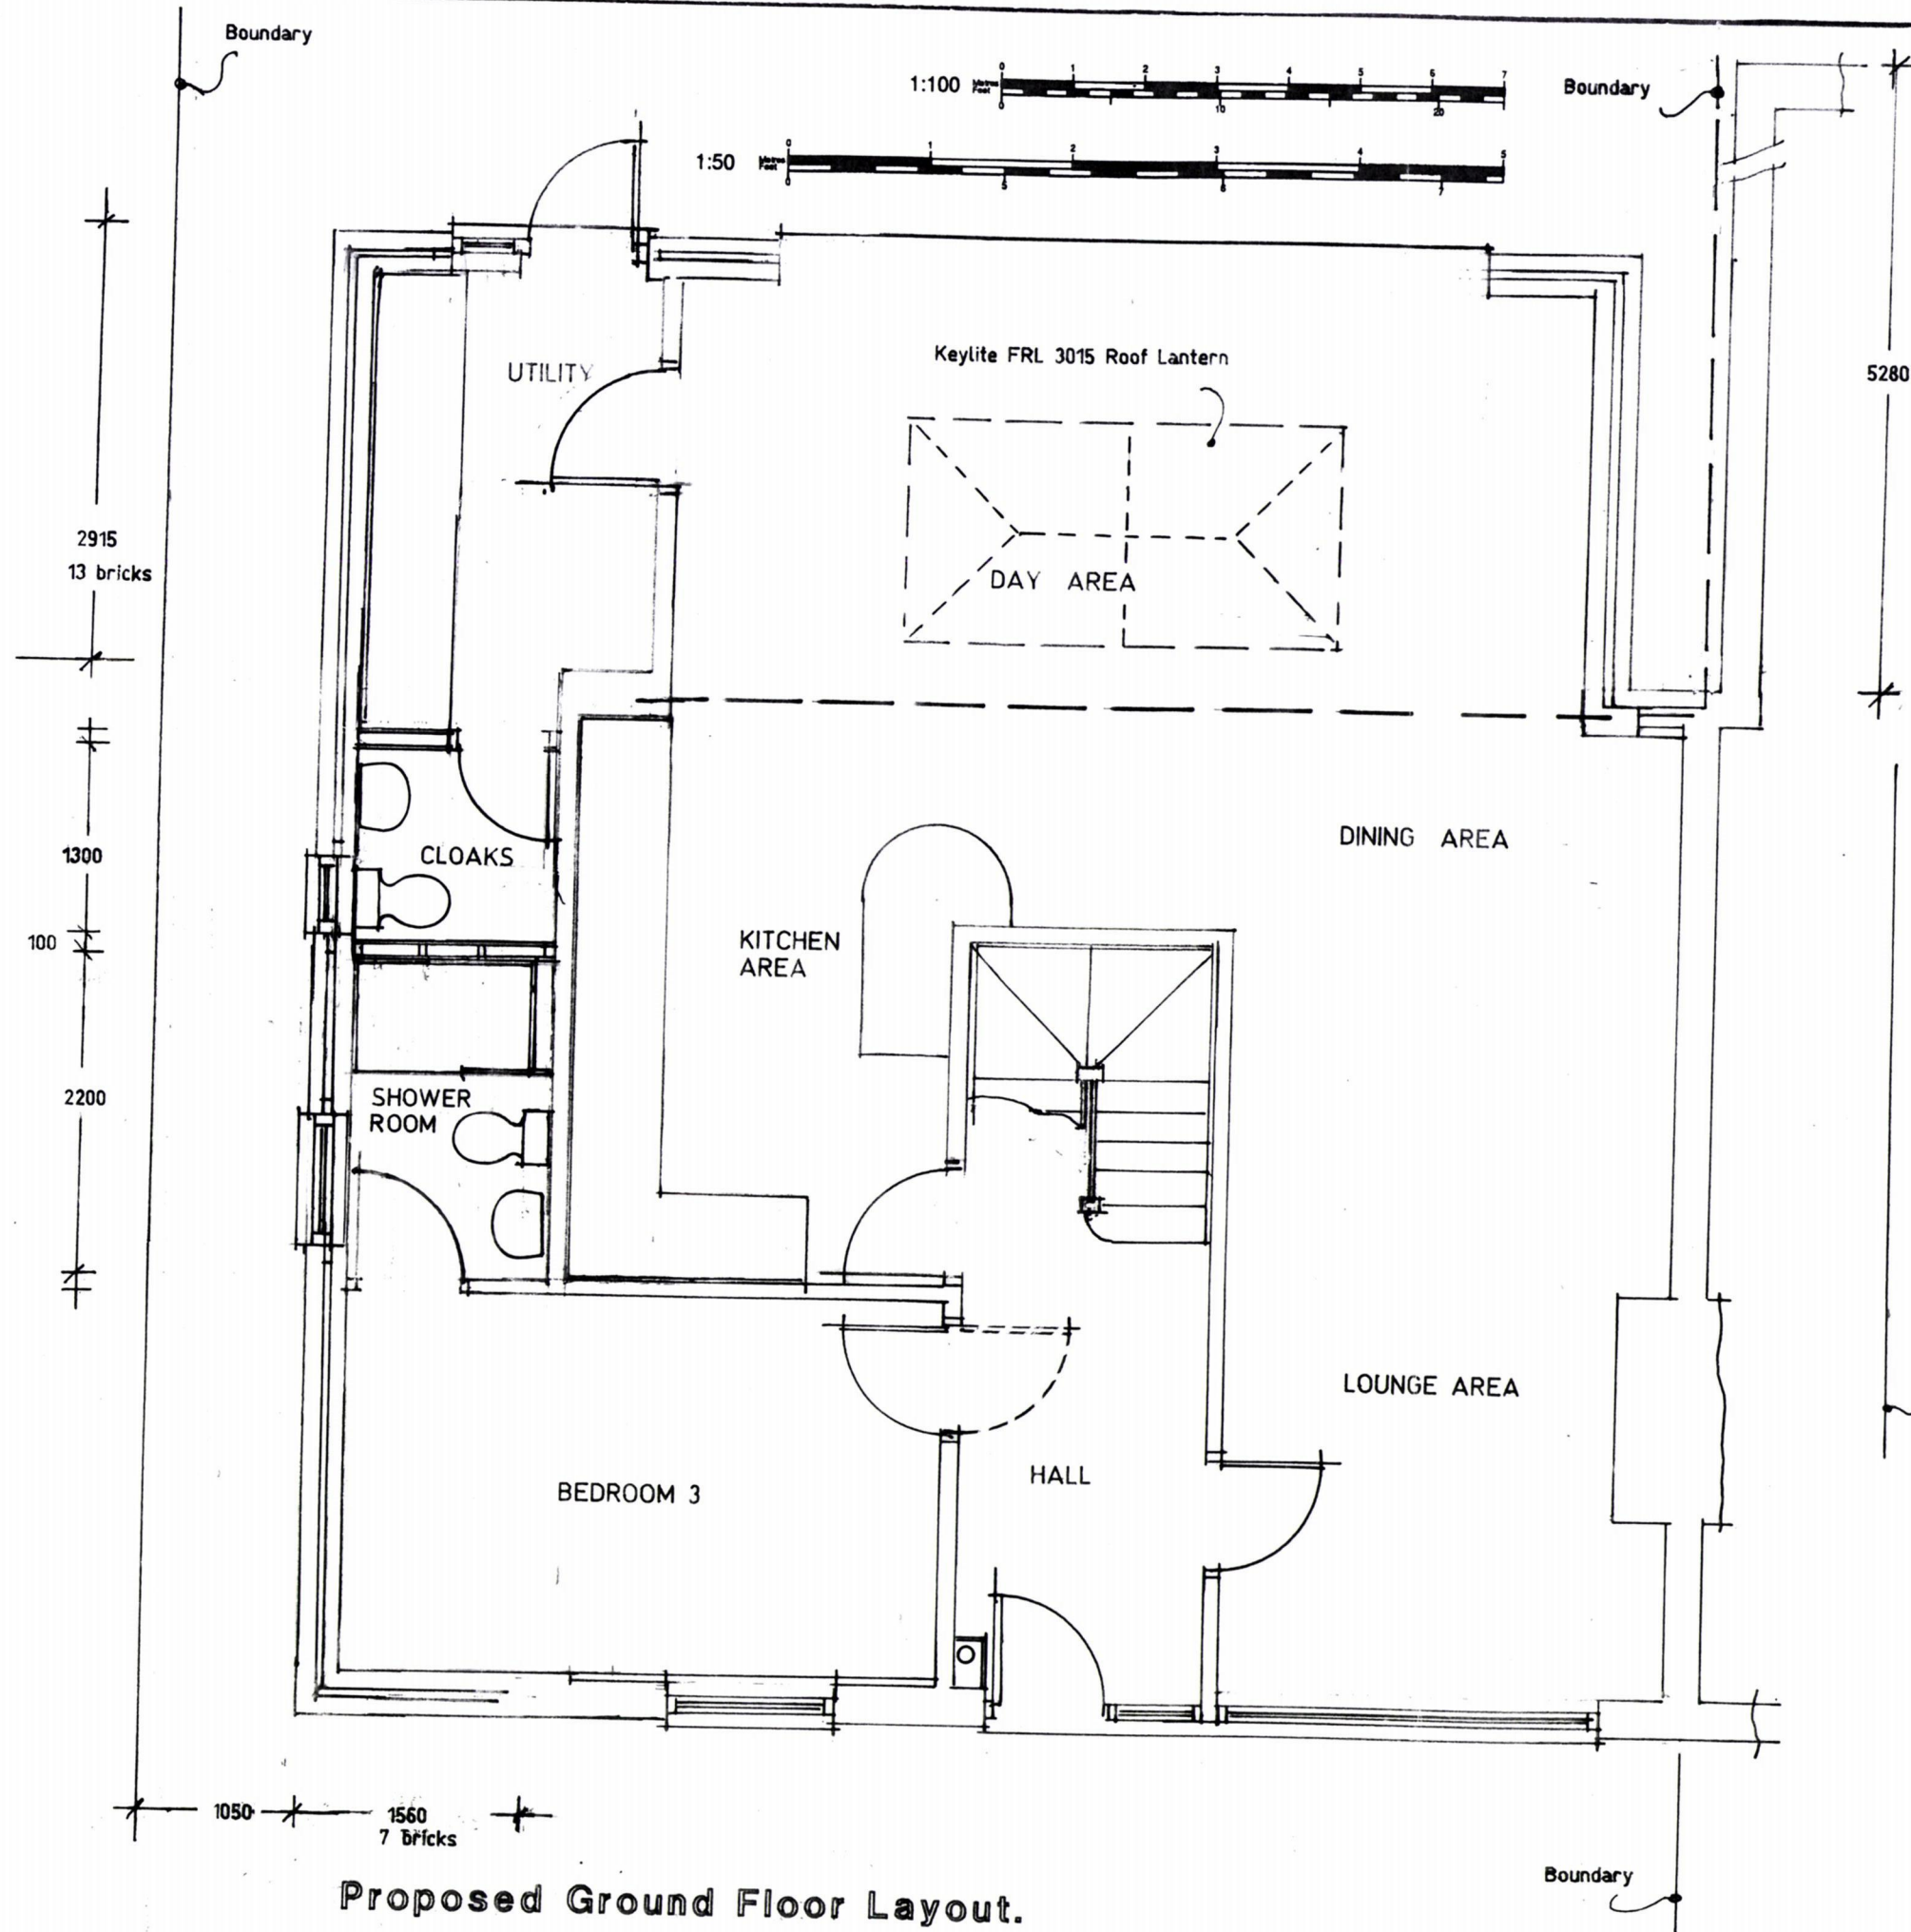

Proposed Ground Floor Layout.

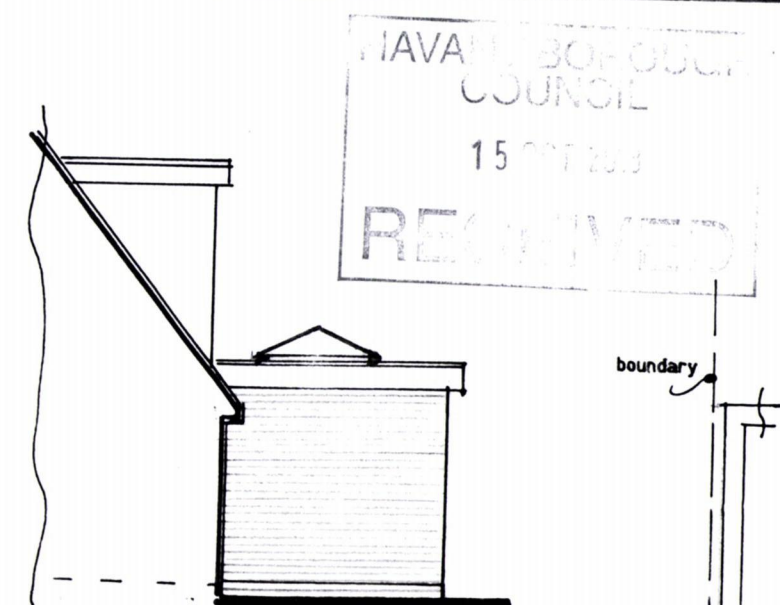

Prop. East Elevation.

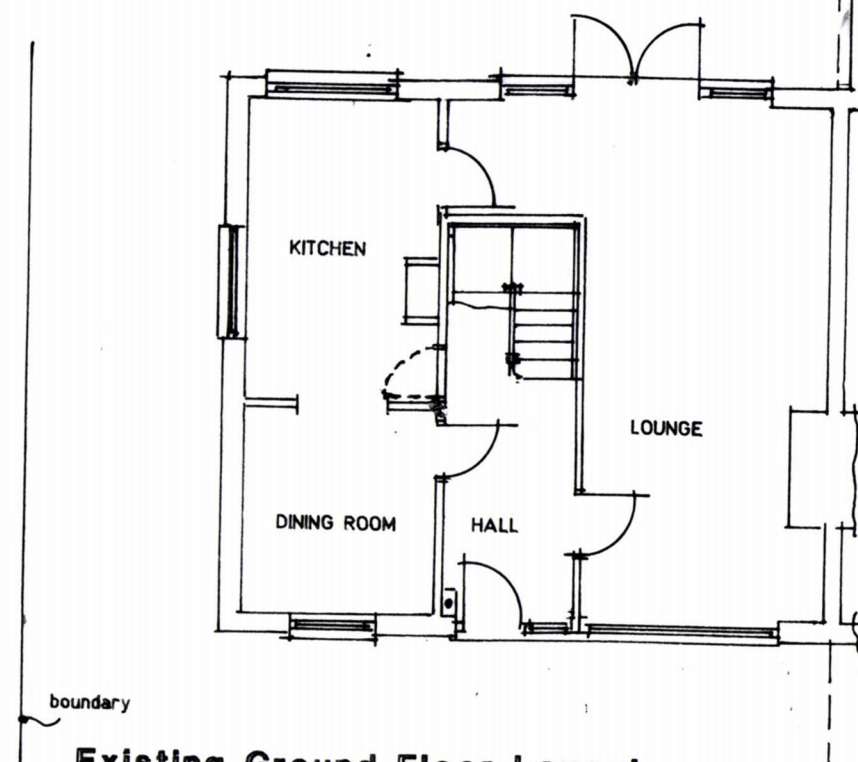

Existing Ground Floor Layout.

Proposed two storey side and single storey rear extension at 8 Trosnant Road, Bedhampton, Havant, Hants. PO9 3BA

I. Jury Esq..

Scale 1:50 1:100

Date July 2018

A3 Drawing Number

1

Revision

AB