



This drawing is the copyright of Tomes Architects and may not be copied, altered, or reproduced in any way, or be passed to a third party without our written authority.

All dimensions are to be checked on site before commencing work. Any discrepancies should be reported to the project manager immediately.

Rev A: 09-04-2018 Separate Entrance Added
Rev B: 18-04-2018 Client Amendments
Rev C: 27-04-2018 General Update

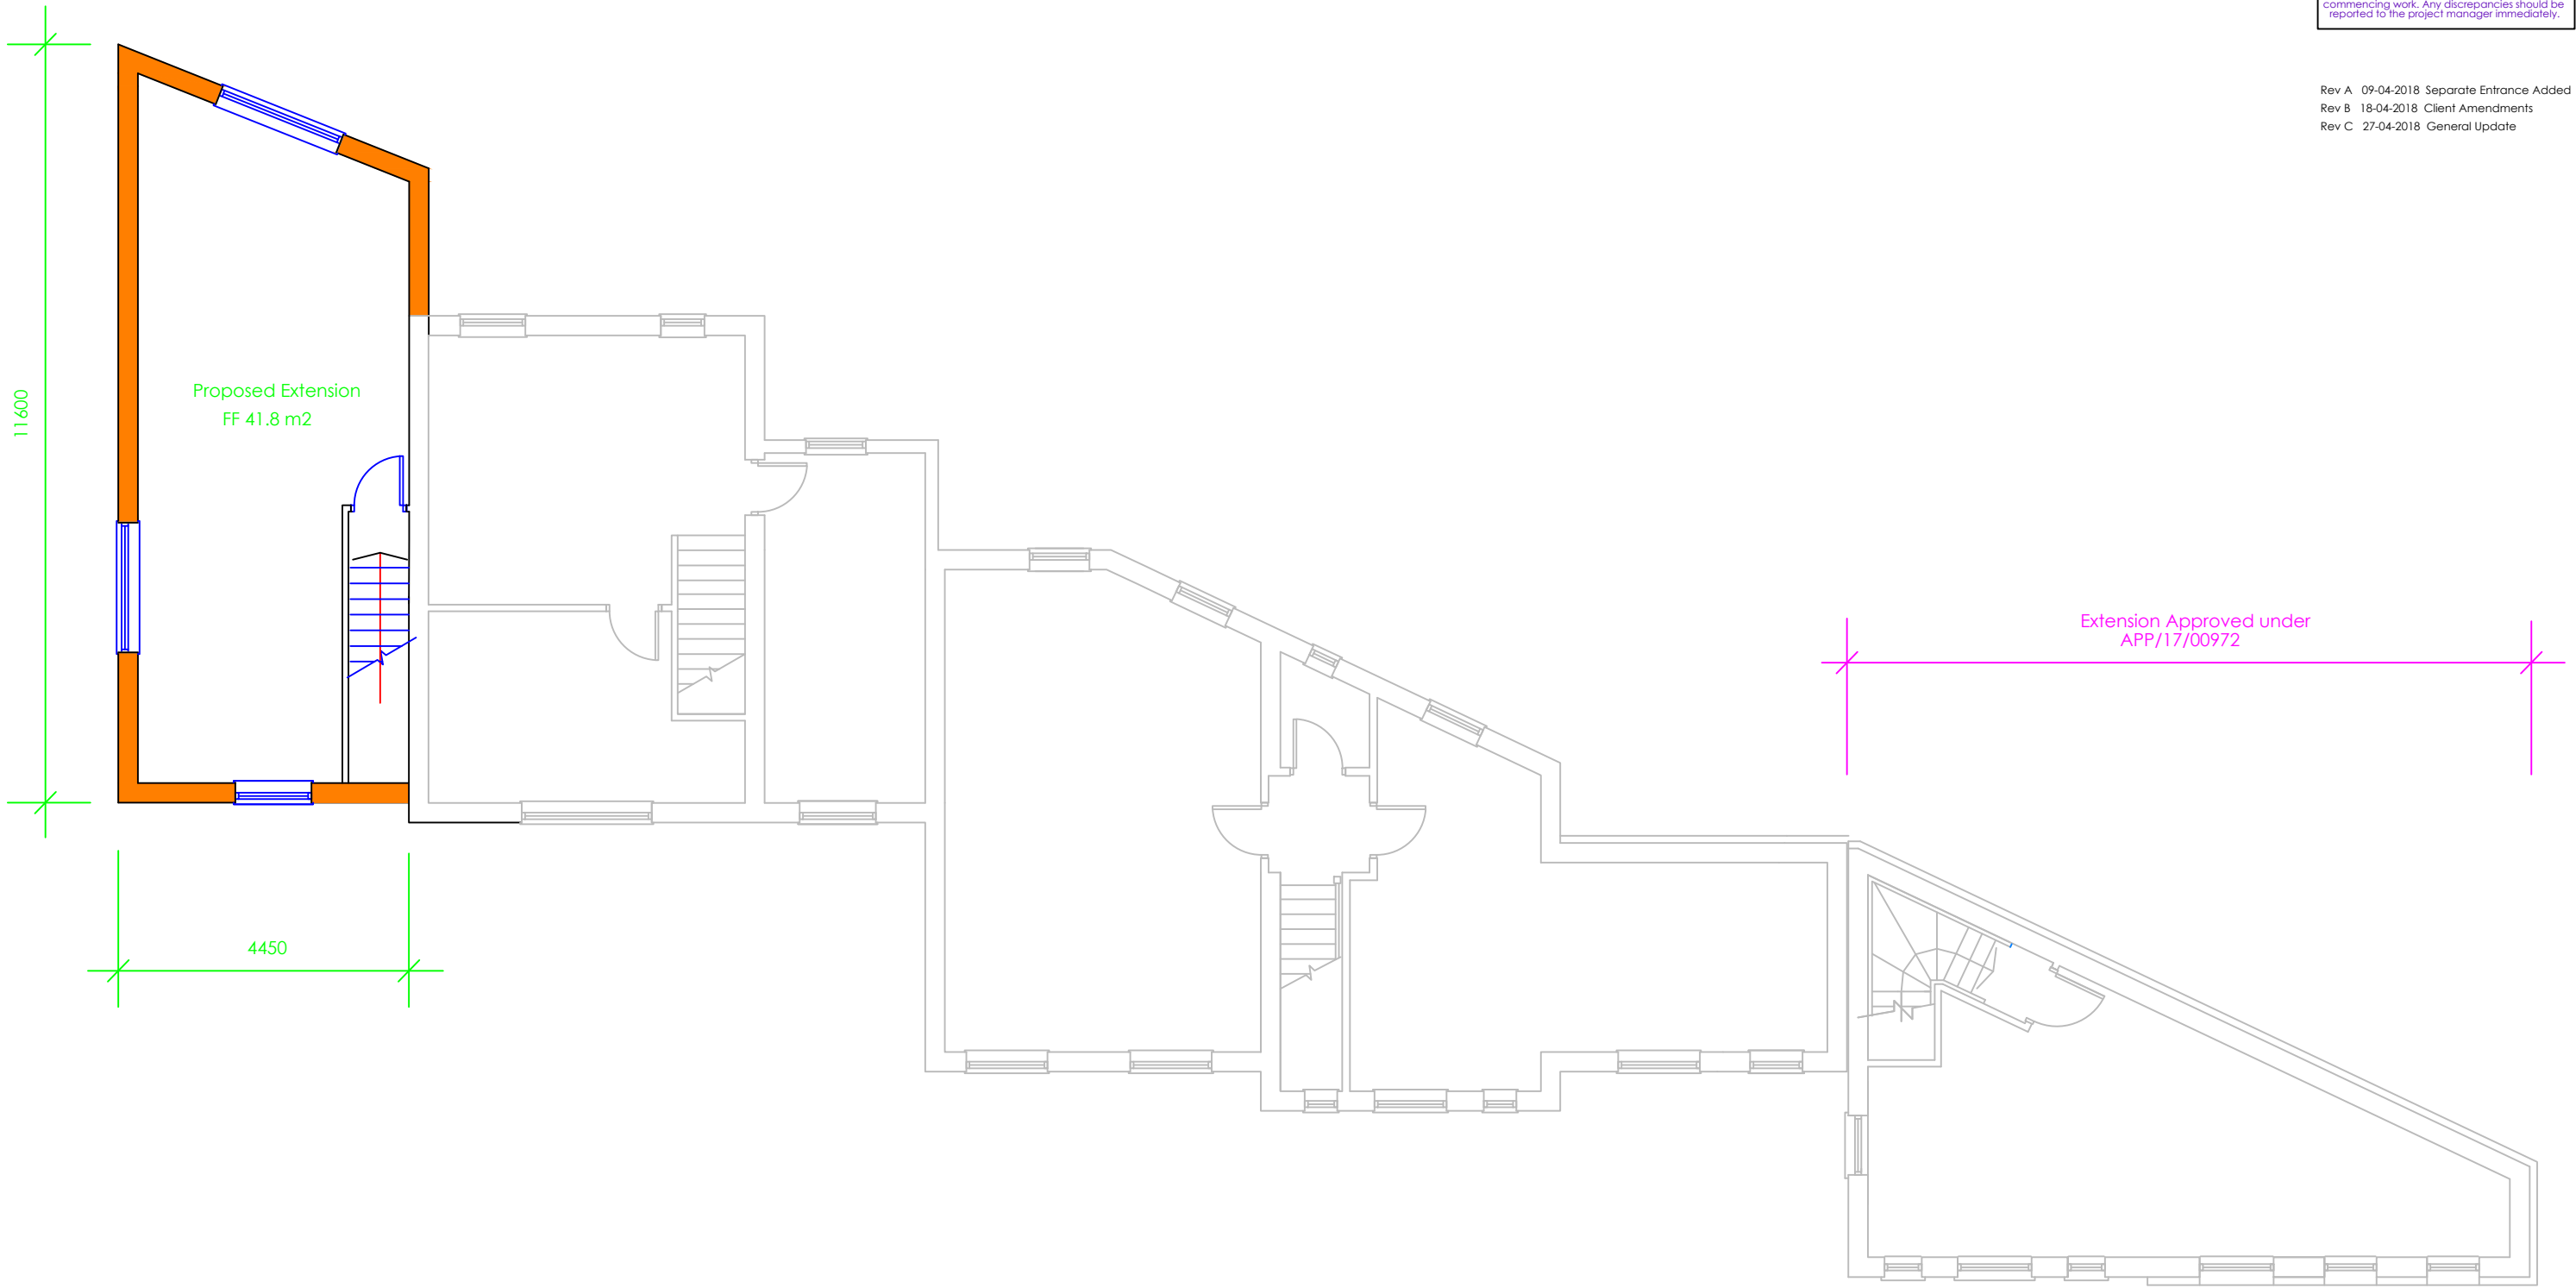

First Floor Plan

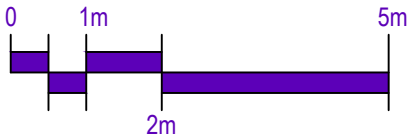

tomesarchitects
architecture + project management

the old rectory, 108 london road, widley, hampshire, po7 5aa
tel: 023 9309 2307 email: info@tomesarchitects.co.uk

project	Aura Gas, New Road Bedhampton	date	09 April 2018
drawing	Proposed First Floor Plan	scale	1:100 @A3
drawing no.	C3297-3	revision	C