



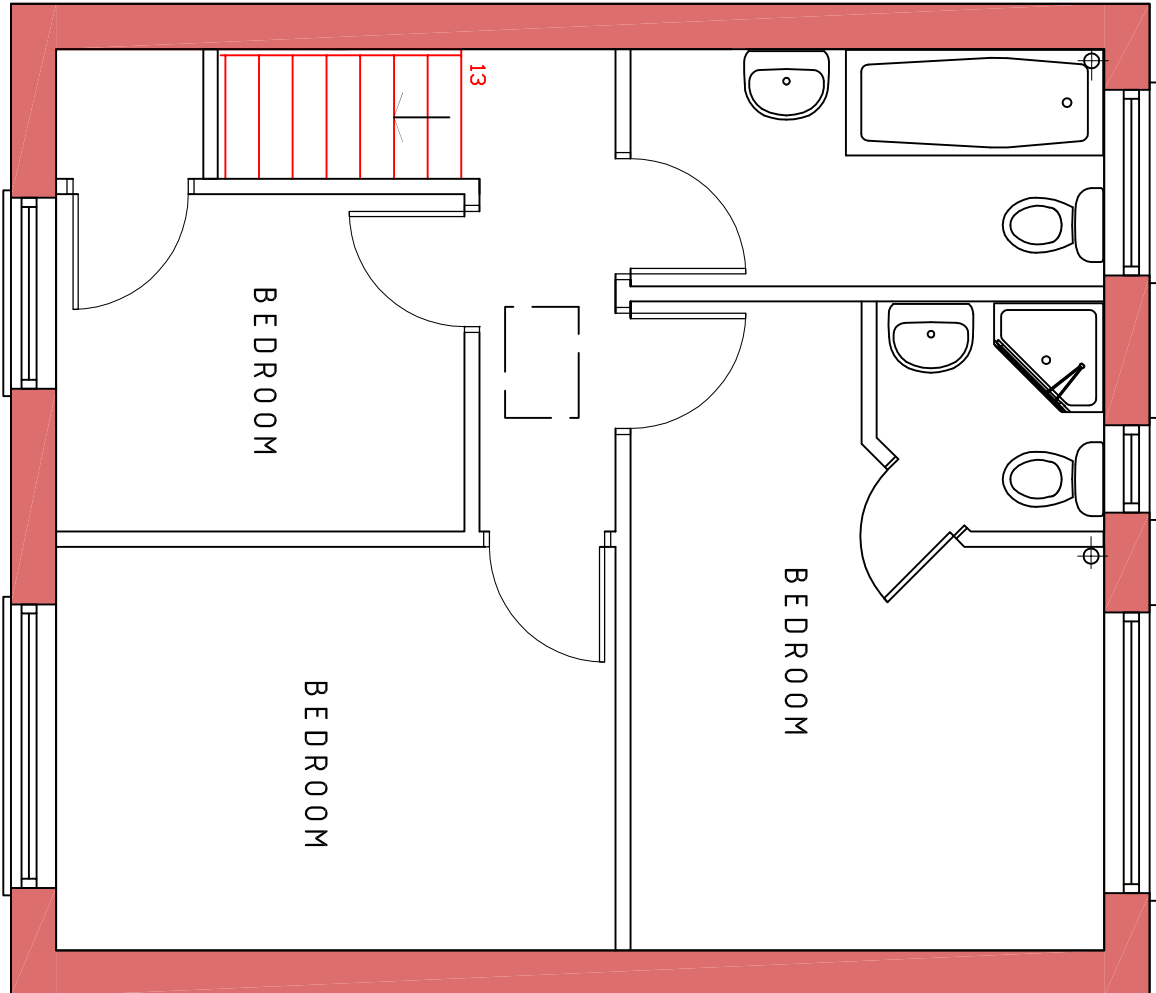


Proposed First Floor Plan

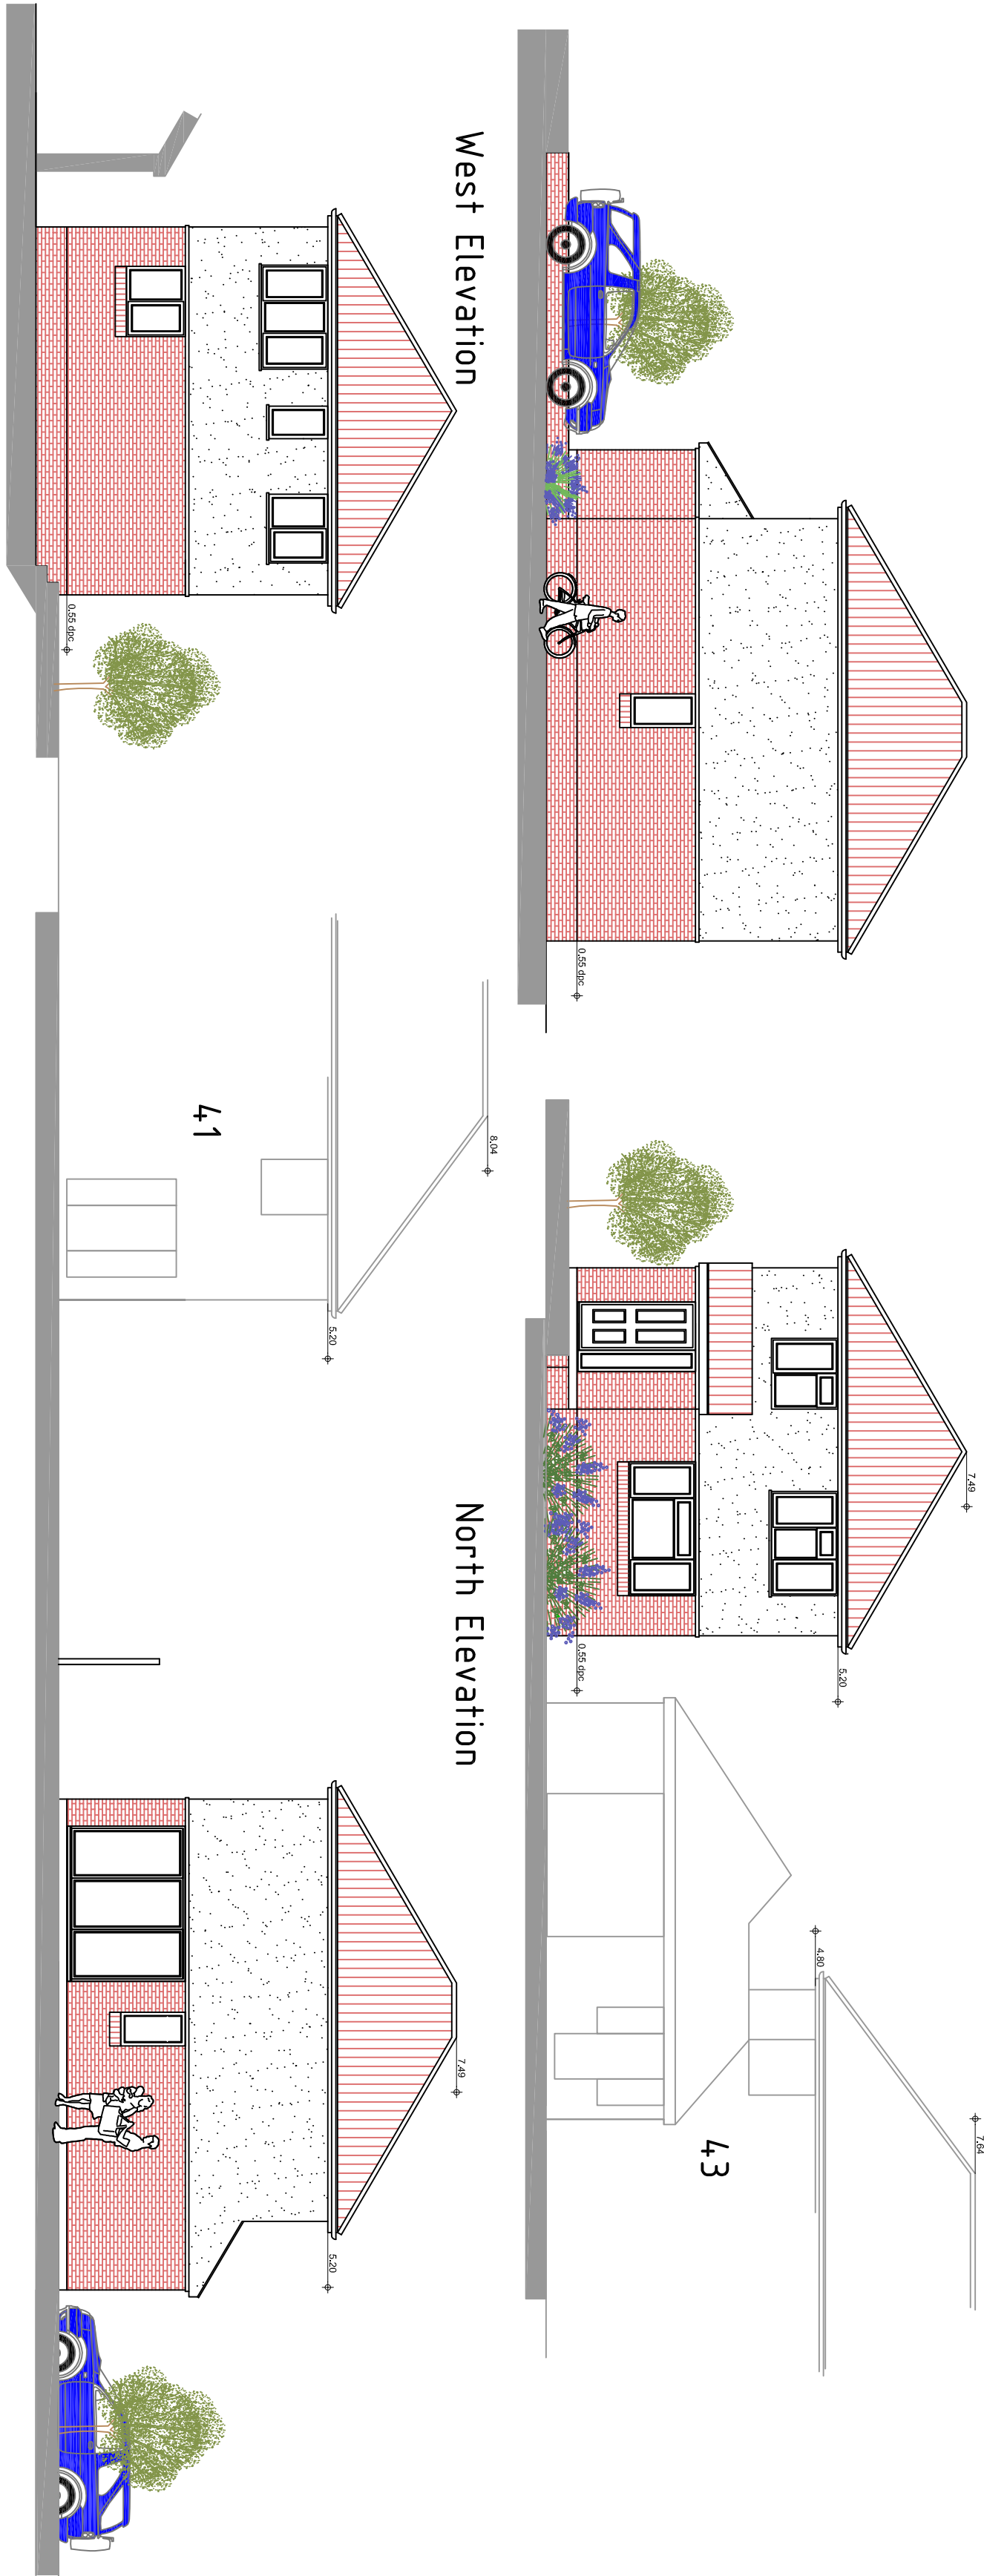




refuse / cycle store

South Elevation


East Elevation

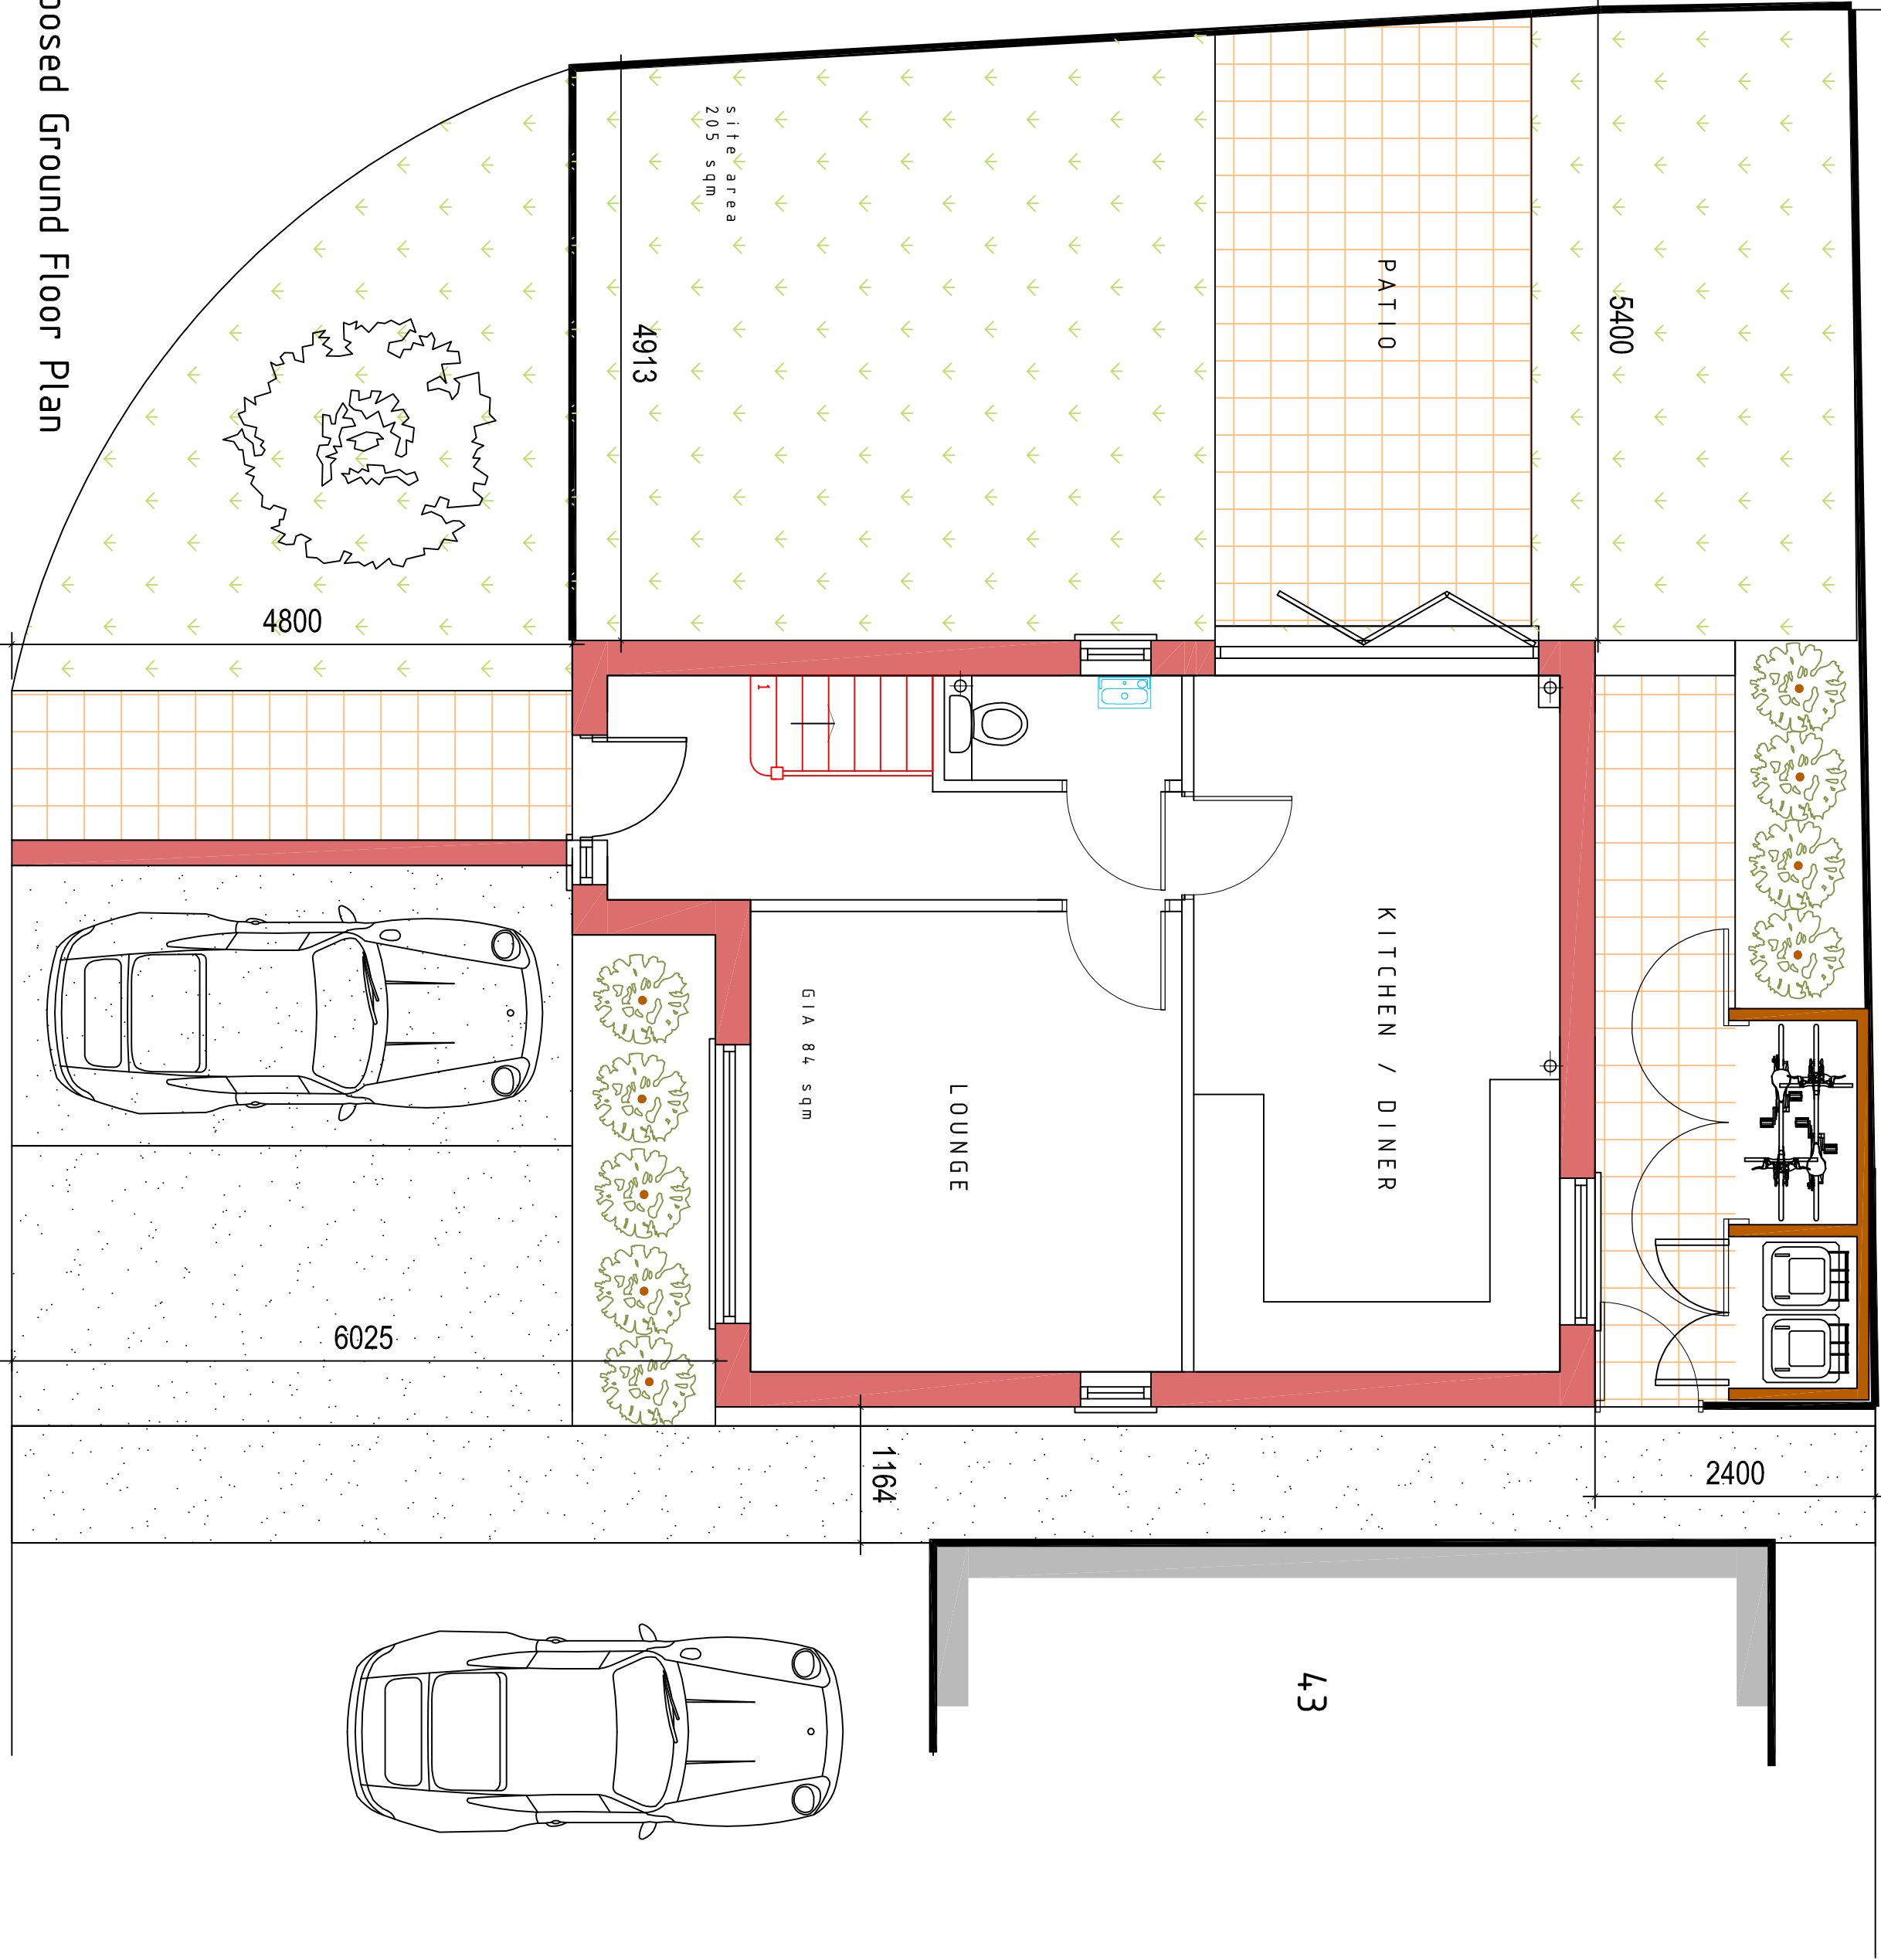

Proposed Ground Floor Plan

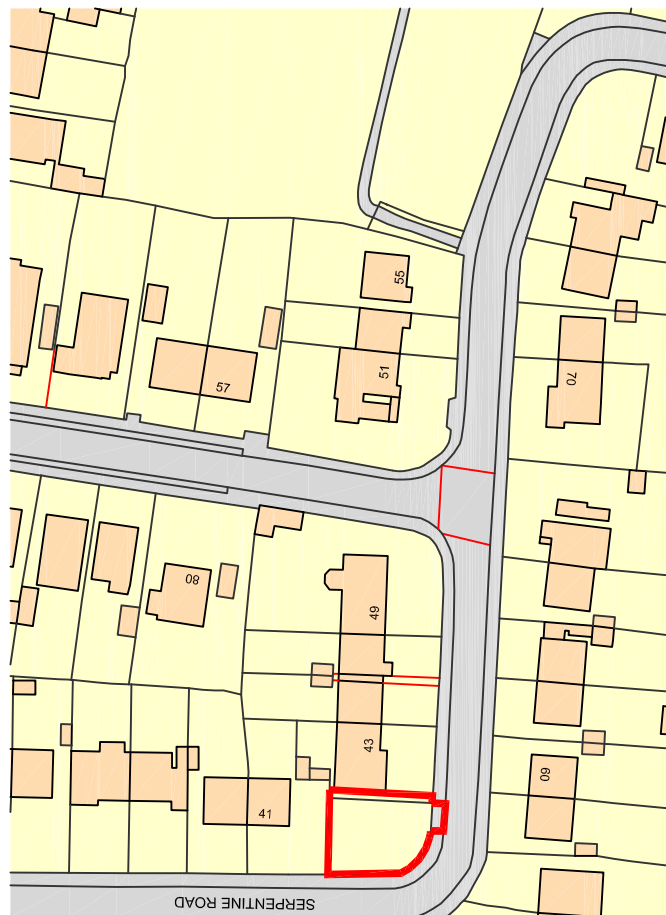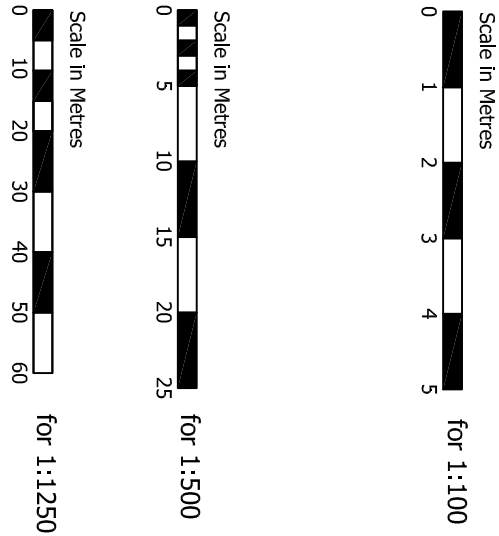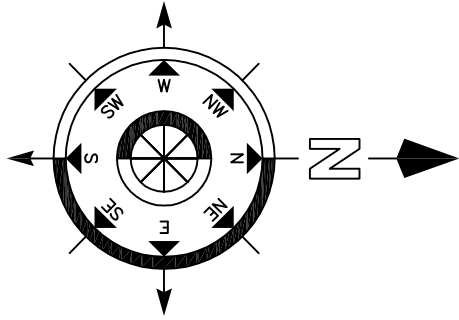

Ordnance Survey. (c) Crown Copyright 2018. All rights reserved. Licence number: 100028432

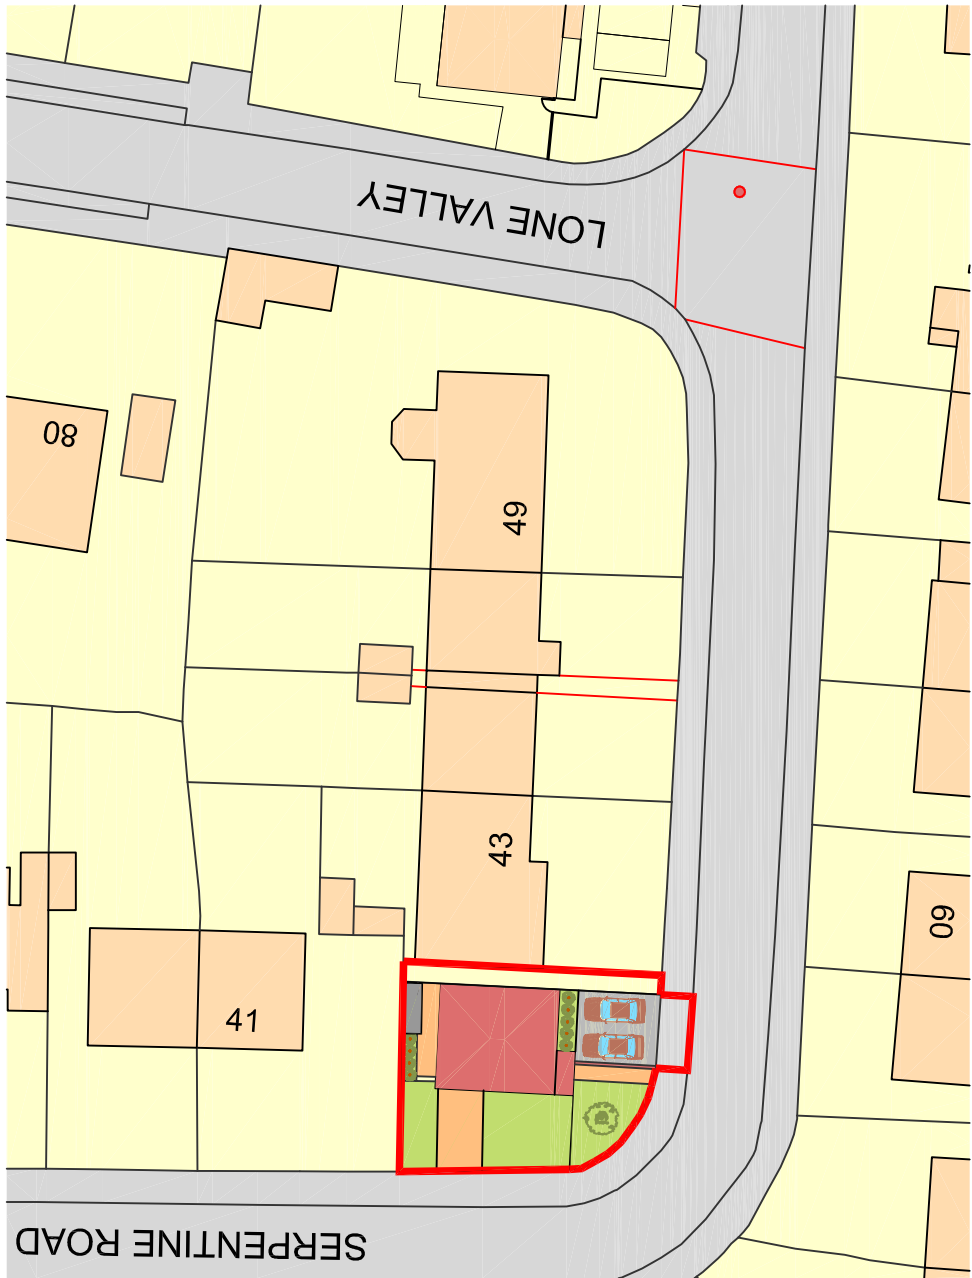

Revision	Description	Date	Drawn By

Project : Land Adjacent 43 Serpentine Road, Widley, Waterlooville, PO7 5EE

Drawn By : CF

Proposed Development

Chris Flint Associates Ltd

CHARTERED SURVEYORS - PROJECT MANAGERS
DEVELOPMENT CONSULTANTS

Drawn By	Date	Sheet Size	Approved By
CF	11/11/18	A1	

Drawn By	Date	Sheet Size	Approved By
CFA	FULL	01	1-100

PLANNING

2 Emerald Close Waterlooville, Hampshire PO7 5XZ
Tel: 023 92 432484 Fax: 023 92 358554
Email: chris@flintassociates.co.uk