


NOTES:

Dimensions to be checked on site before commencing work. Any discrepancies shall be reported to the architect immediately.


Do not scale from these drawings except for planning purposes. Use figured dimensions only.

Where applicable this drawing is to be read in conjunction with other consultants' drawings.

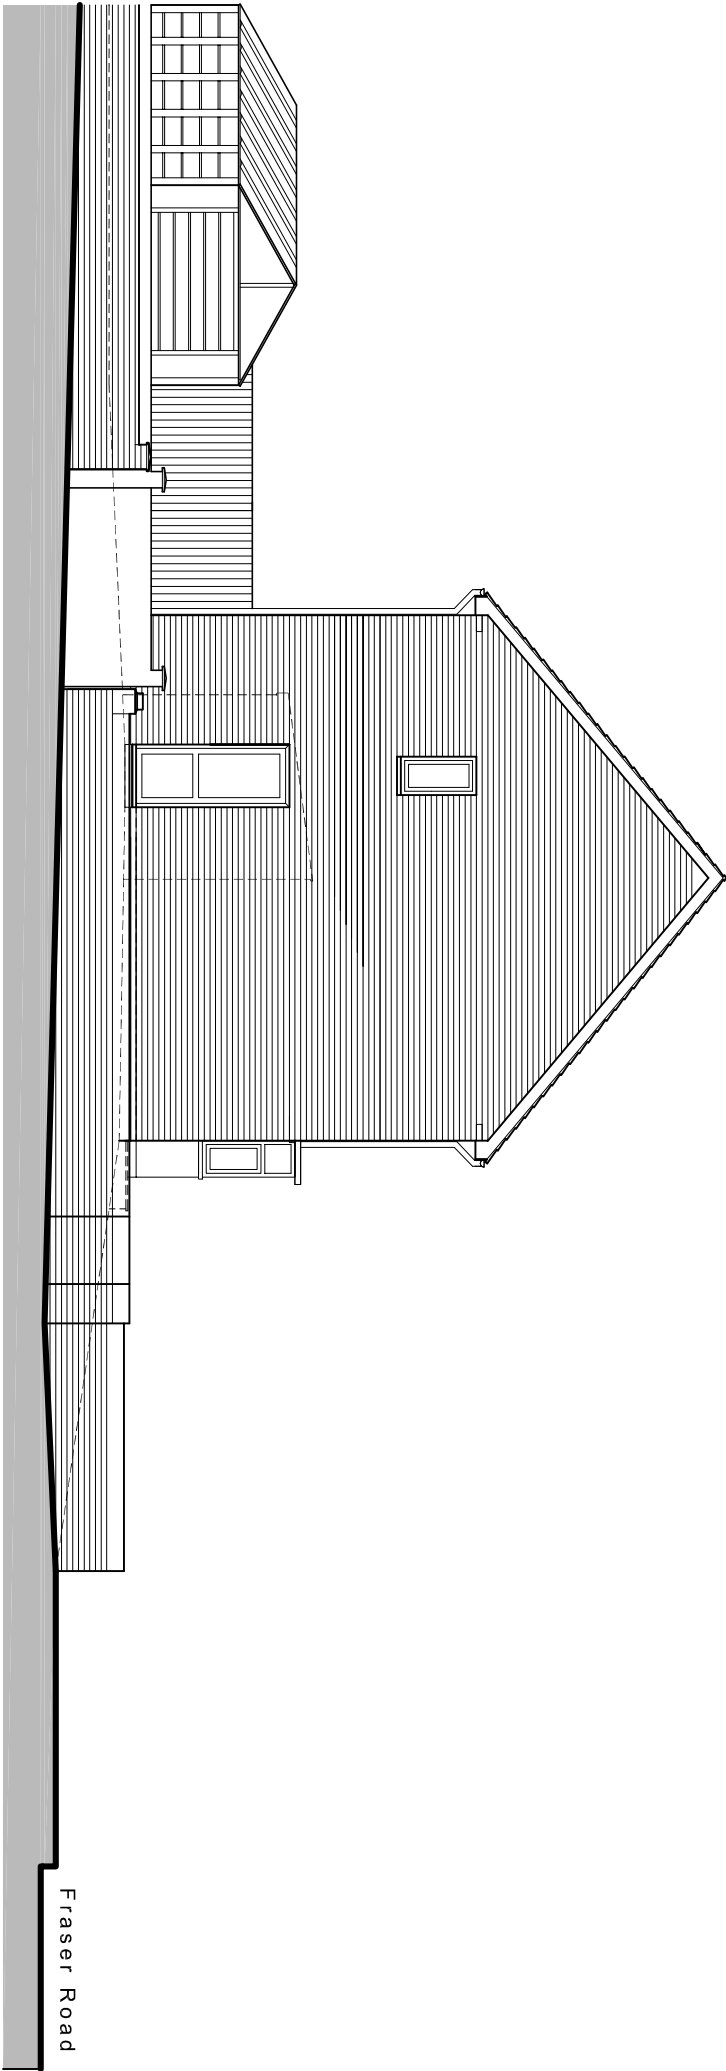

Existing South (front) elevation

scale 1:100

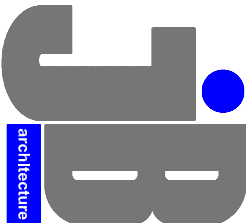

JIMMY BESSANT ARCHITECTURE

TEL: 01243 373620 M: 07769904282

E: jimmy@jb-architecture.co.uk

Web: www.jb-architecture.co.uk

For
MR & MRS KERRIGAN

Project
**PROPOSED 2 NO. 1 BED DWELLINGS
AT 108 WOODGREEN AVENUE
BEDHAMPTON
HANTS, PO9 3EE**

Title
EXISTING SOUTH ELEVATION

Date	Drawn	Scale	Checked
OCT 2018	JB	As shown @ A3	-
Job Number	Drawing Number	Revision	
PL15618	11		