
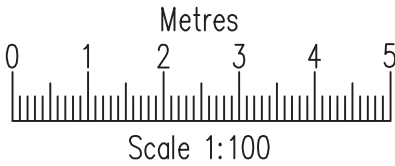


No.40 North Street, Havant, Portsmouth, Hampshire, PO9 1PT.

NOTES:
The contractor, sub-contractor or supplier is to check all relevant dimensions, levels, existing structure and materials together with existing service runs prior to commencing the works. ANY DISCREPANCIES ARE TO BE BROUGHT TO THE ATTENTION OF THE ARCHITECTURAL DESIGNER.
© This drawing is copyright and may not be copied, traced, altered or reproduced without the express written permission of The Architectural Designer.

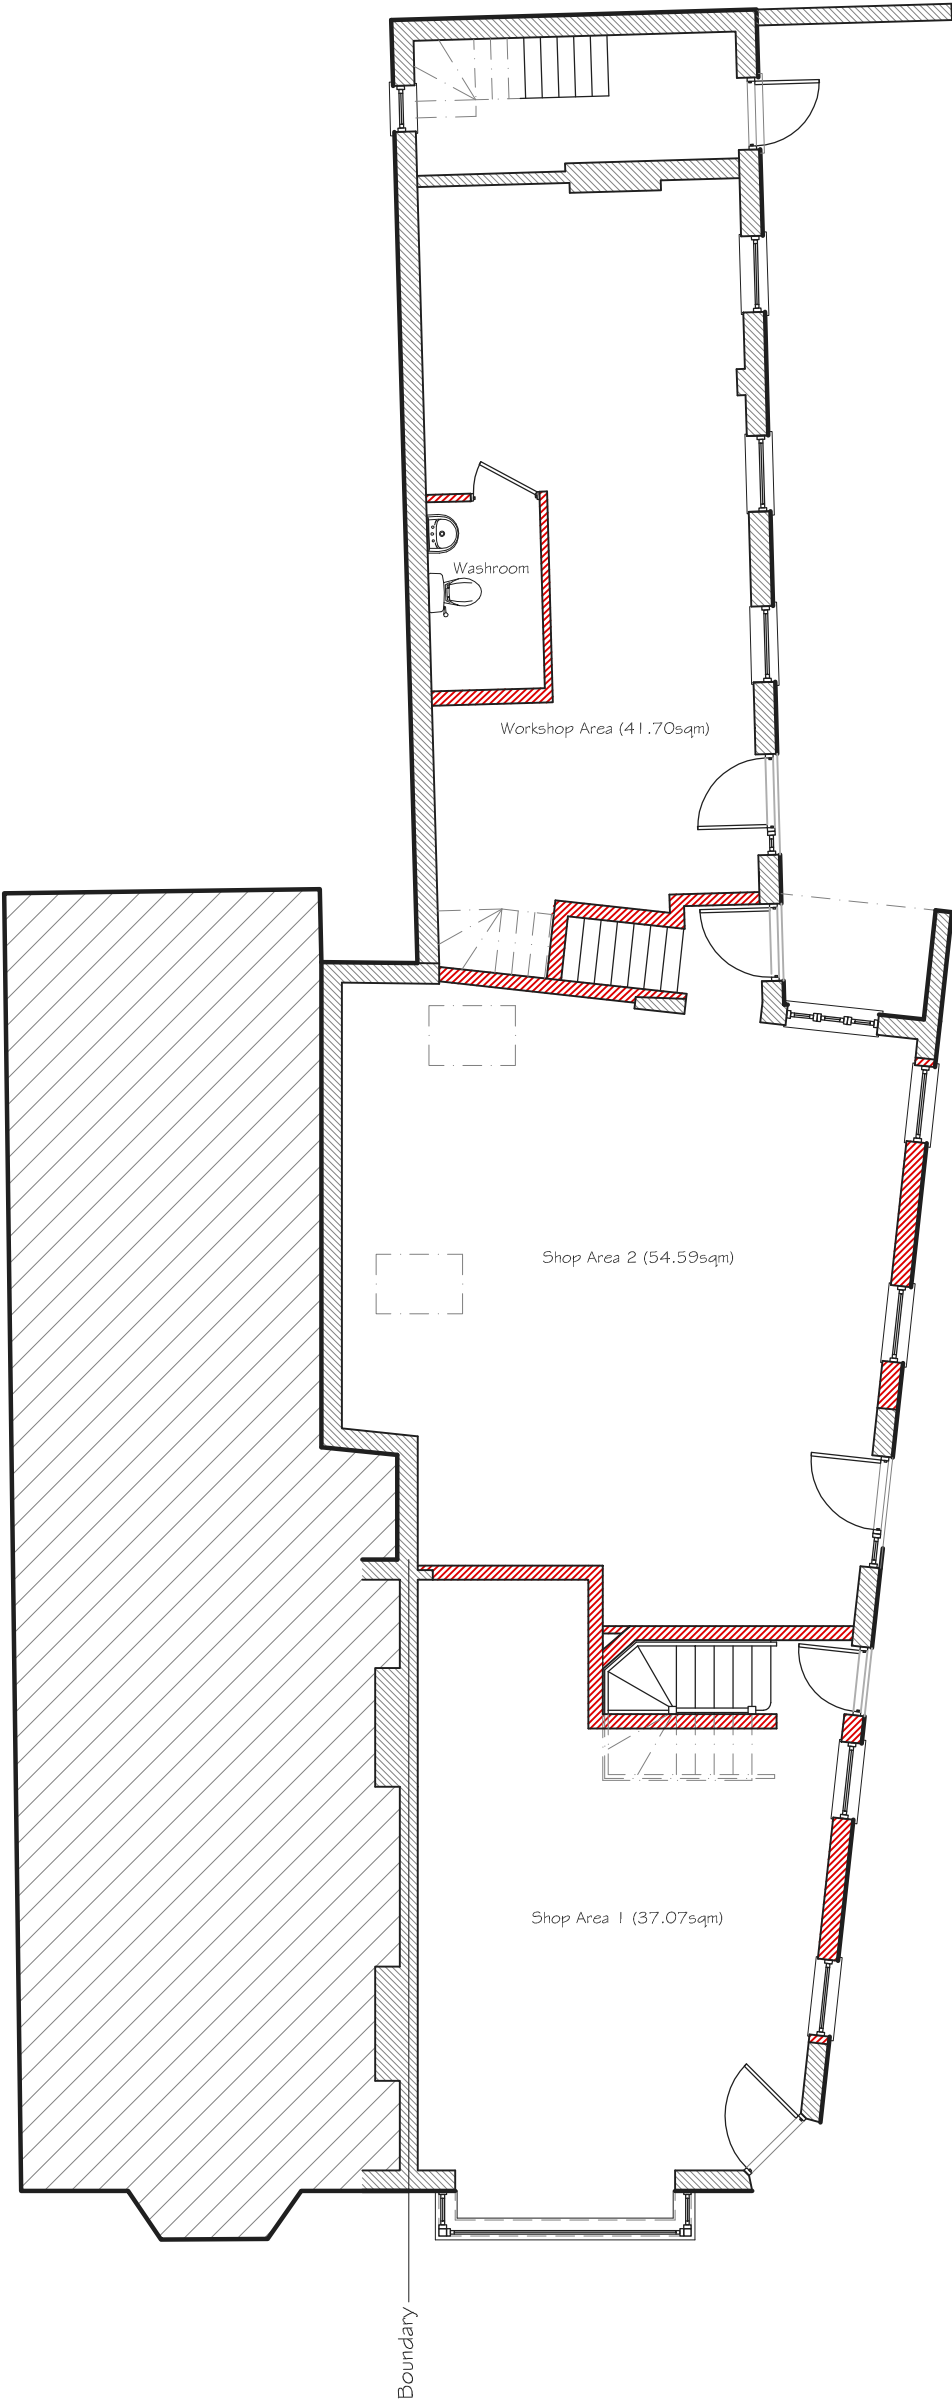

L.M.D.
L.M.D. DESIGNS
ARCHITECTURAL
& INTERIOR DESIGN

4 Foxcombe Close,
Swanmore,
Hampshire SO32 2UJ

Tel: 07876 712622
Email: Lmdarchitecture@aol.com

Job Title	Proposed Works at No.40 North Street, Havant, Portsmouth, Hants, PO9 1PT.
Client	Knightsbrook Property Group Ltd.
Drawing Title	Planning/Notification Drawings Ground Floor Plan Proposed
CAD REF: 218750-40-North-St-Havant.dwg	Scale 1:100
Drawn SLV	Amended
Checked	Date Jul '18
Job No. 218750	Drg. No. 208 F

Proposed Ground Floor Plan 1:100 @ A3