


WEST HAYE ROAD

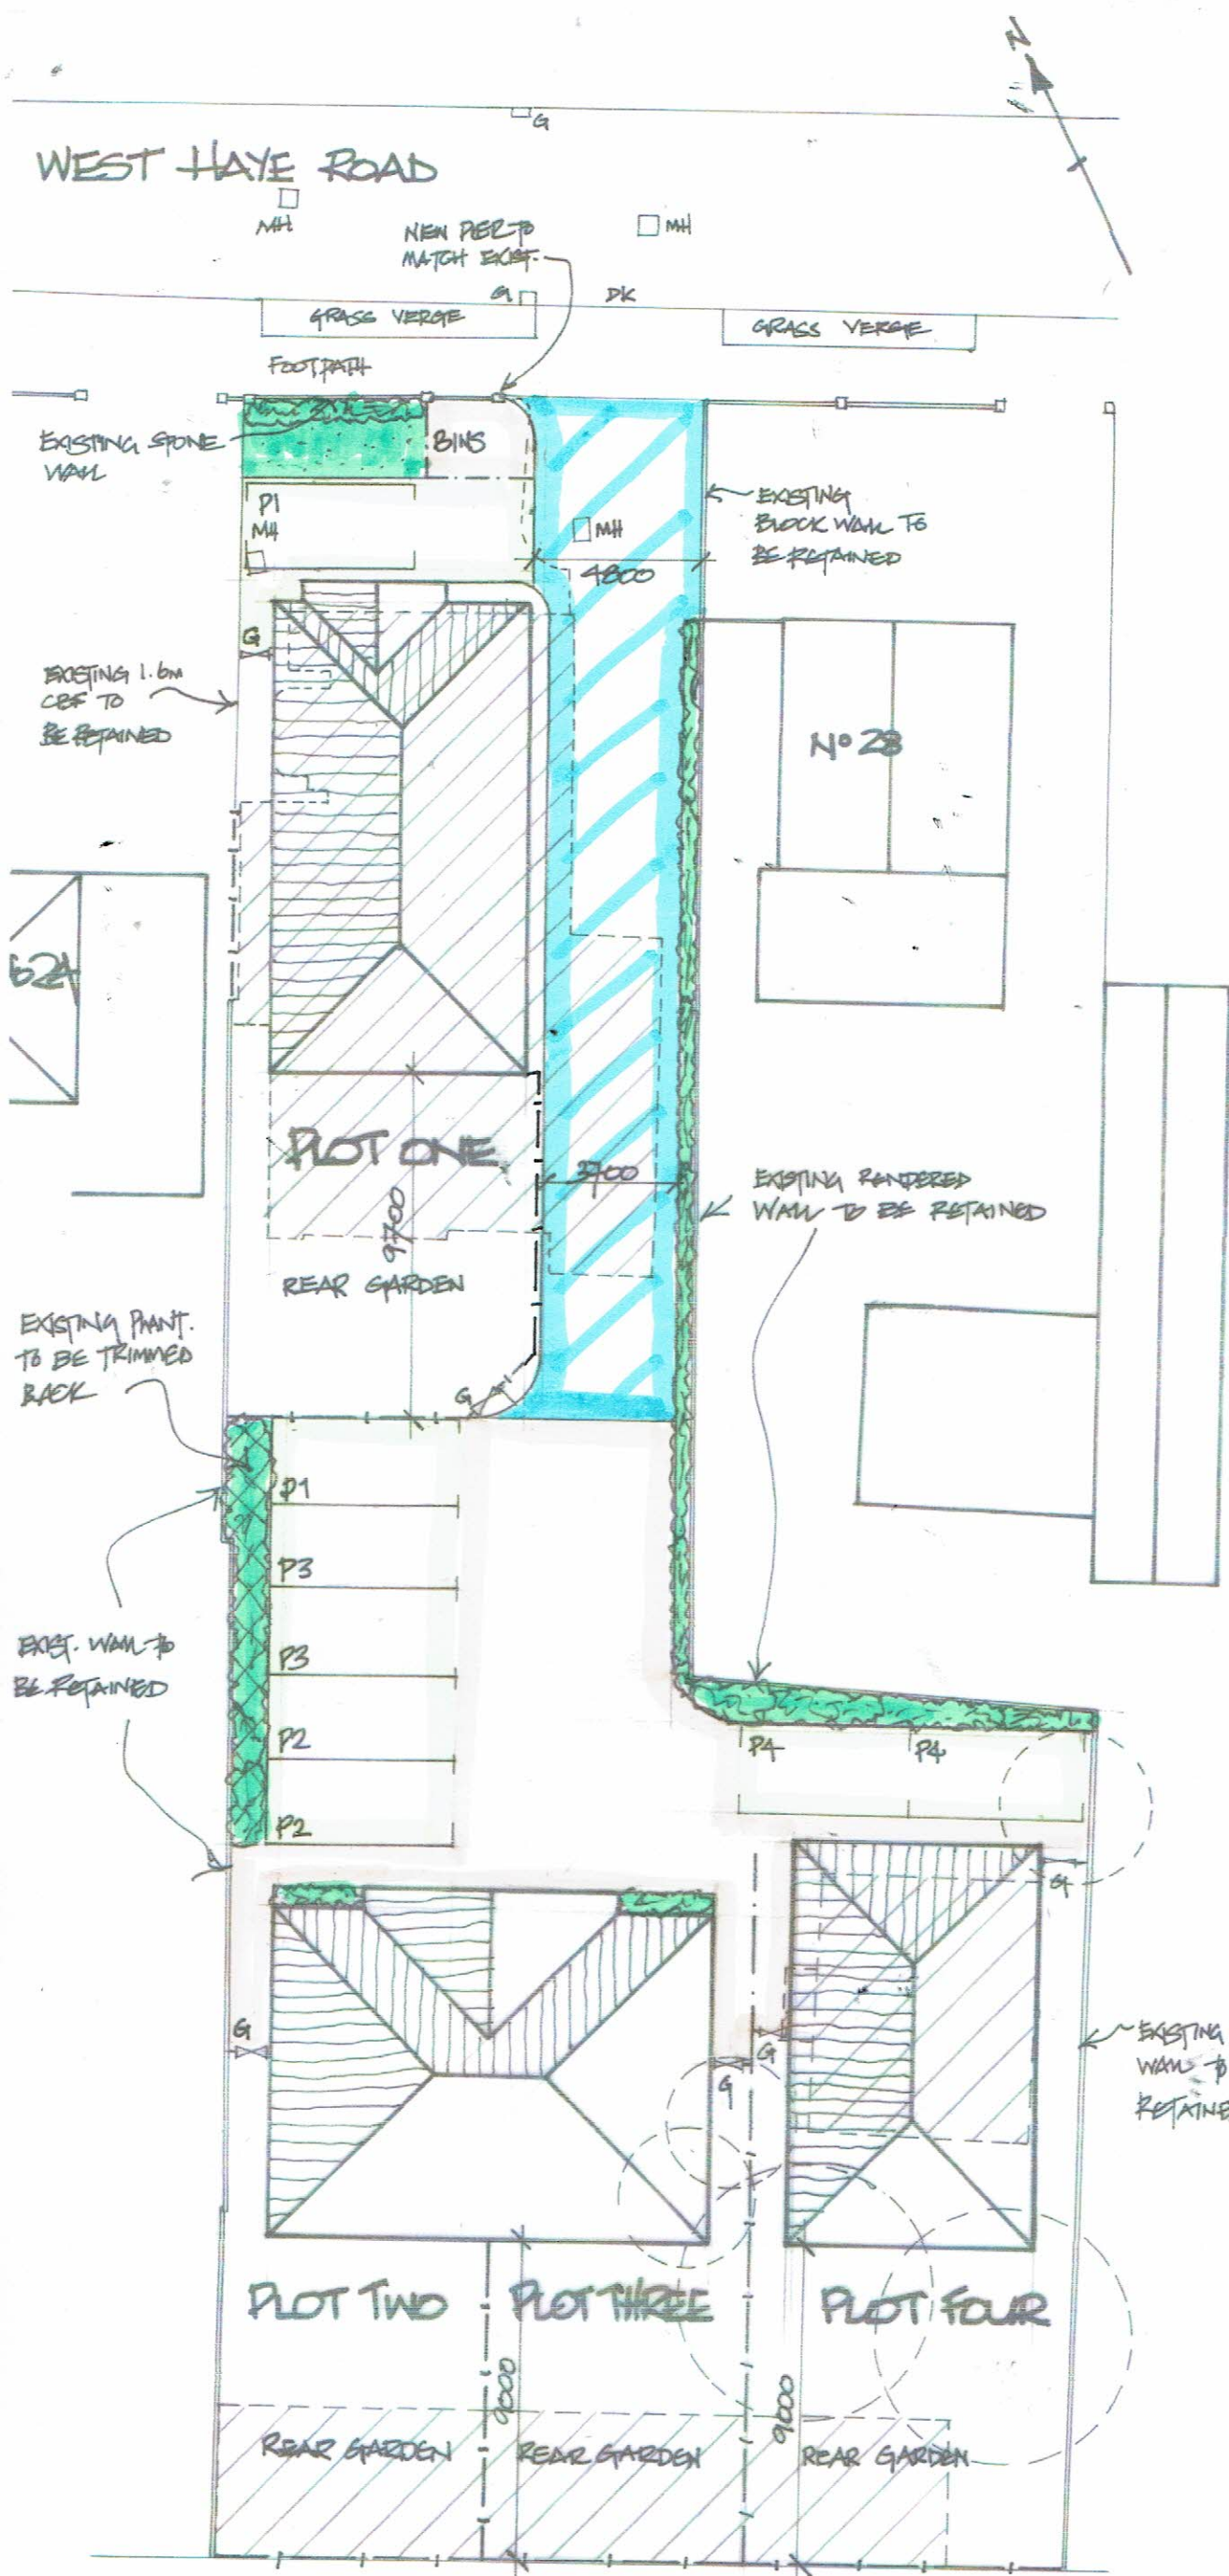


LOCATION PLAN

Scale 1:1250

OS LC 100046326



EXISTING BUILDINGS TO BE DEMOLISHED

 

NEW 1.8M CLOSE BOARDED FENCE



NEW 1.0M CLOSE BOARDED FENCE



NEW LANDSCAPING



EXISTING BOUNDARY WALLS TO BE RETAINED




NEW LOCKABLE GATES

- CYCLE STORAGE TO BE WITHIN THE SECURE REAR GARDENS VIA A CYCLE HOOP.



CHARCOAL GREY BLOCK PAVING

 

ASPHALT DRIVE



BRINDLE BLOCK PAVING

0 2 4 6 8 10 SCALE 1:200

EXTERNAL FINISHES

A	MAY 19	PLANNING REVISIONS	DT
DEREK TREAGUS ASSOCIATES ARCHITECTURAL SERVICES No3-The Townhouse, 20 Nelson Road, Southsea, Hampshire PO5 2AS Tel: 07956 624094 Email: derek.treagus@bt.com			
Project	DEVELOPMENT AT 26 WEST HAYE ROAD, HAYLING ISLAND, HAMPSHIRE.		
Client	Mr & Mrs B Smith		
Subject	Planning Drawing Site Plan		
Date:	Nov 2018	Scale:	1:200@ A3
Rev:	A	Drg. No.	18/767/01
• Copyright reserved. • All dimensions are to be site confirmed and should not be scaled unless for Planning purposes. • Verify all queries with the office.			