




FRONT ELEVATION



SIDE (WEST) ELEVATION

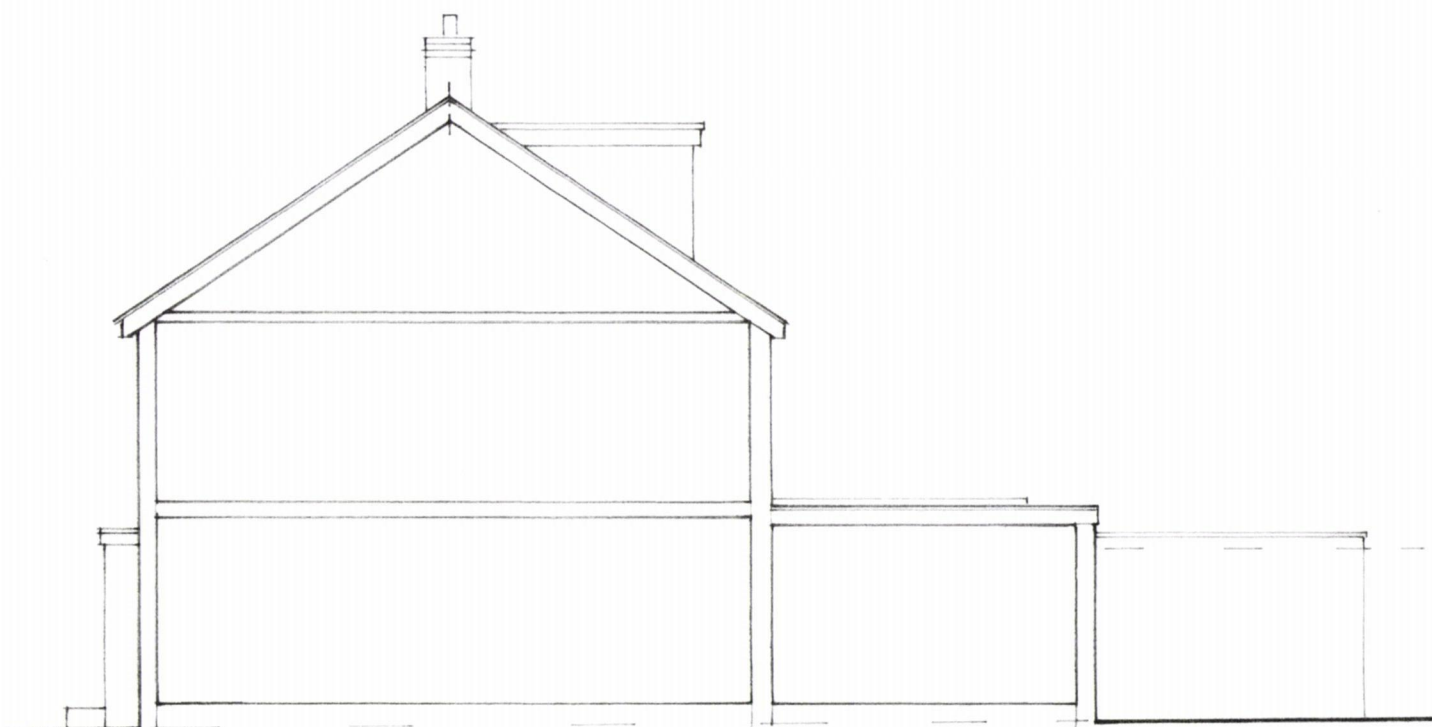

SIDE (EAST) ELEVATION / SECTION



REAR ELEVATION



Project
PROPOSED EXTENSION & ALTERATIONS
AT 47 FORTUNES WAY, HAVANT.

Drawing Title
EXISTING ELEVATIONS

Client
MR PARTRIDGE


NP DESIGNS
Architectural Consultants

WOODSIDE HOUSE, 108 LONGWOOD AVENUE
COWPLAIN,
WATERLOOVILLE, HAMPSHIRE PO8 8HX
TEL 023 9226 8551 EMAIL nigel@npdesigns.net

Scale 1:100

Dwg No P 297 / 4

Rev

 

Original paper size A3