



External kitchen as spec

Chimney to be removed to SE spec

Aluminium framed opening window in dark grey as spec

New window in resized opening to match existing as spec.

New window to match existing. New opening to SE spec.

Existing pipework to be removed


Glass door in new opening to SE spec

New window to match existing. New opening to SE spec.

Timber gates as spec

Line of proposed garage behind

Existing opening filled in to SE spec

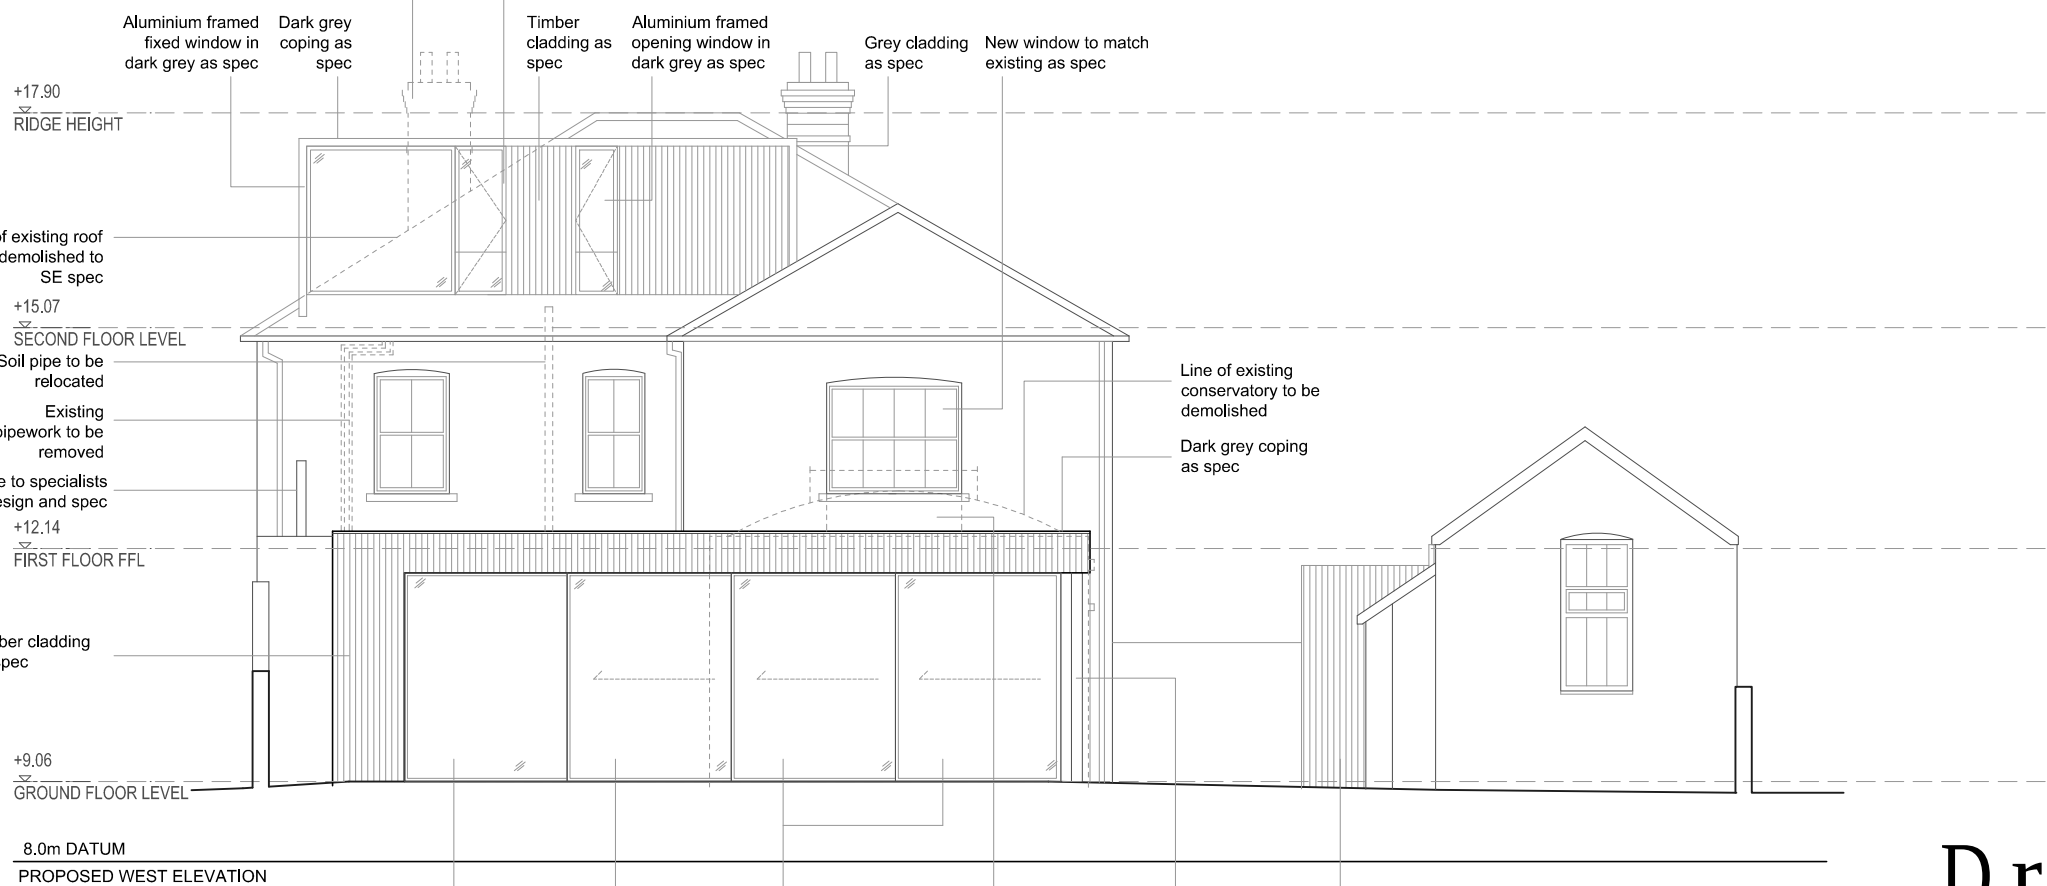

Aluminium fixed glazed panel in dark grey as spec

Aluminium sliding glazed panel in dark grey as spec

Aluminium sliding glazed panel in dark grey as spec

Partially block up existing opening to SE spec

Powder coated column in dark grey to SE spec

Timber Cladding as spec

metres

0 1 2 3 4 5

Draft

AR DESIGN STUDIO LTD
CALPE HOUSE
LITTLE MINSTER ST
WINCHESTER
SO23 9HB

AR

T. 01962 864545
E. INFO@ARDESIGNSTUDIO.CO.UK
WWW.ARDESIGNSTUDIO.CO.UK

Copyright: All rights reserved. This drawing and design must not be reproduced without permission. Dimensions are in millimetres unless specified. Only written dimensions to be worked from. Do not scale from this drawing.				
Job title Westbourne Avenue				
Drawing title Proposed South and West Elevations				
Status Planning				
Drawn by HA	Checked by JO	Date May 2018	Scale at A3 1:100	Scale at A2 -
Job No. 745	Dwg No. P111		Revision -	