



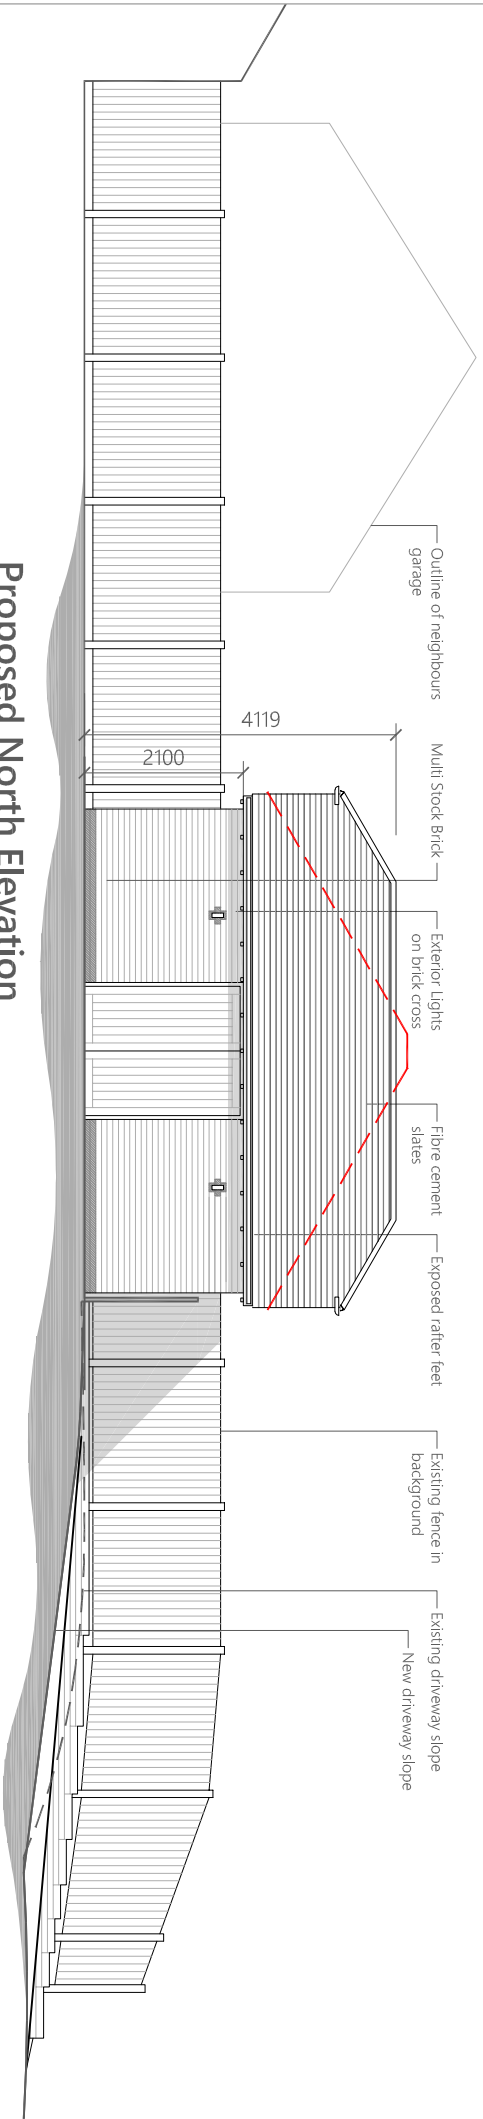


Proposed North Elevation

Scale 1:100

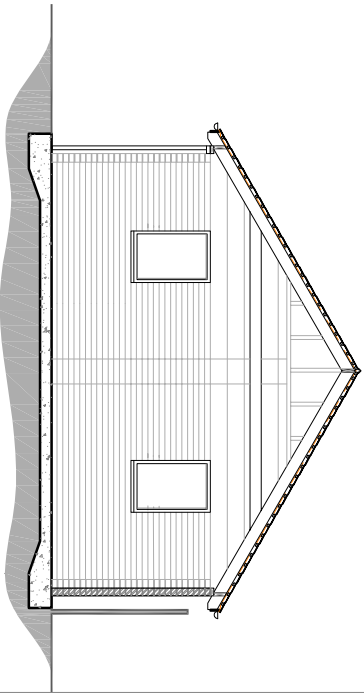


Section A-A

Scale 1:100

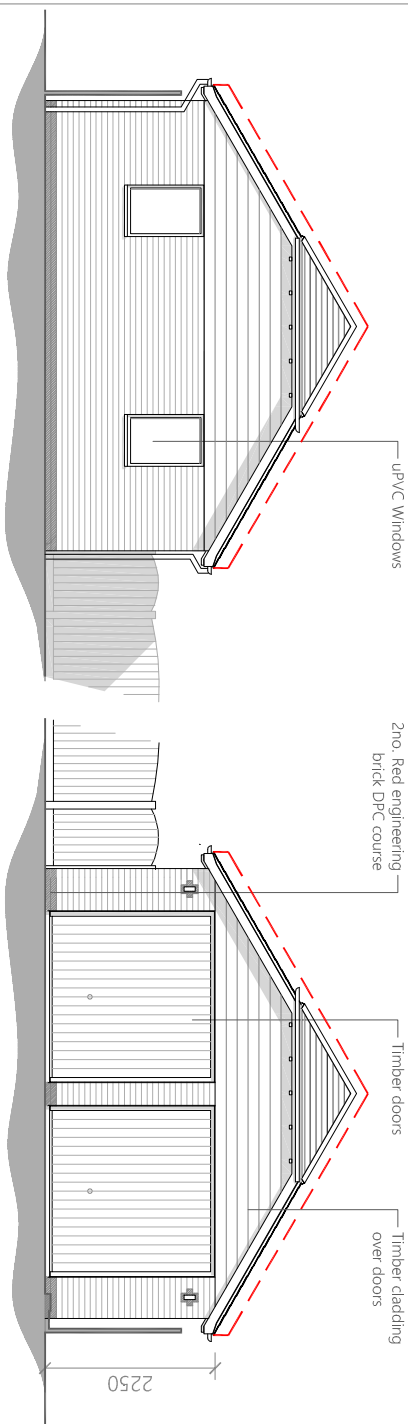


Proposed East Elevation

Scale 1:100

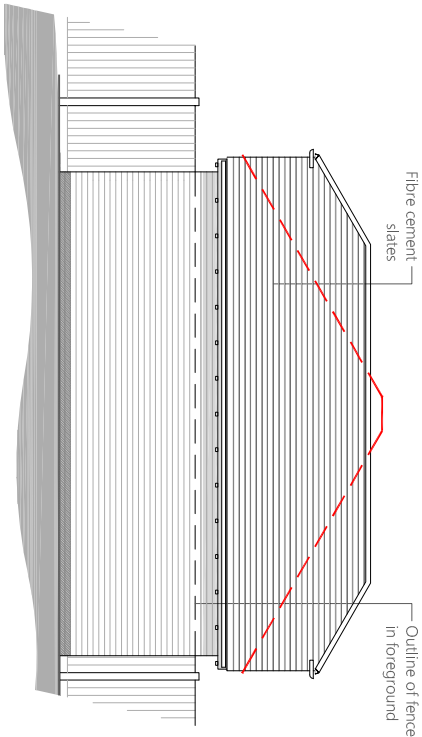


Proposed South Elevation

Scale 1:100

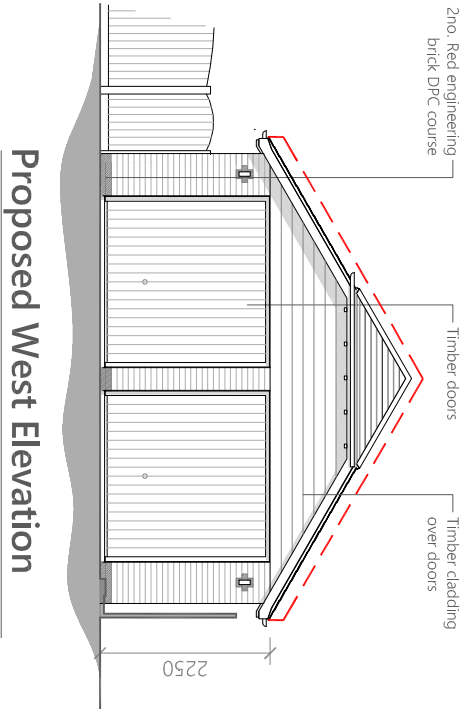


Proposed West Elevation

Scale 1:100

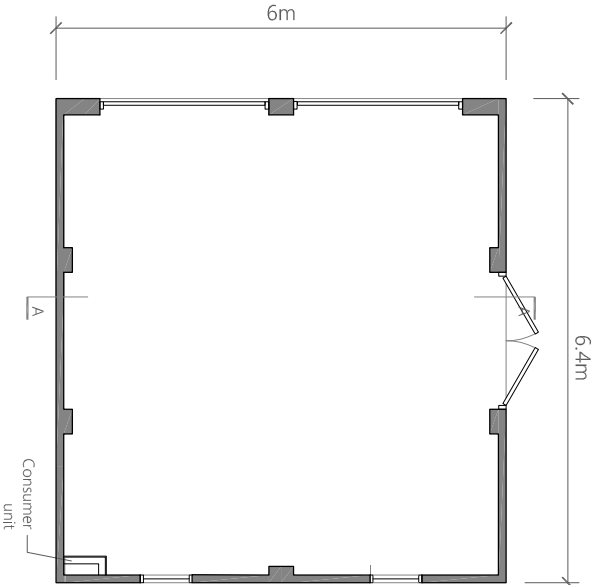

Proposed Floor Plan

Scale 1:100

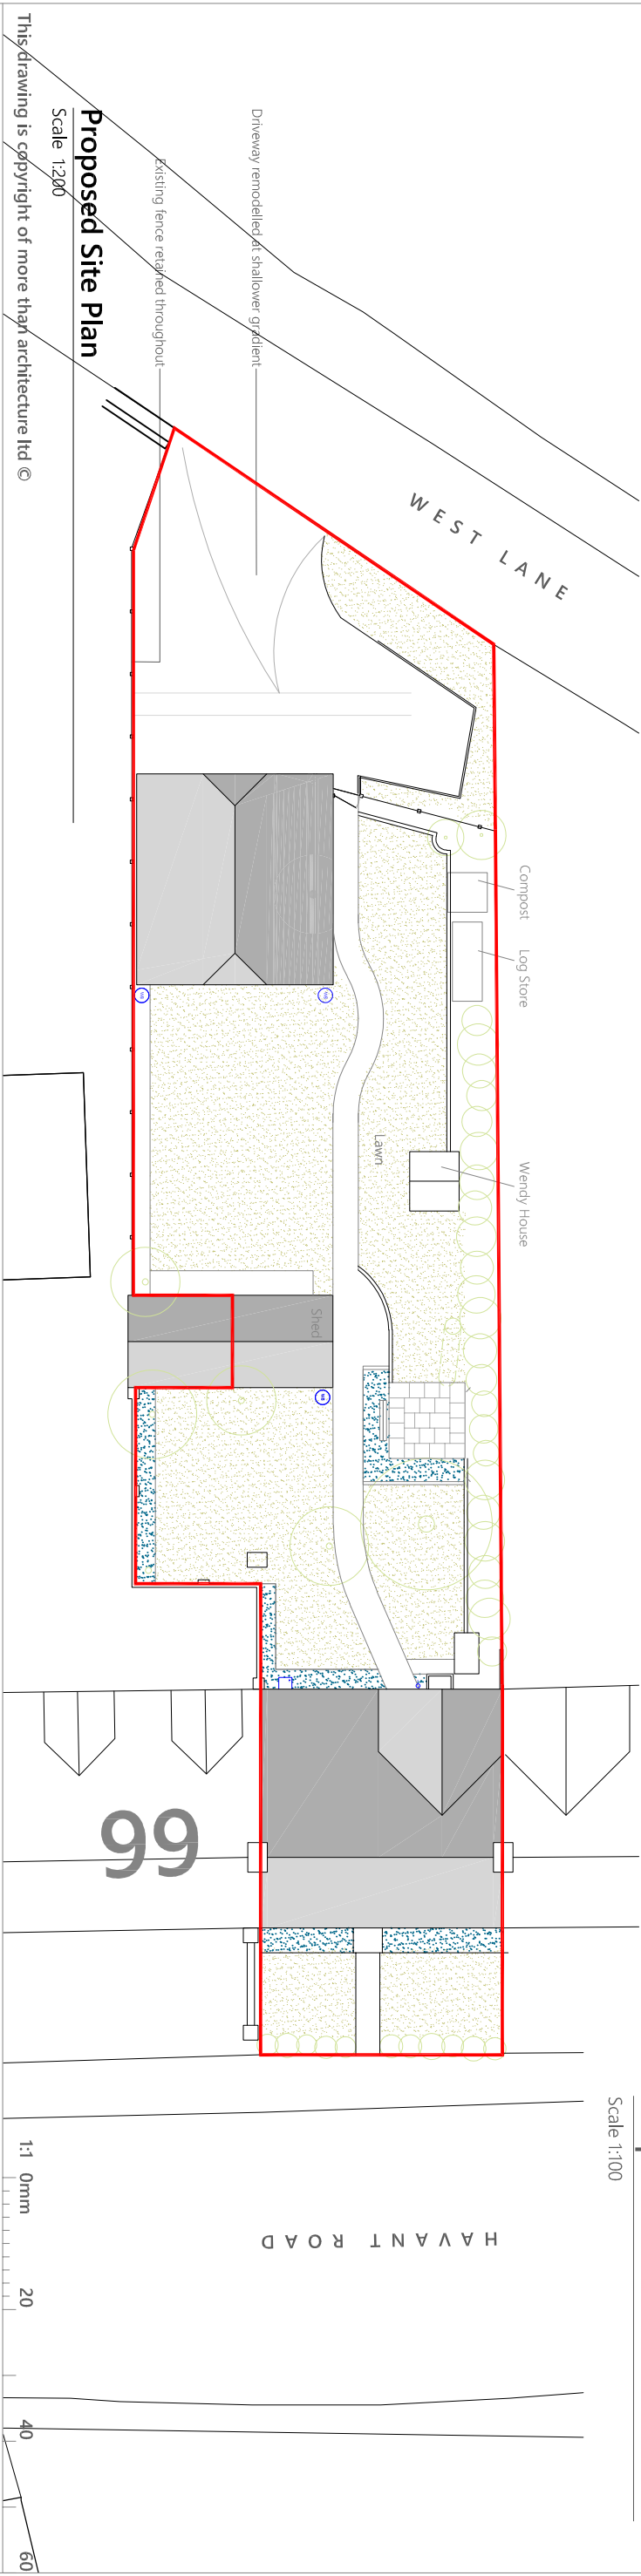

Proposed Site Plan

Scale 1:200

This drawing is copyright of more than architecture ltd ©

CLIENT

Young + Crowson

PROJECT

101 Havant Road, Hayling Island.

PO11 0LE

DRAWING TITLE

General Arrangement

DATE

December 2015

DWG NO.

P001 / 2.101

SCALE

@ A3

REVISION

02

DATE

10.06.18

NOTES

This drawing is copyright and shall not be reproduced nor used for any other purpose without the written permission of the architects. This drawing must be read in conjunction with all other related drawings and documentation. Permission is granted to scale from this drawing for the purposes of Local Authority Planning Approval only. Please verify that the information is correctly printed to scale by checking the control bar.

