

RBA Architects Limited for Prestige Homes South Limited



2. 3D View 1
scale




3. 3D View 2



4. 3D View 3




5. 3D View 4

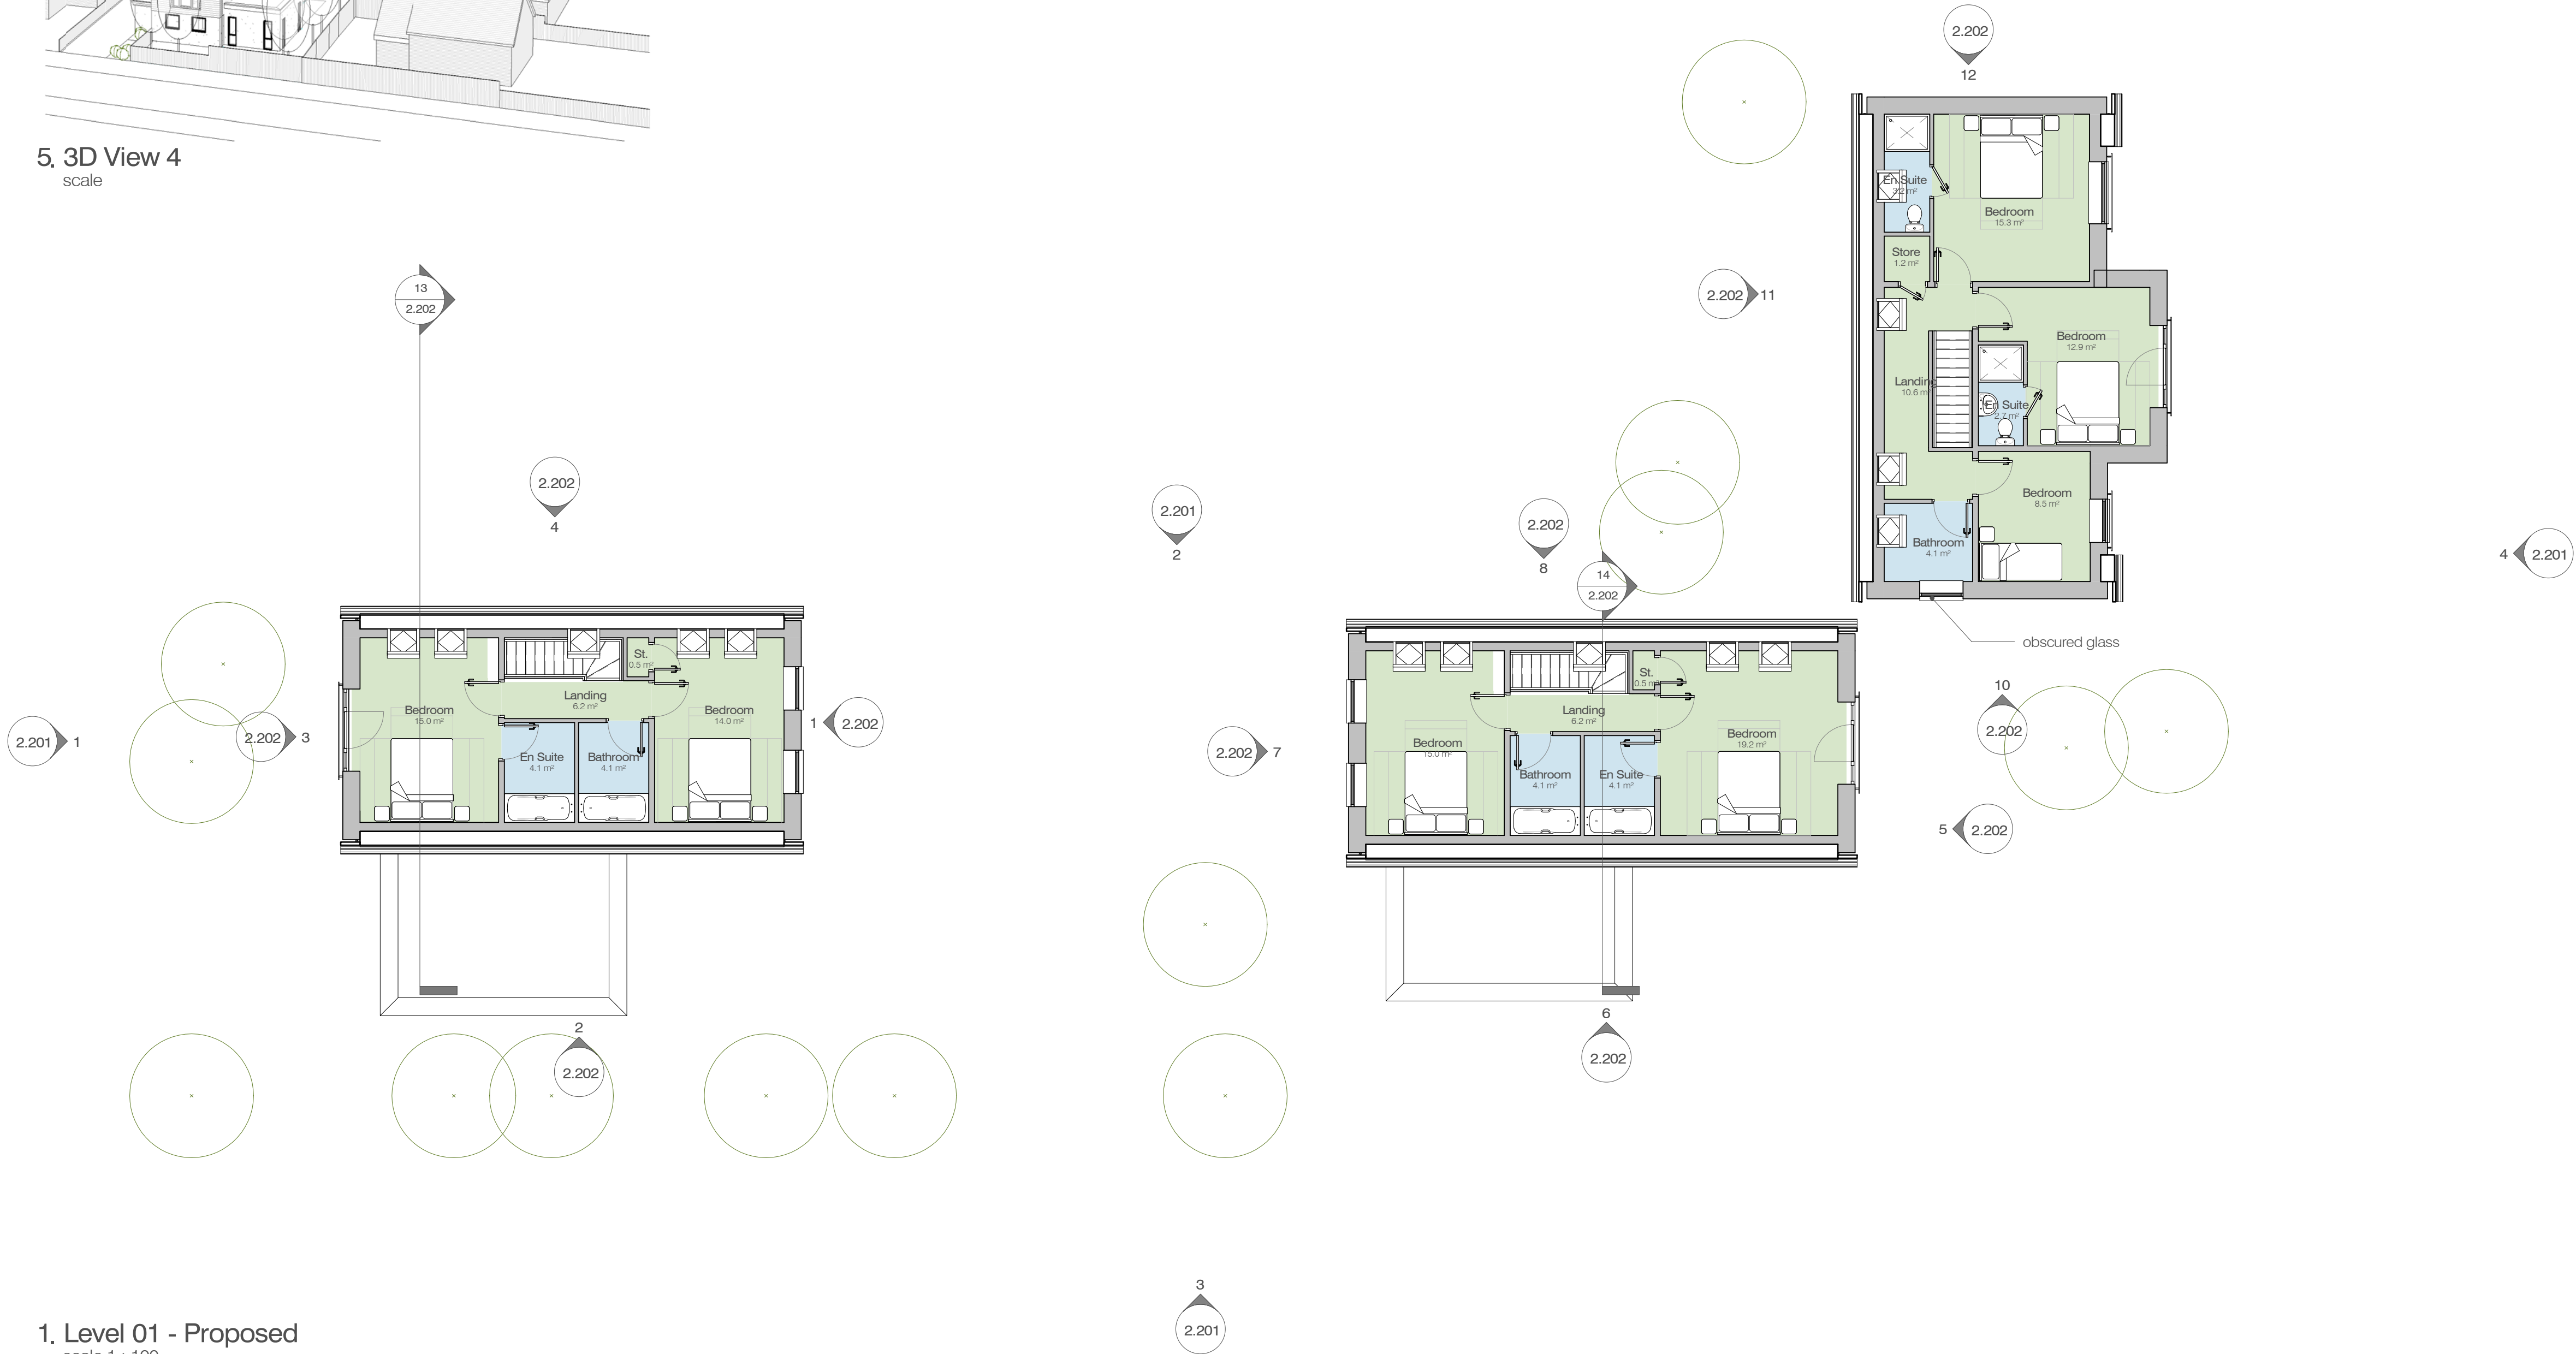

1. Level 01 - Proposed

notes

Permission is granted to scale from this drawing for the purposes of Local Authority Planning Approval only. Please verify that the information is correctly printed to scale by checking the control bar below.

 

In all other circumstances DO NOT scale from this drawing, please contact this office for any additional information required. Contractors, Sub Contractors and Suppliers are to check all relevant dimensions and levels of site and building before commencing any shop drawings or building work.

RIBA

Chartered Practice

Ordnance Survey information is reproduced under Crown Copyright 2017 ©. All rights Reserved. Licence number 100020449.

This drawing is the copyright of RBA Ltd ©

This drawing must be read in conjunction with related RBA drawings as scheduled in the Drawing Register. This drawing must also be read in conjunction with the following consultants, specialists & sub - contractors drawings :

drawing number	consultant name	revision
----------------	-----------------	----------

RevD1.Planning application	14.06.18	rjb	rdv
revisions	date	author	author
		QA level a	QA level b



rba architects limited

t: 07809 342 990
e: mail@rba-architects.co.uk
w: www.rba-architects.co.uk

project
Proposed Residential Development
7 Selsmore Avenue
Hayling Island
PO11 9PB

drawing

Floor Plans - Level 01 Proposed

Perspective views

scale	date	author QA level a	author QA level b
1 : 100	@ A1 06/07/18	RJB	RDV
job no	drawing no	rev	
1710	2.102	D1	

Revision Codes : P=Preliminary D=Design Stage T=Tender Issue C=Construction Issue