


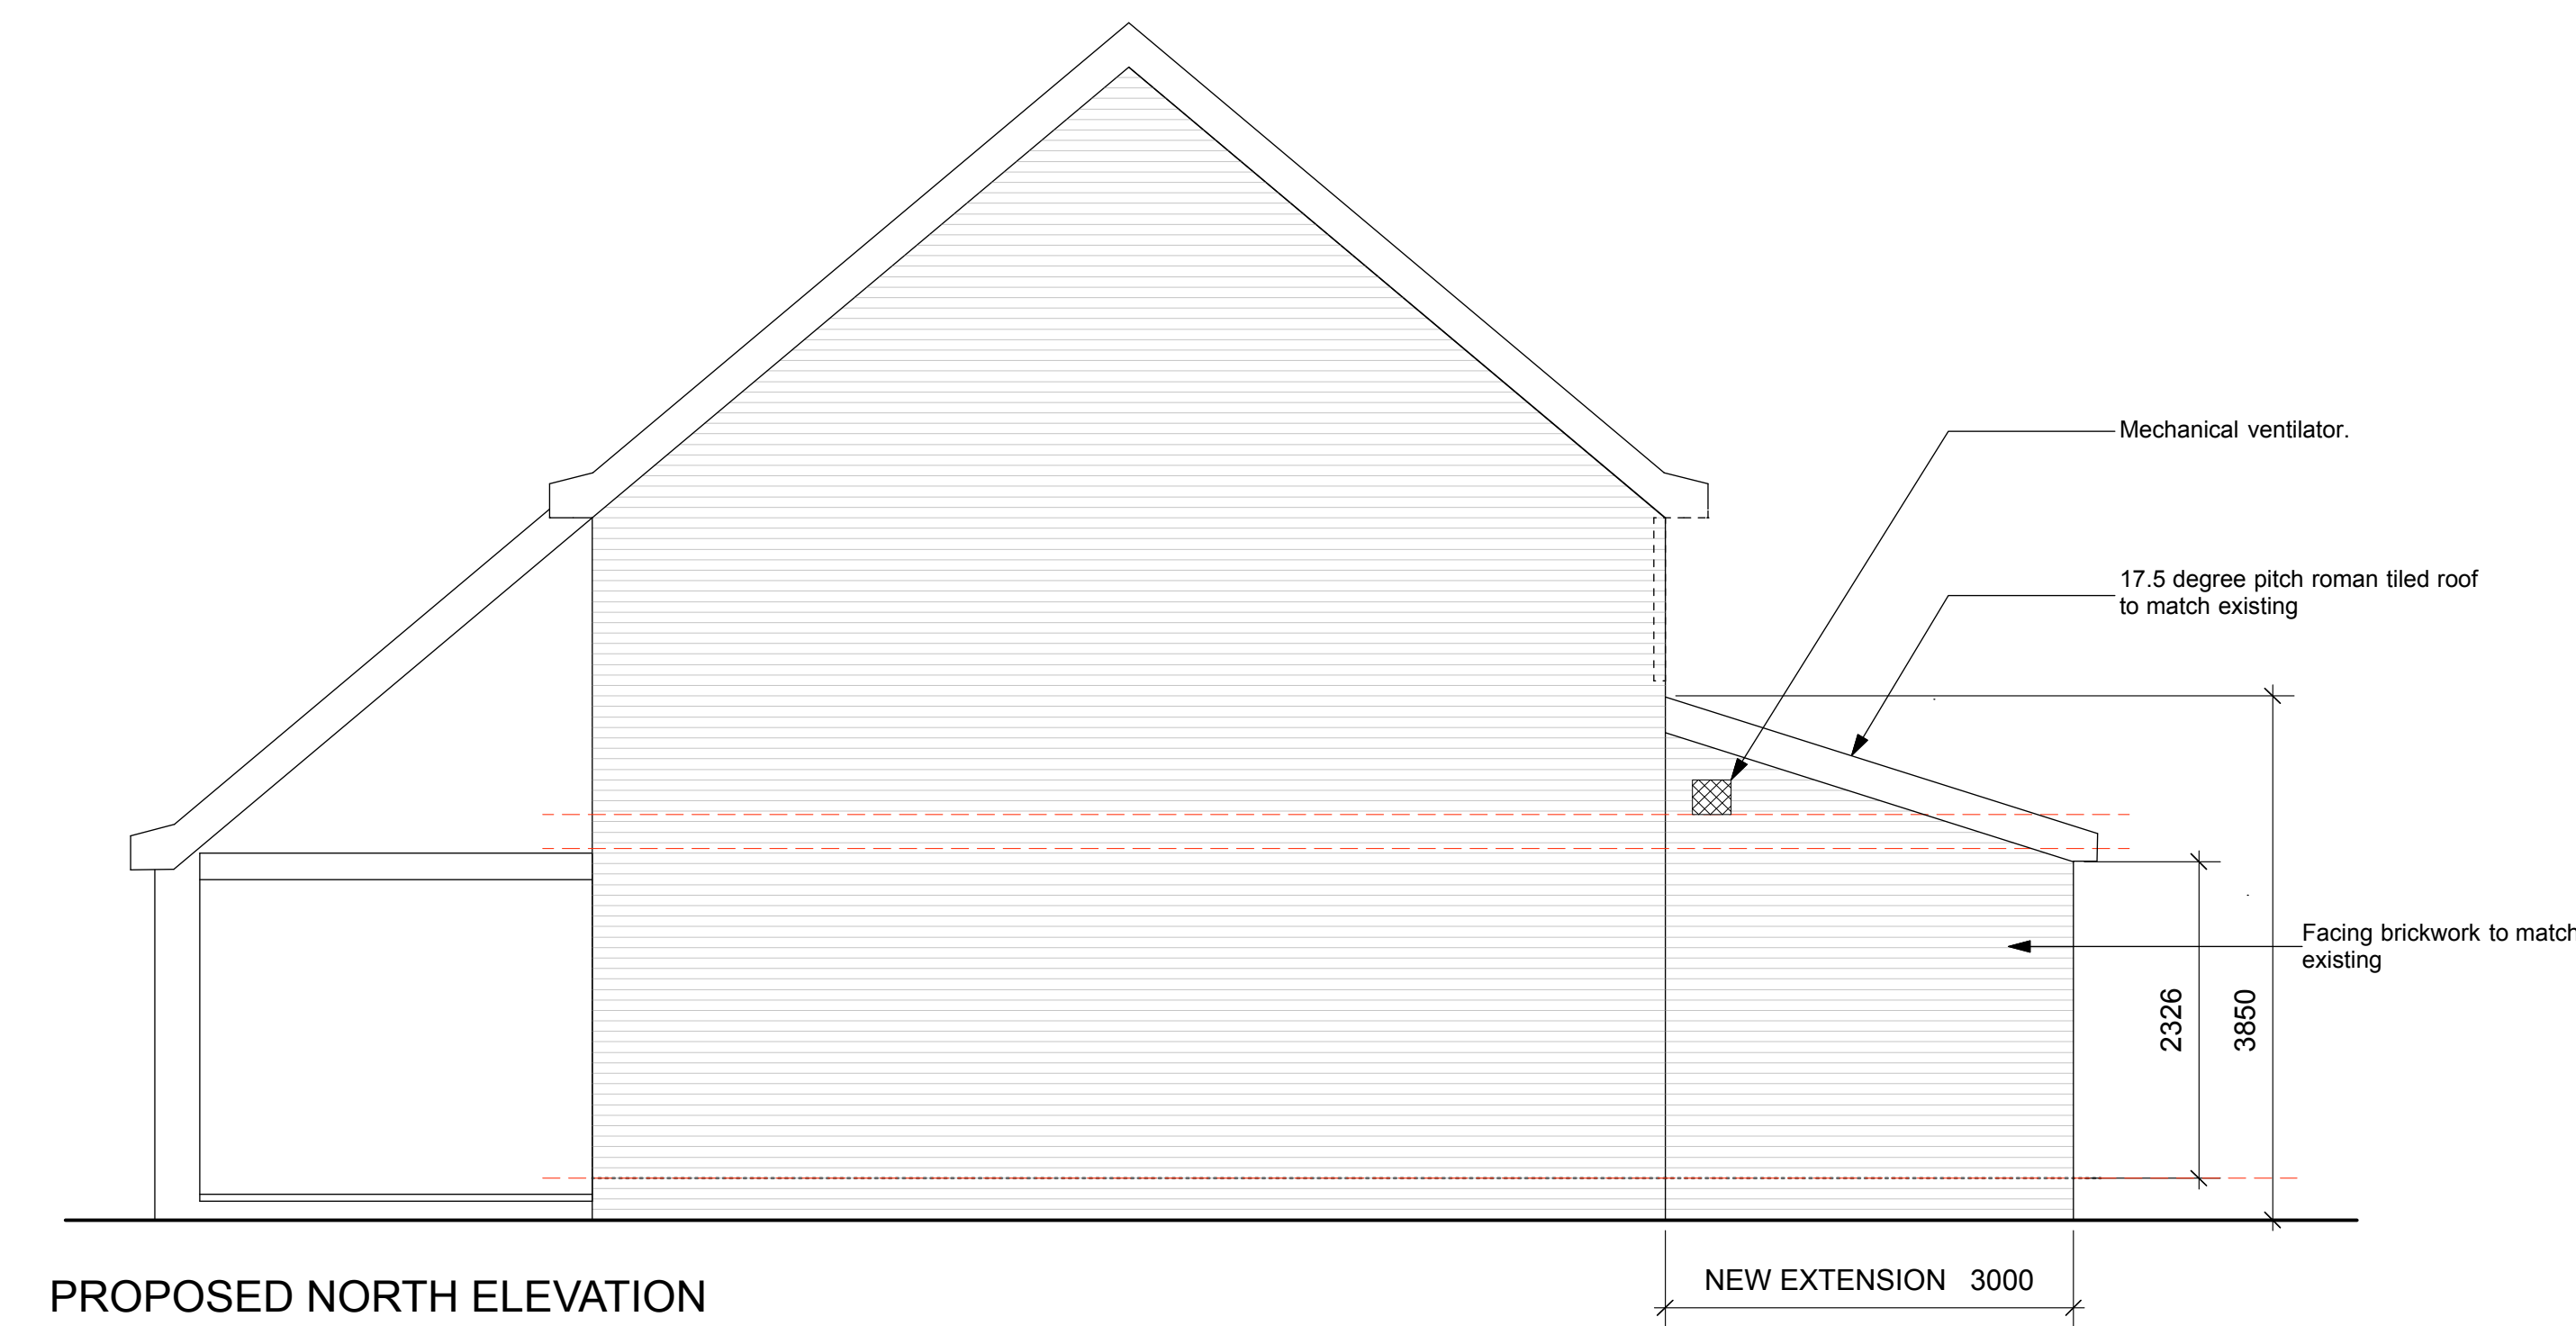


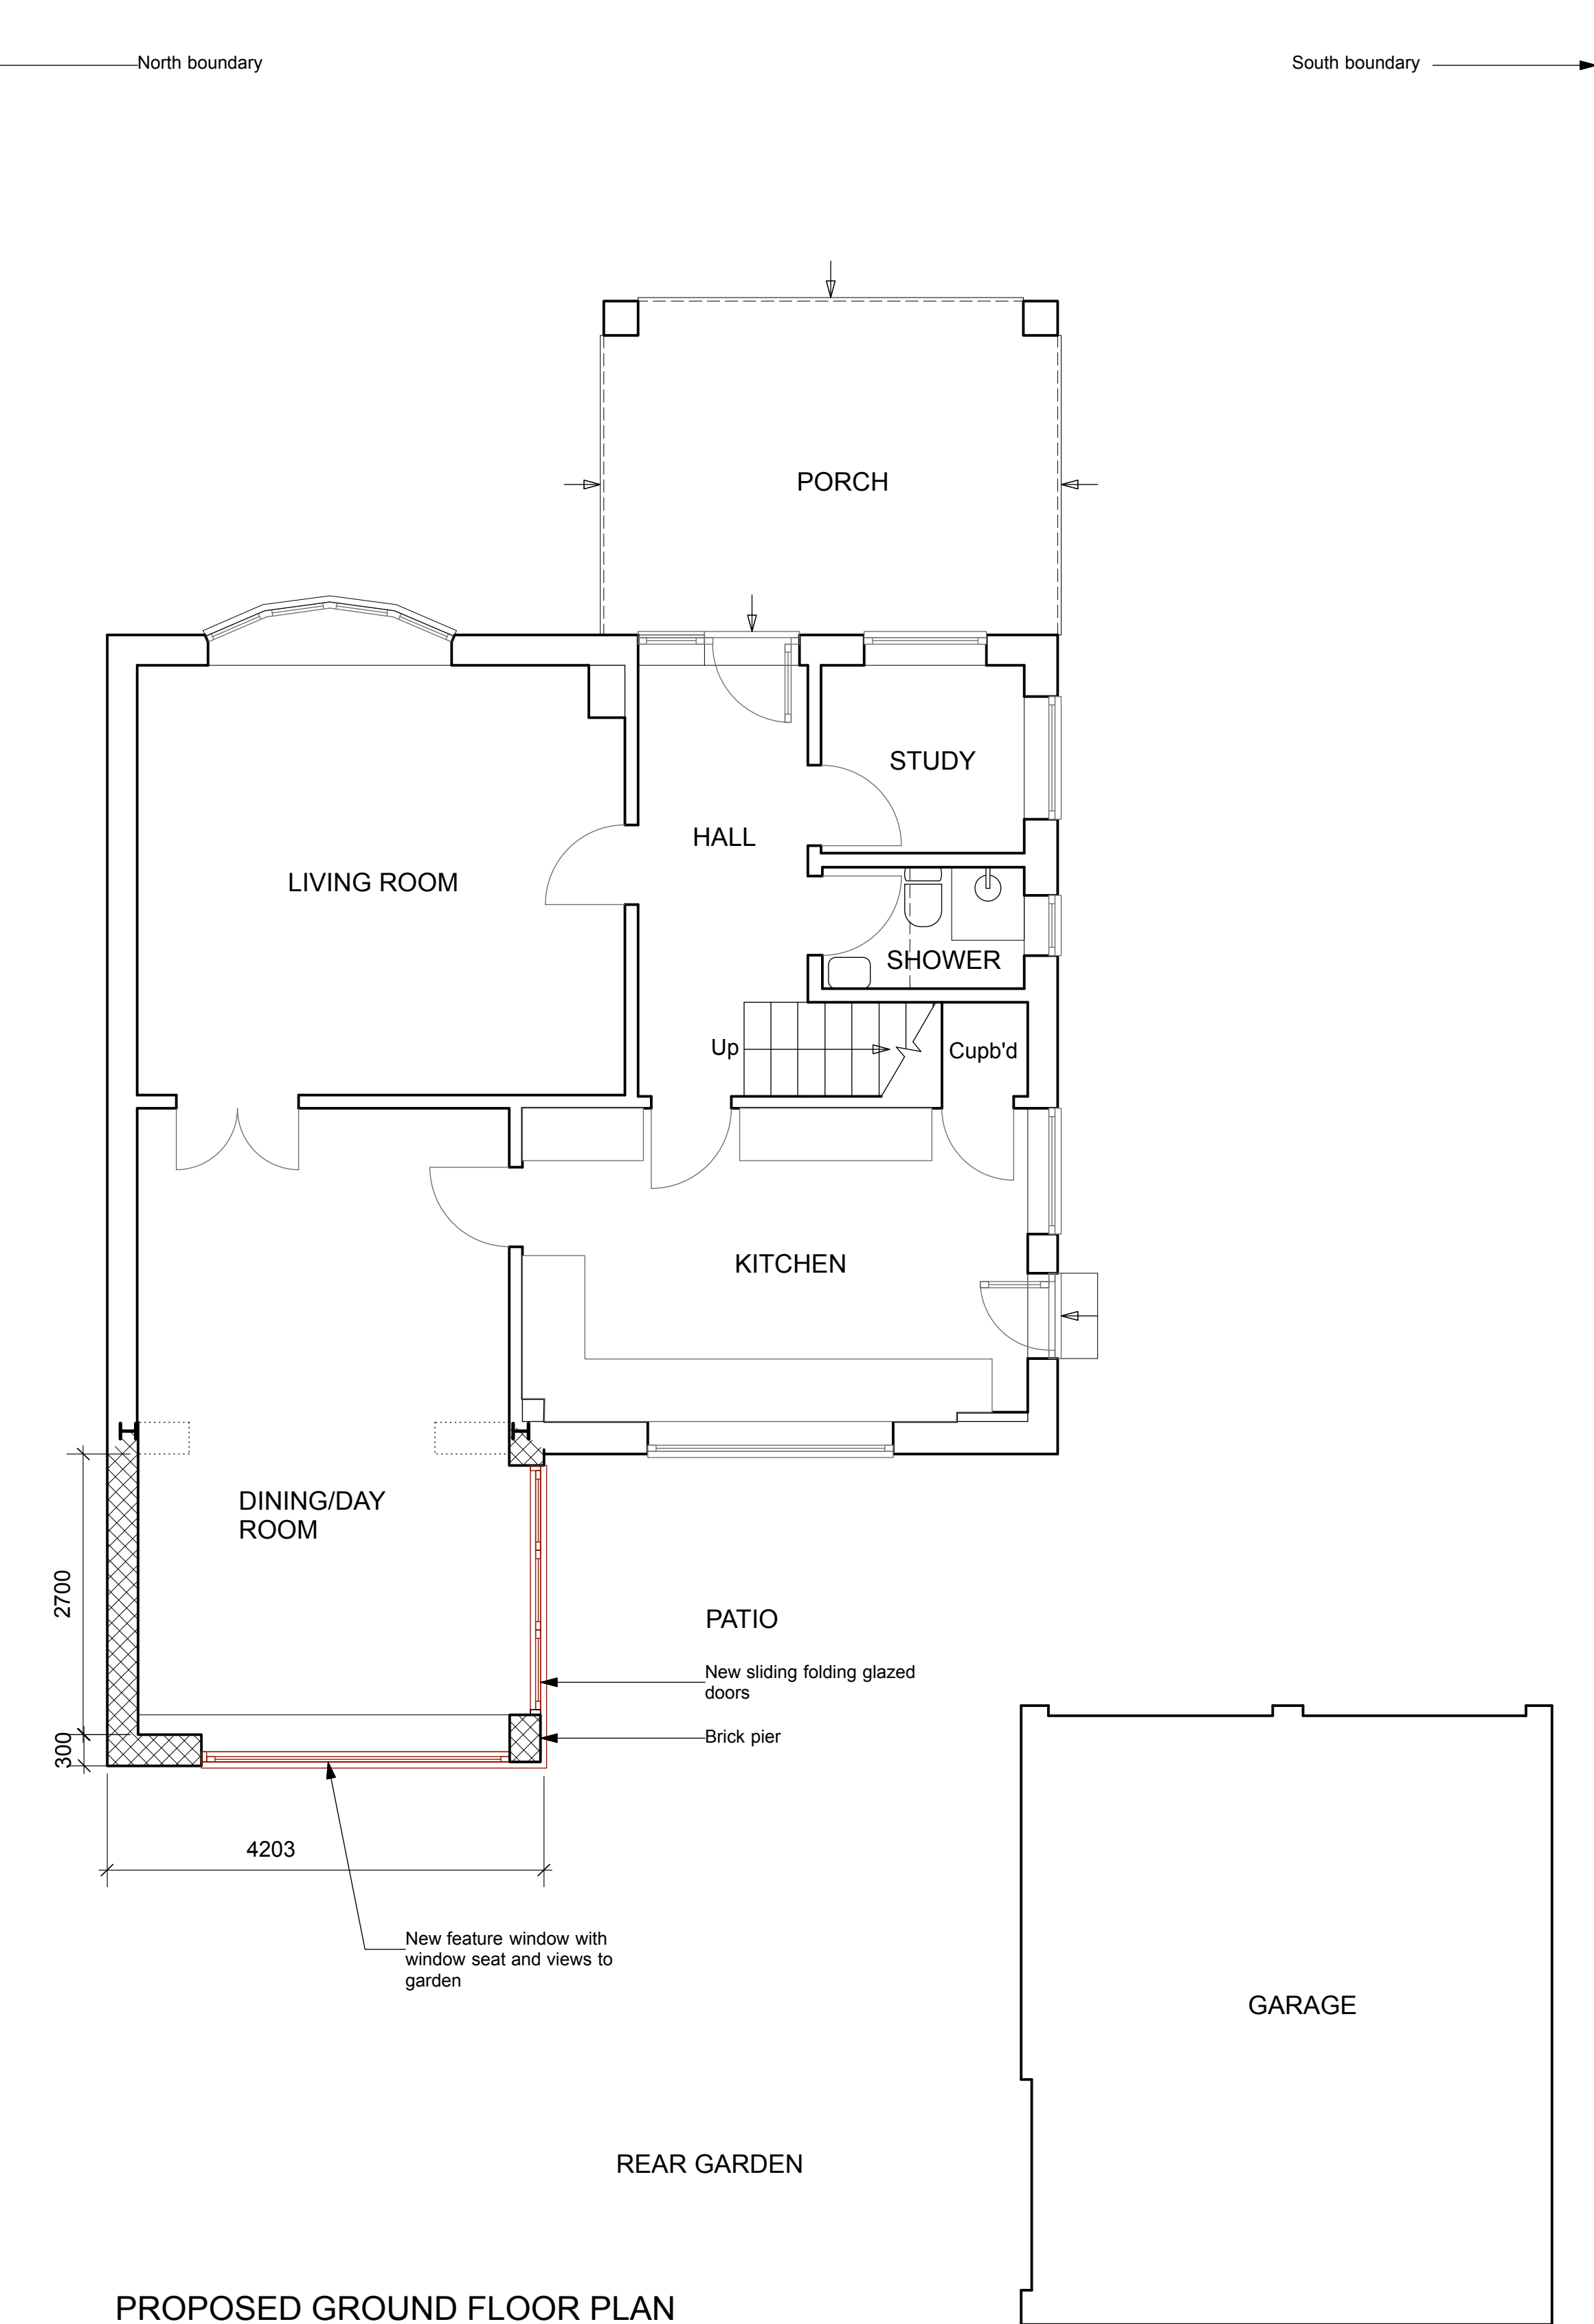


PROPOSED NORTH ELEVATION

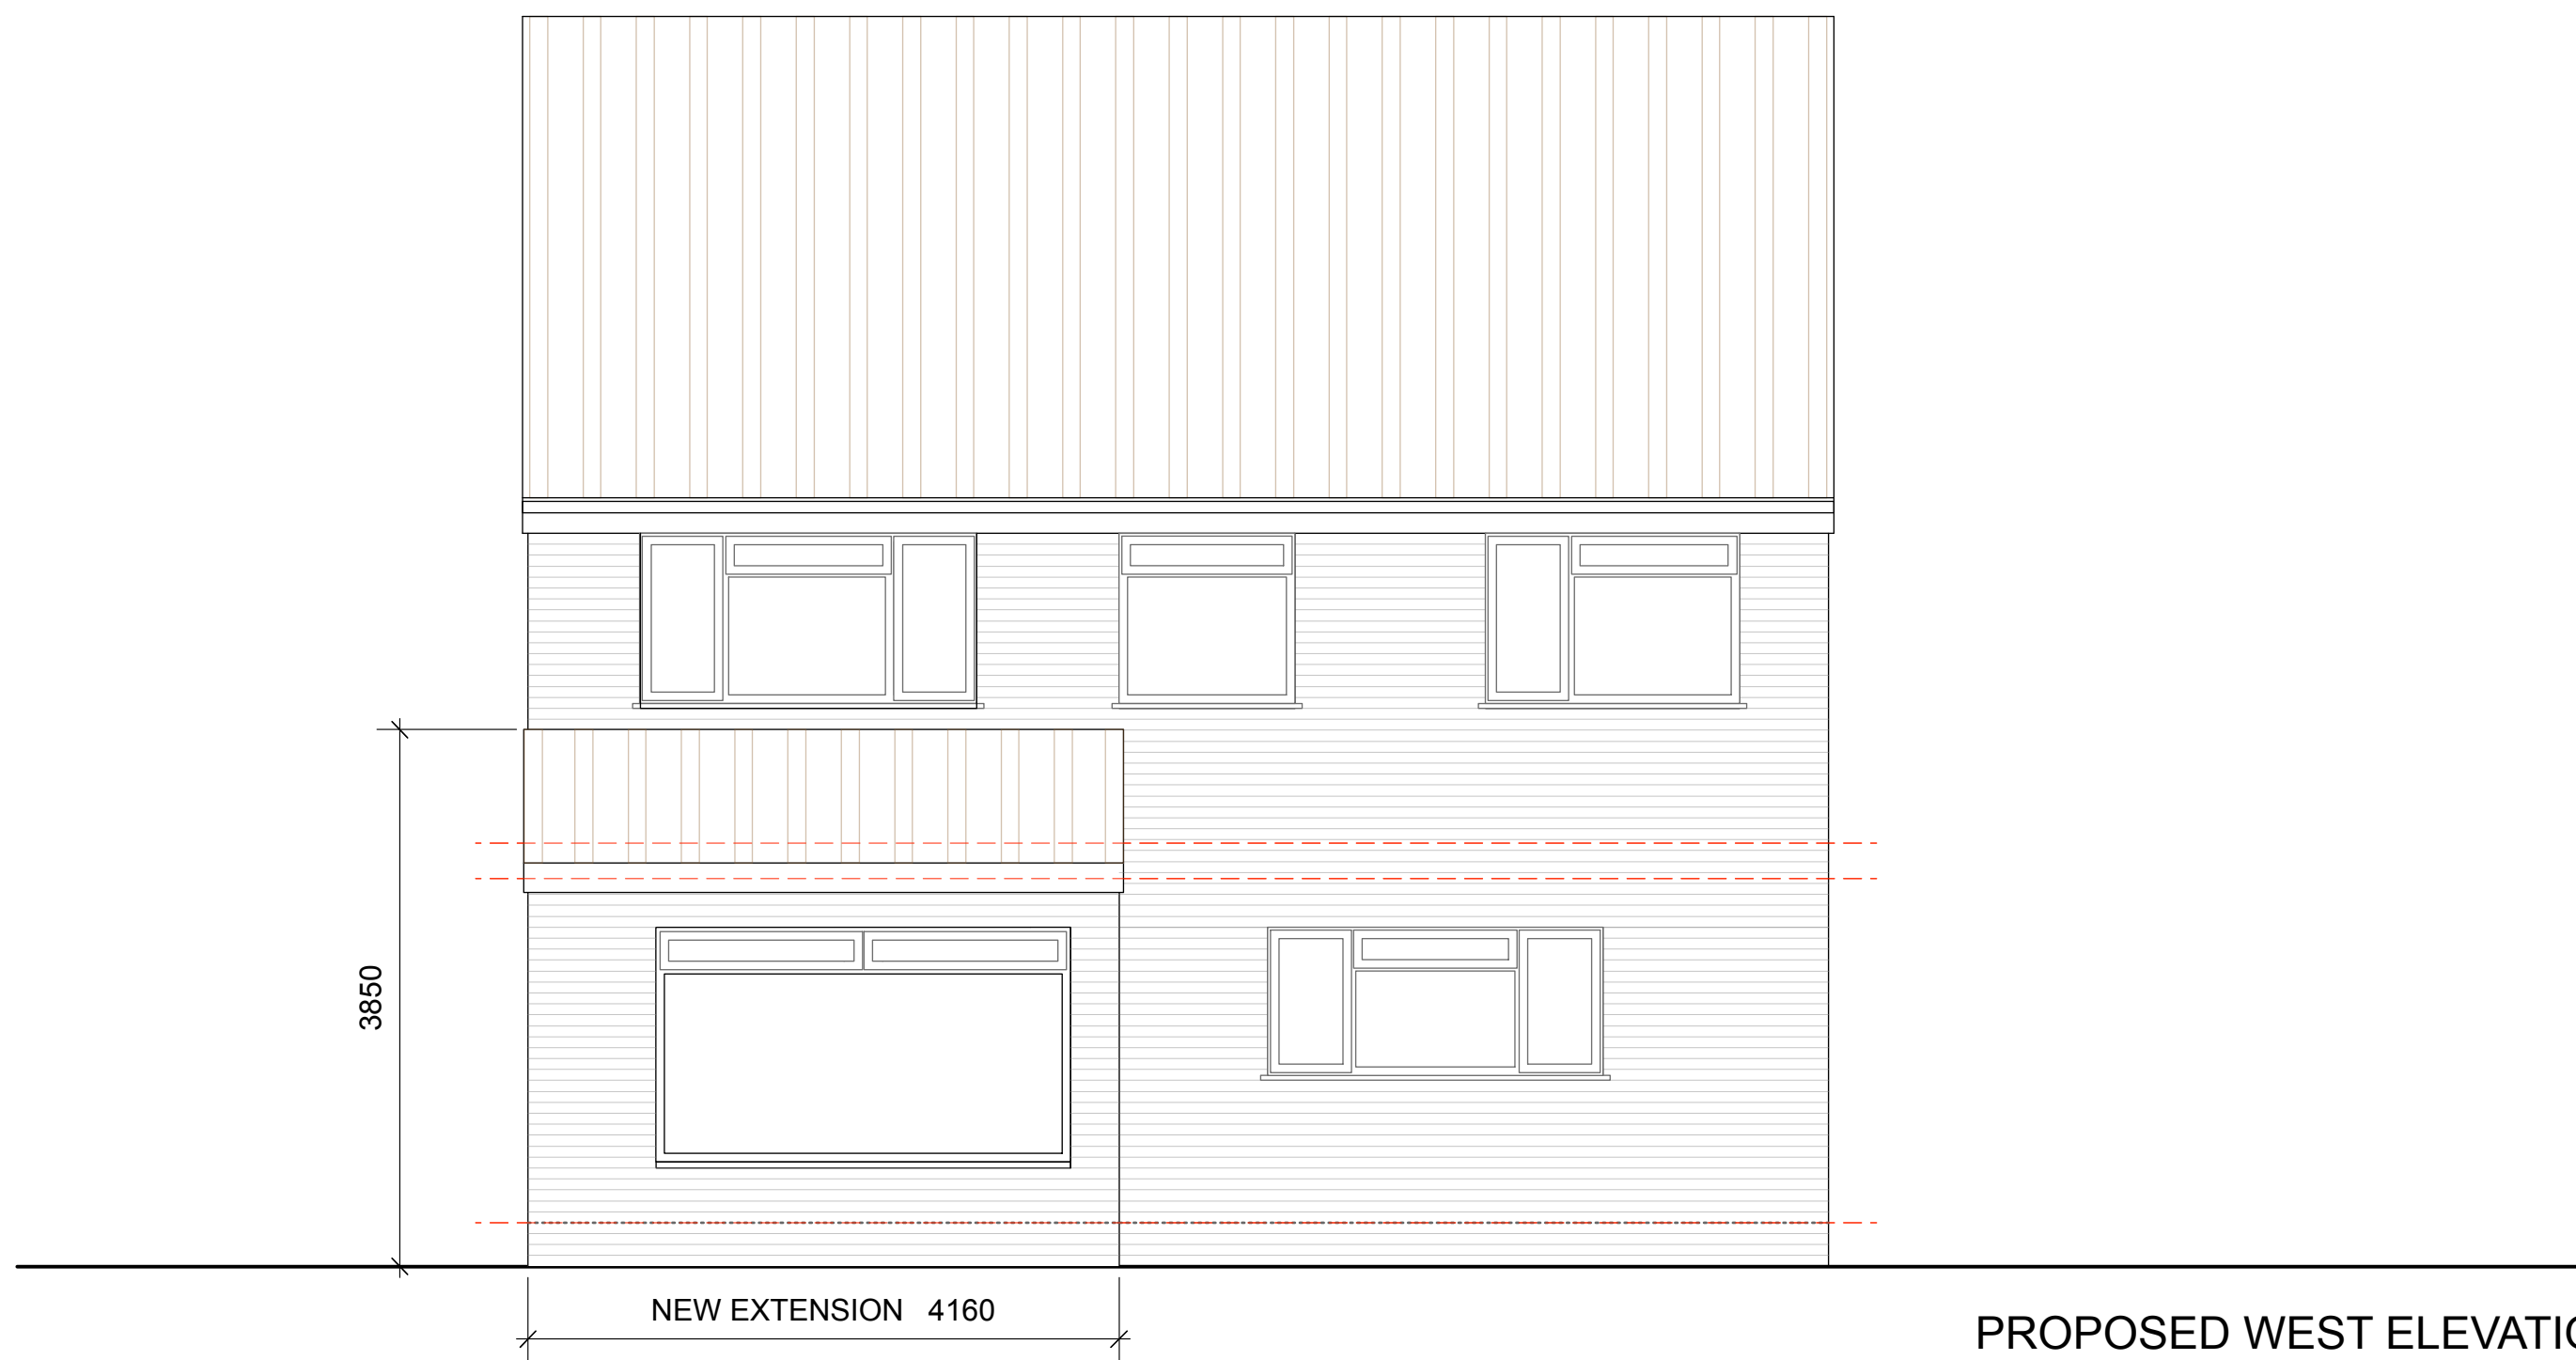

PROPOSED GROUND FLOOR PLAN

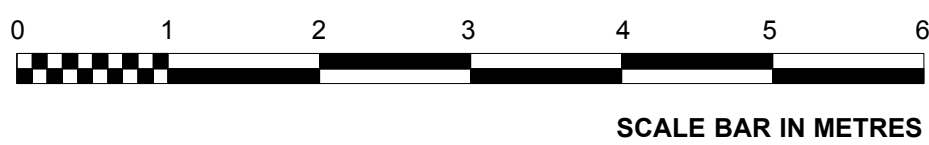

SCALE BAR IN METRES

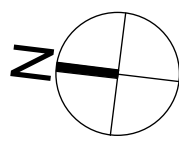

When no dimensions given do not scale drawing. Refer to Richard Harrison Architect. If drawings conflict, give precedence to larger scale drawing. Where this drawing relates to existing buildings or partially completed construction, the contractor shall check that there is no conflict between actual building dimensions and drawing dimensions.

In the event of conflict between this drawing and sub-contractors working drawings for relevant building components, the sub-contractors drawing shall take precedence.

SUCH CONFLICTS SHALL BE REPORTED IMMEDIATELY TO: Richard Harrison Architect.

It is forbidden to reproduce this drawing in part or full without the written permission of Richard Harrison Architect.

All dimensions are in millimeters unless otherwise stated.

NOTES
1 Read in conjunction with all Consulting Engineers drawings and specifications and Architects Specification Work Sections.

EXISTING EXTERNAL MATERIALS

ROOF - Interlocking concrete double roman antique brown tiles.

EXTERNAL WALLS - Buff brickwork with feature random stone cladding to front elevation.

WINDOWS AND EXTERNAL DOORS - White uPVC framework with clear glass.

NEW EXTERNAL MATERIALS

ROOF - Interlocking concrete double roman antique brown tiles to match existing

EXTERNAL WALLS - Buff brickwork to match existing.

WINDOWS AND EXTERNAL DOORS - White uPVC or aluminium framework with clear glass to match existing.

 New walls

- E 25.02.19 South elevation label corrected.
D 14.02.19 Revised following Clients' comments on rear window.
C 07.02.19 Revised following Clients' comments on rear window.
B 07.02.19 Revised following Clients' comments on rear window.
A 29.01.19 Revised in accordance with Clients' comments

Revision

FOR PLANNING

Client
MR AND MRS LOWE

Project
EXTENSION
20 STAUNTON AVENUE, HAYLING ISLAND
HAMPSHIRE PO11 0EN

Drawing Title
PROPOSED GROUND FLOOR PLAN AND ELEVATIONS
OPTION 4

Date	Scale	Drawing No.	Revision
24.01.19	1:50 @ A1 1:100 @ A3	1834/006	E

richard harrison
architect

Studio 20 | The Officers Quarters | Weevil Lane | Gosport
Hampshire PO12 1AG
M 07973 213426
E richardharrison@icloud.com

