



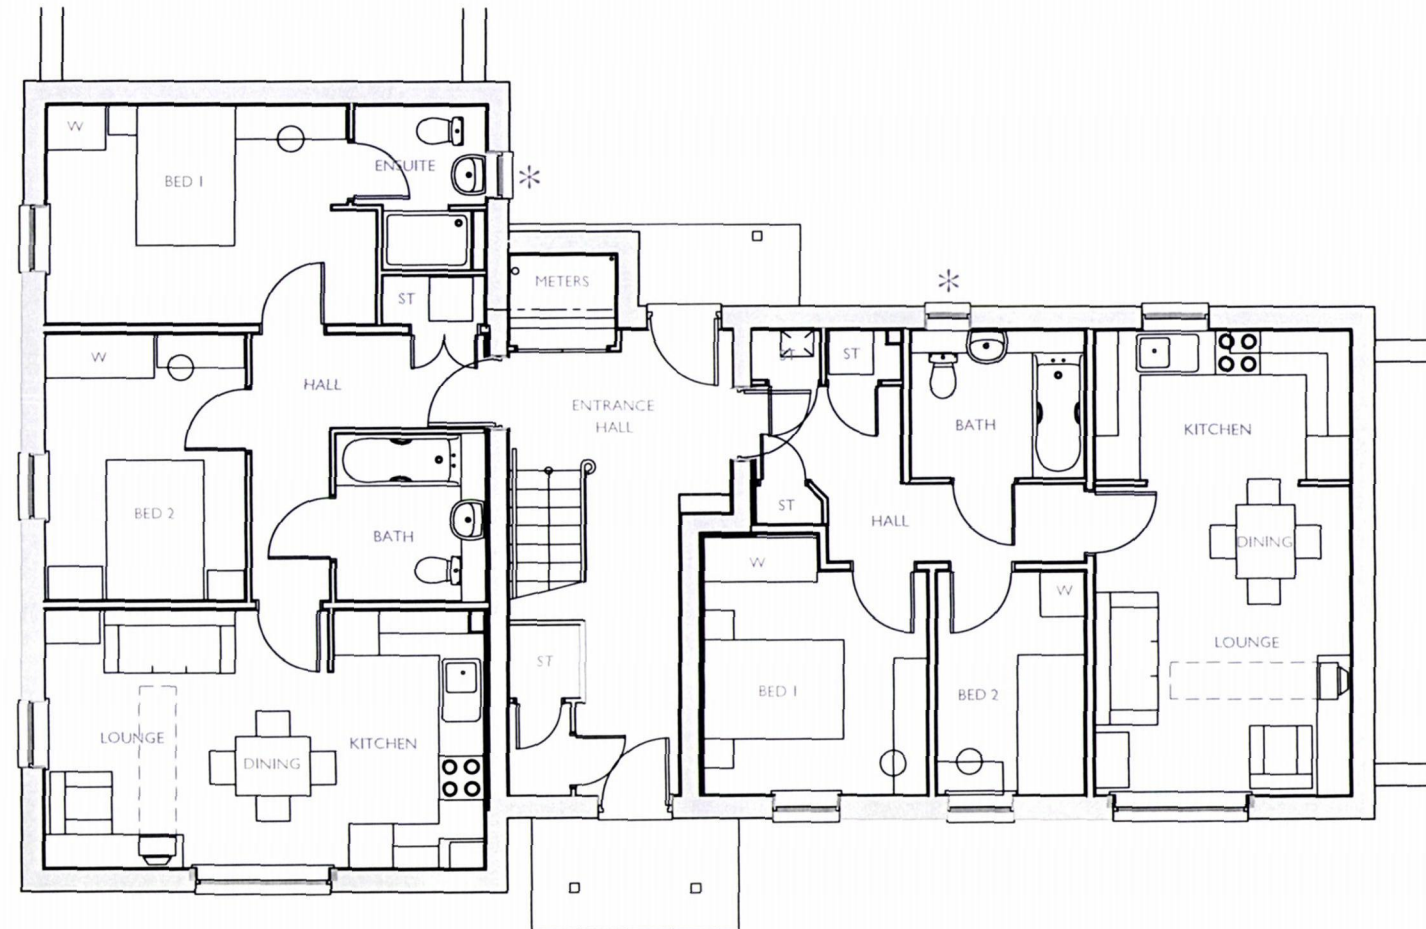

GROUND FLOOR PLAN
* Obscure Glazed Windows

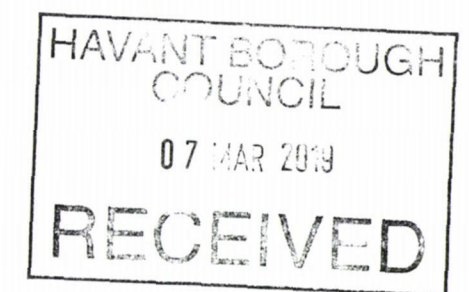

PLOTS 54-59 (AS)

2 BED (4 PERSON)
& 2 BED (3 PERSON)
FLAT
3.0 STOREY
676 & 584 SqFt

Project: HAVANT ROAD,
EMSWORTH
Title: AMBERSHAM & MALDON
ELEVATIONS

Drawn by: RKDB Checked by: MAH

Scale @ A3:
0 1 2 3 4 5m
Scale 1:100

Date: OCTOBER 2017

Rev Date Drawn Checked

Drg No: CB_15_105_AM_ML_P01 Rev:

Client:

 BARRATT
HOMES



COOPERBAILLIE