



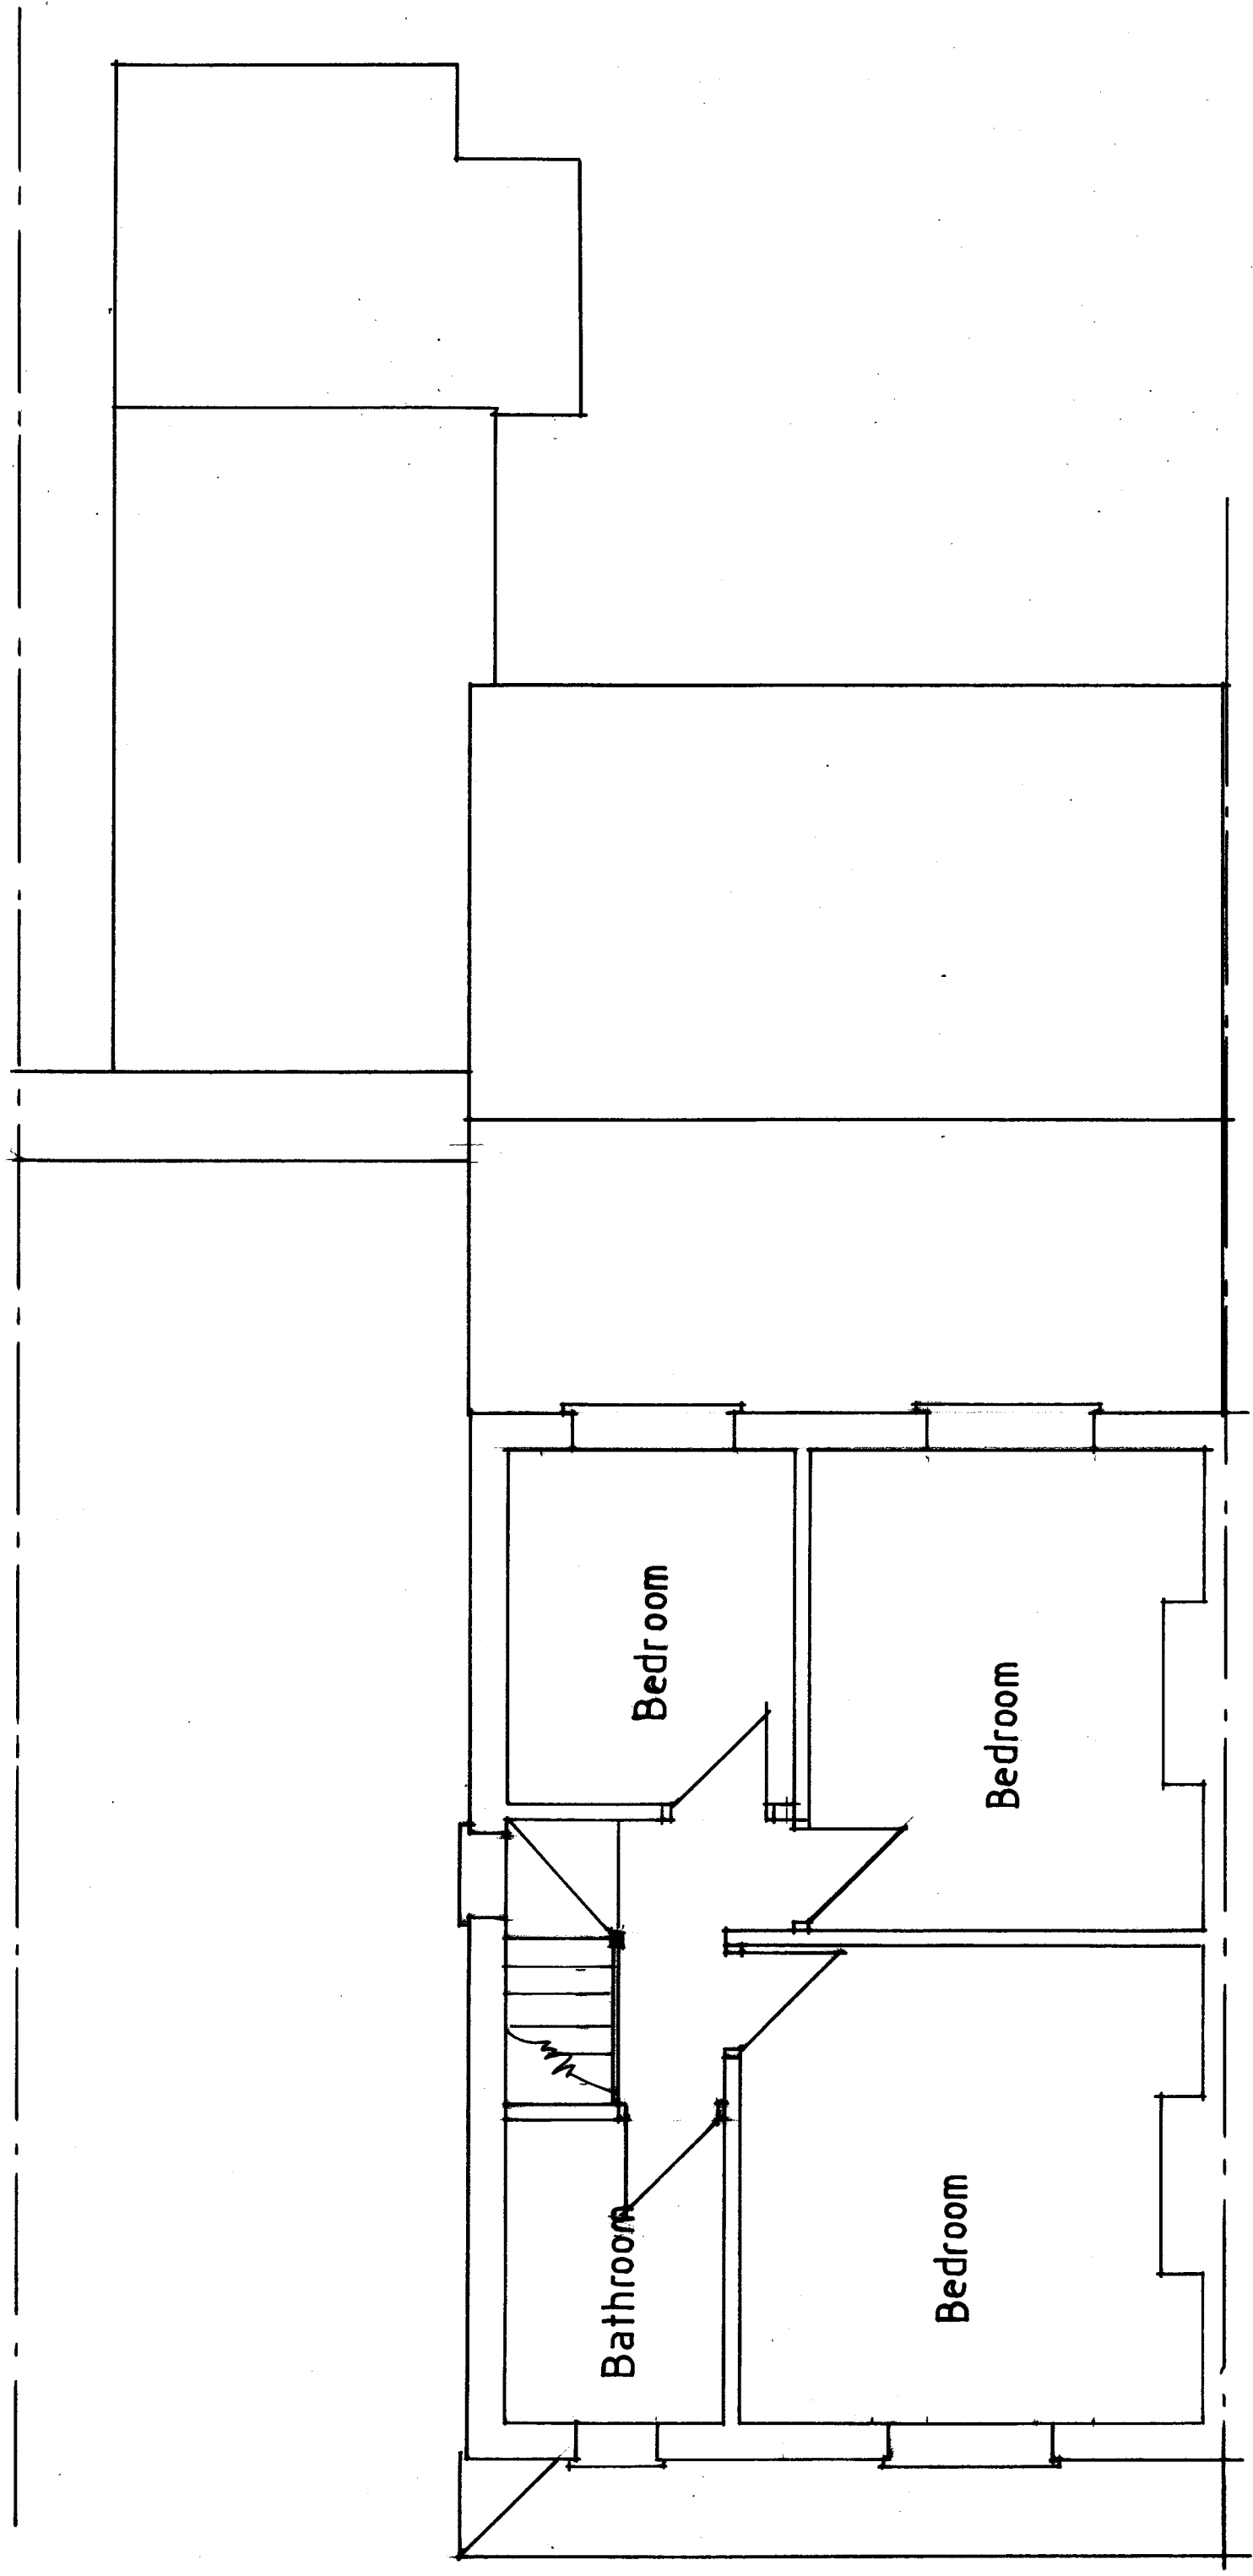

First Floor Plan - existing

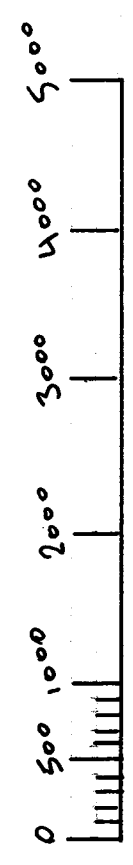

SCALE BAR 1:50

34 Lester Avenue
Bedhampton

SCALE 1:50
OCTOBER 2018