




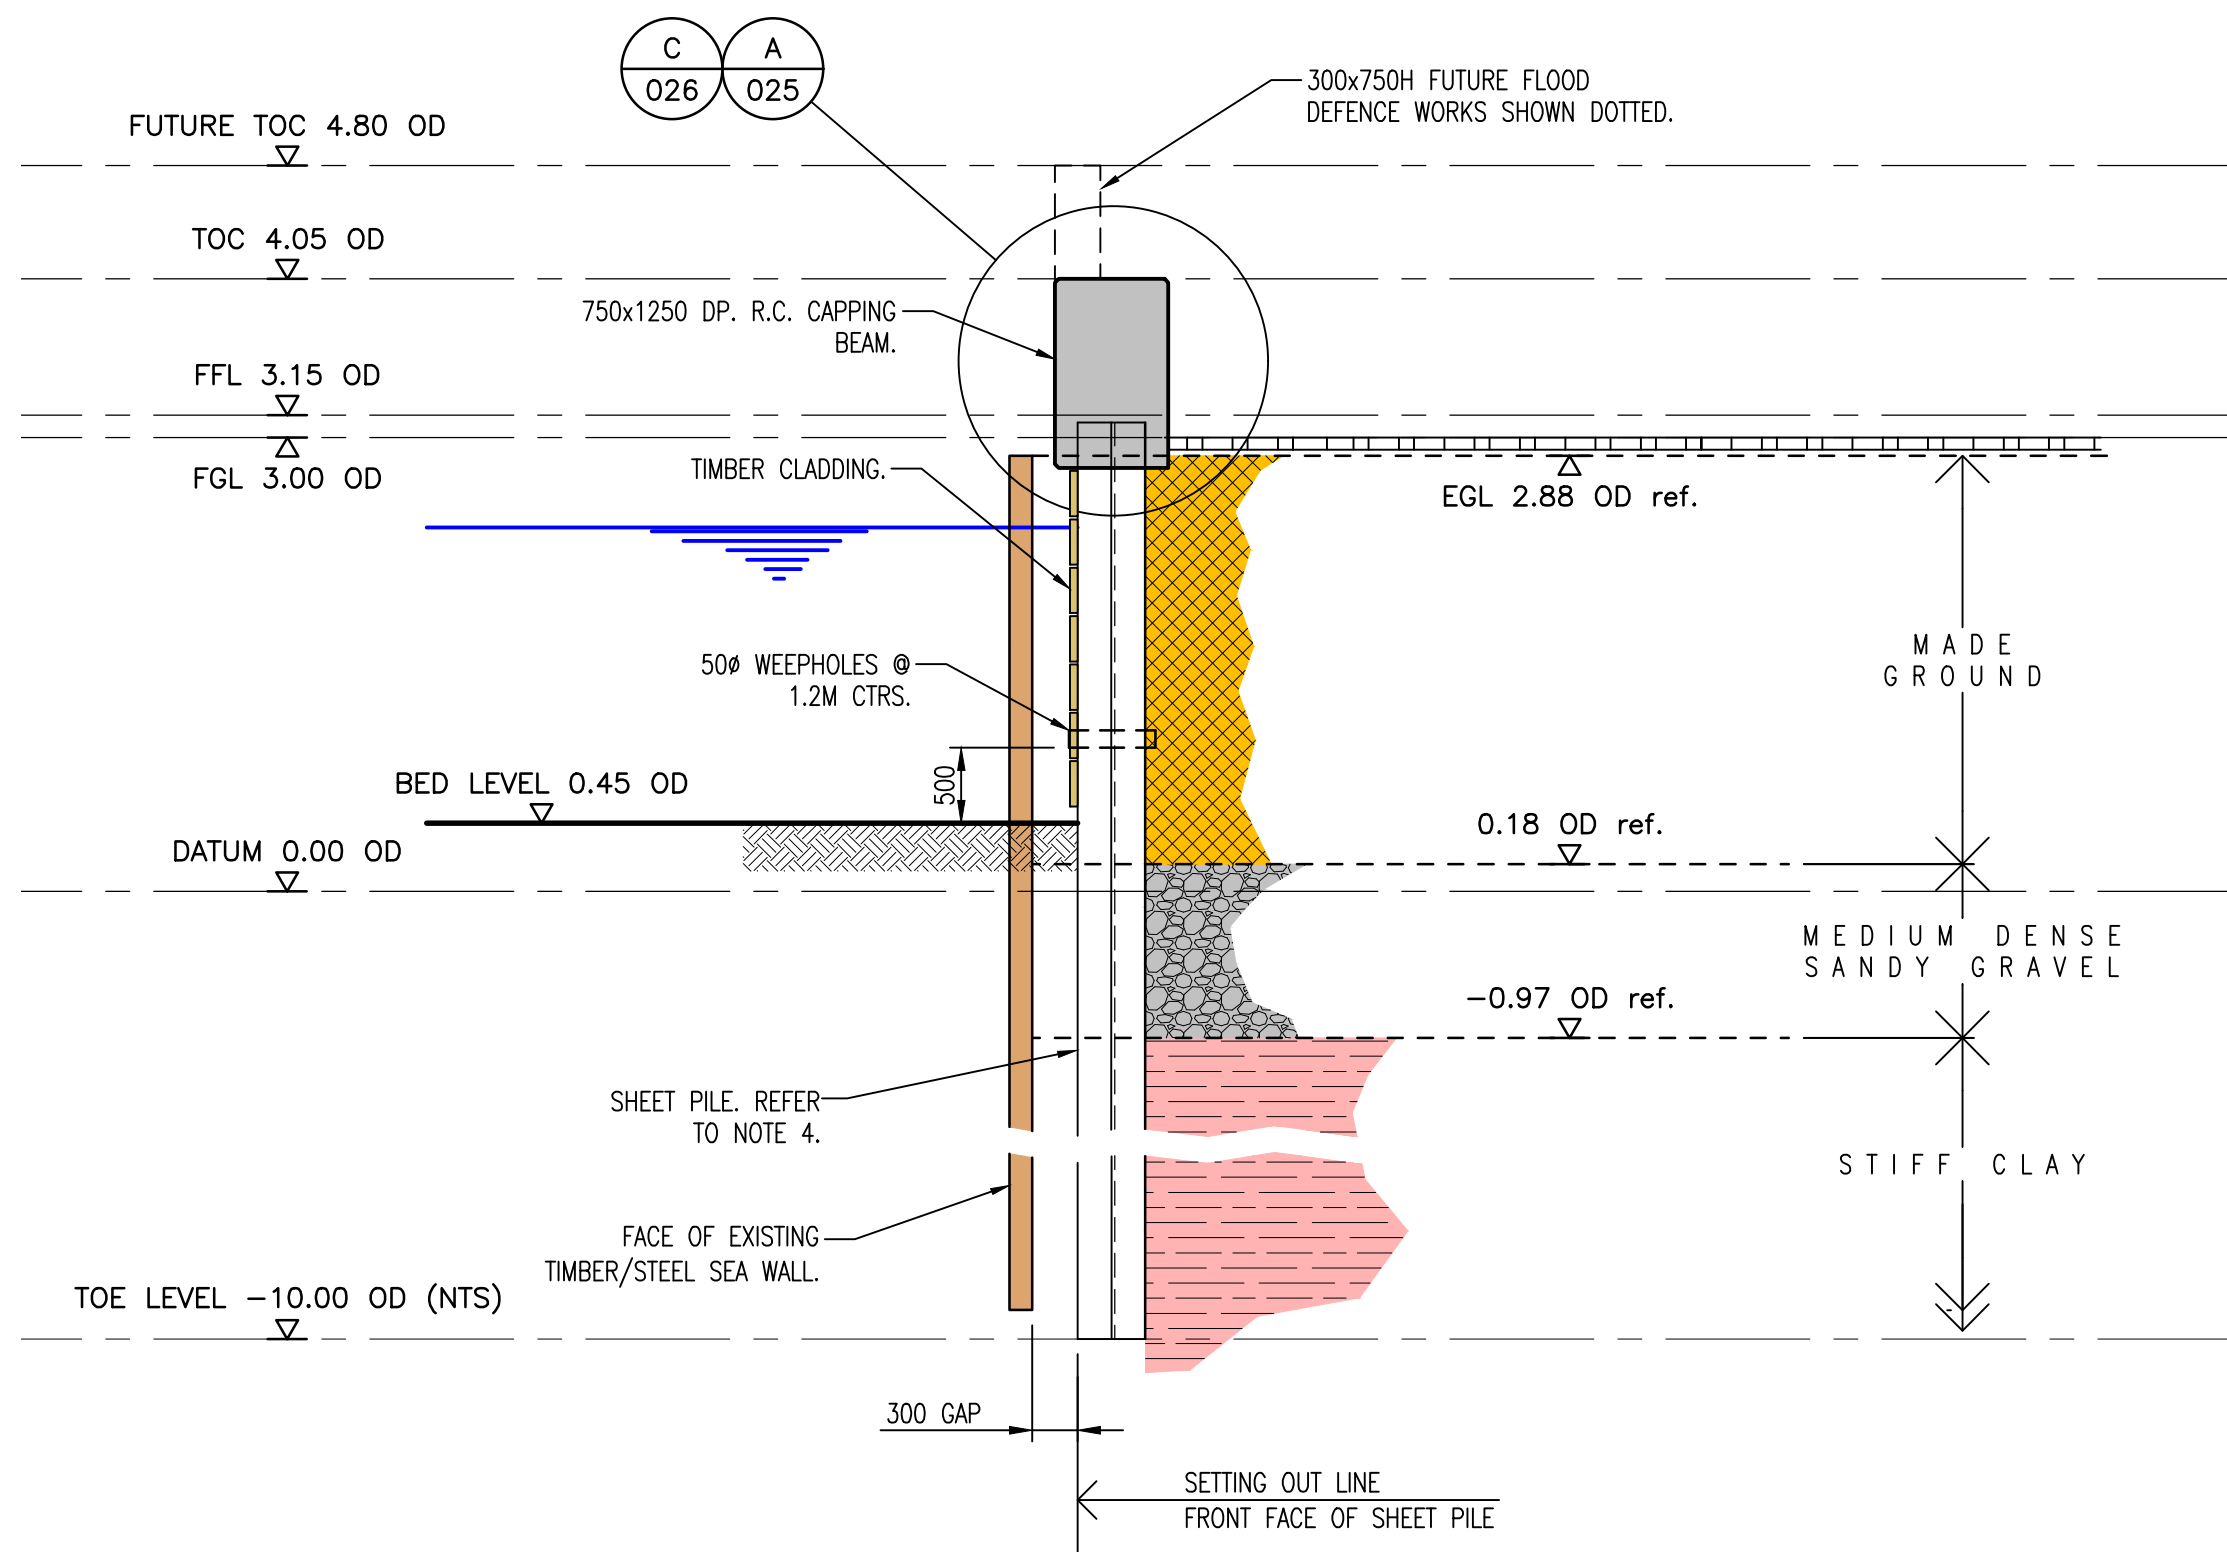


SECTION W1-W1.
SCALE 1:50

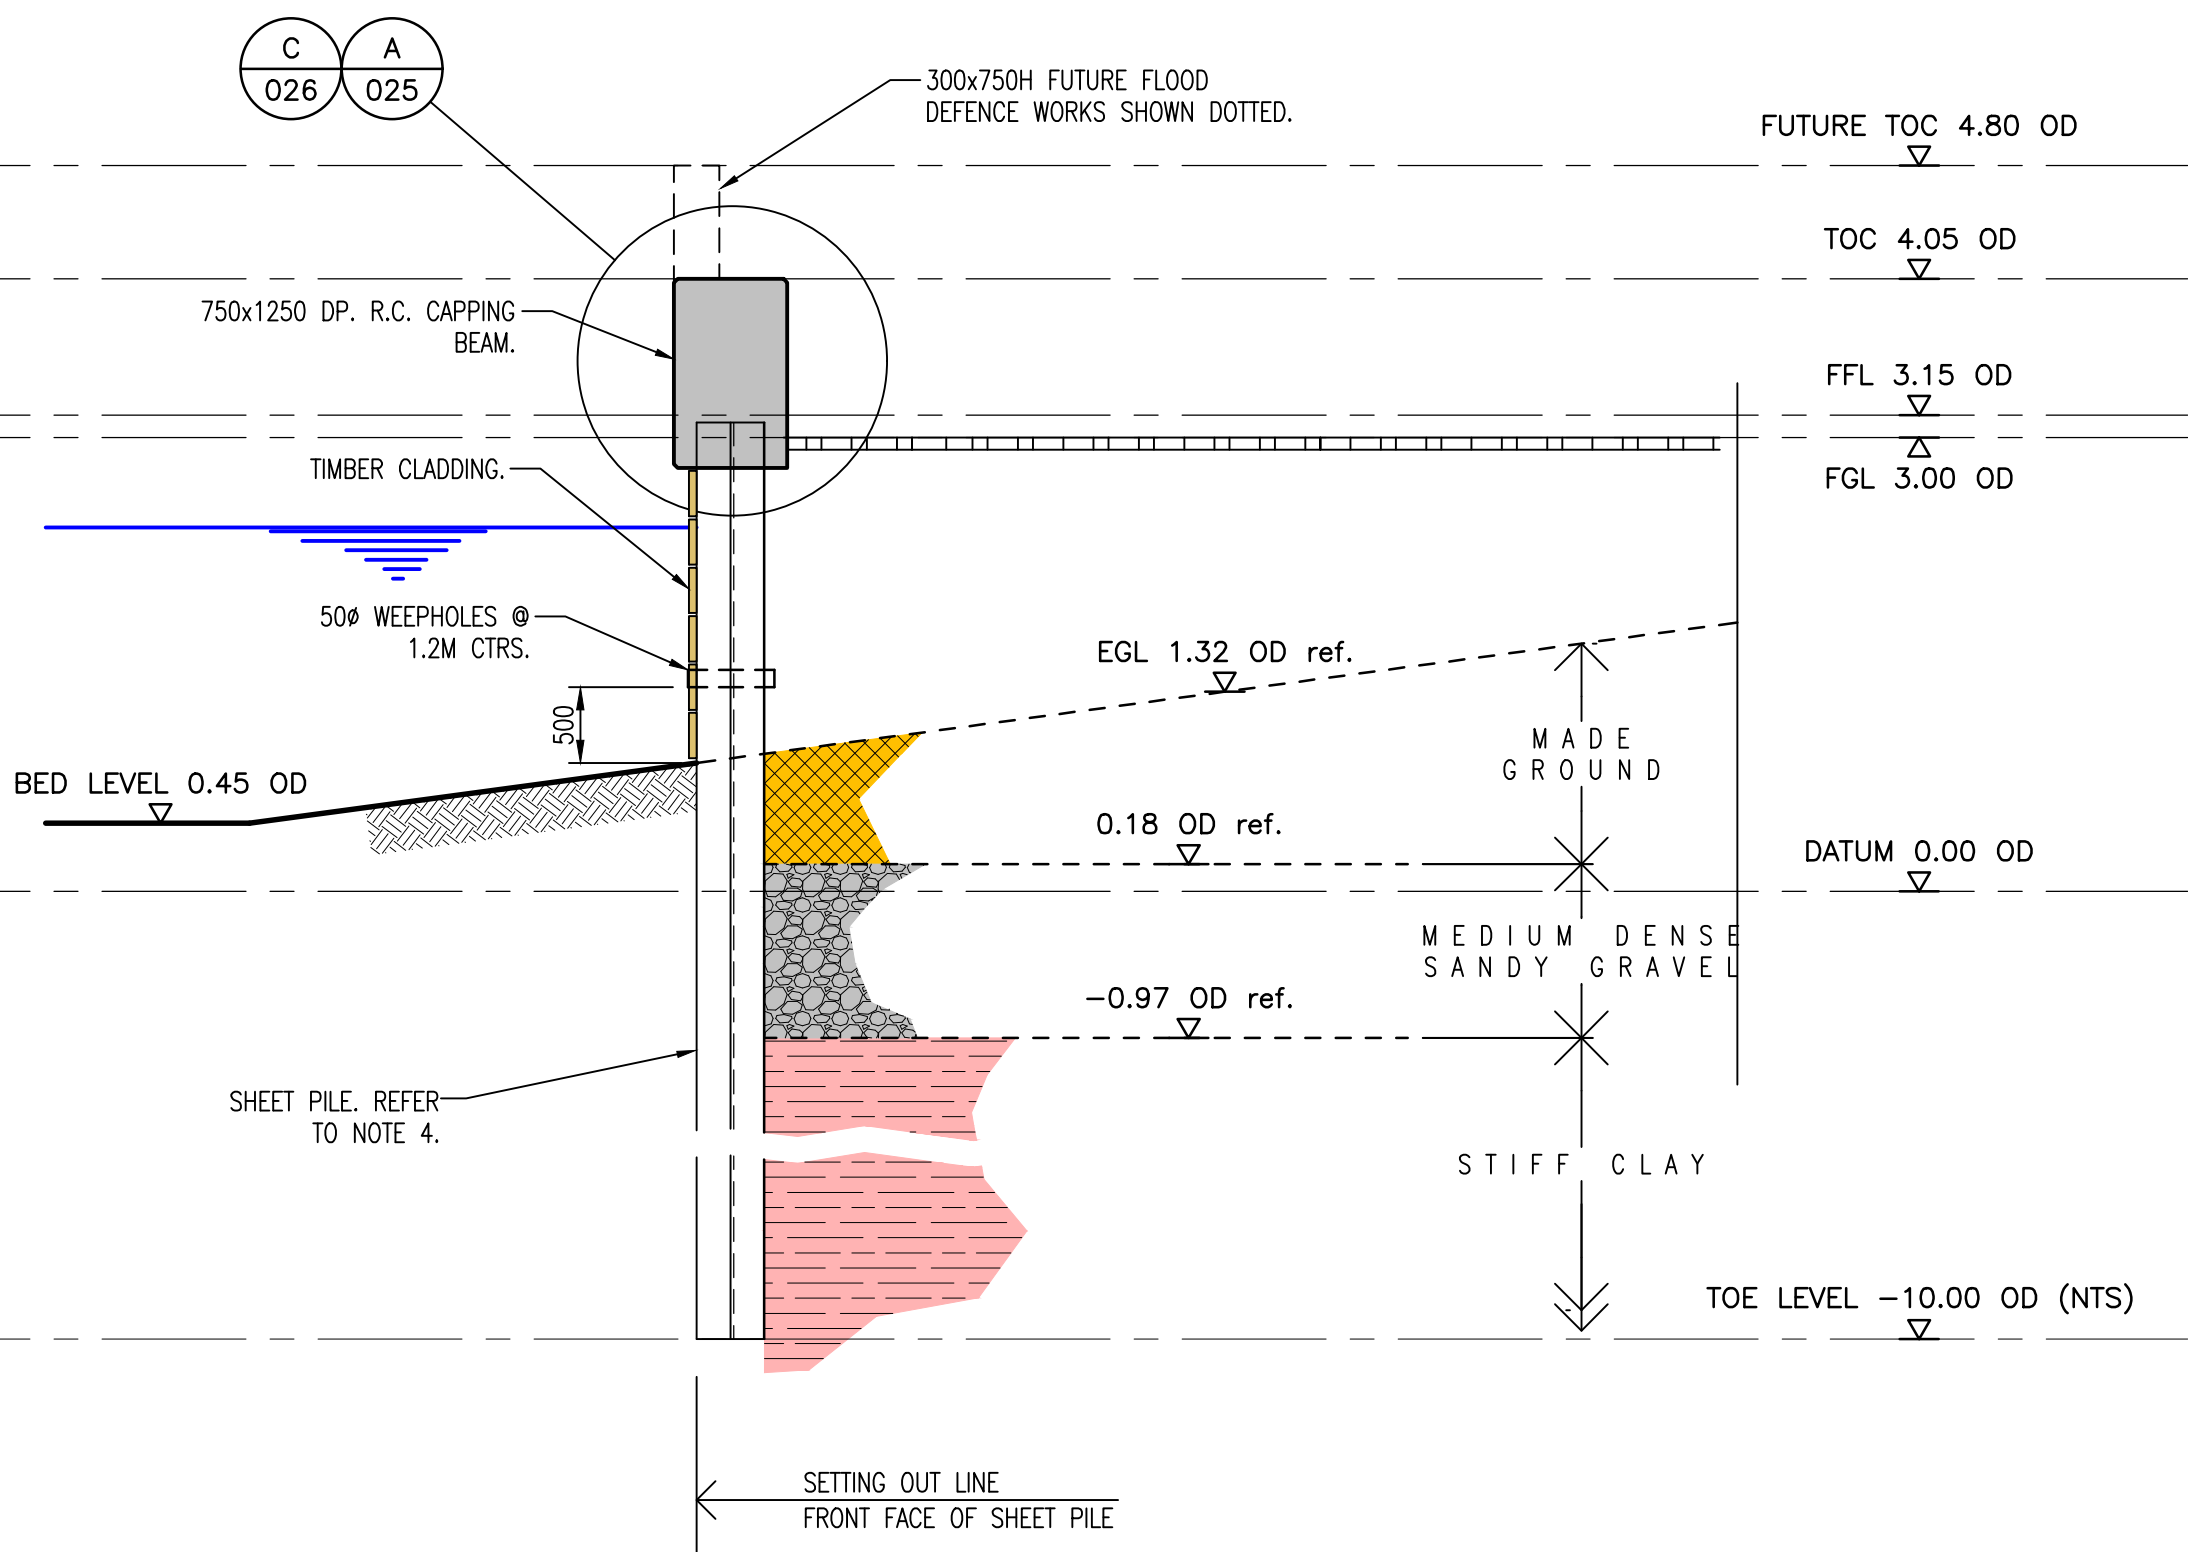

SECTION W2-W2.
SCALE 1:50

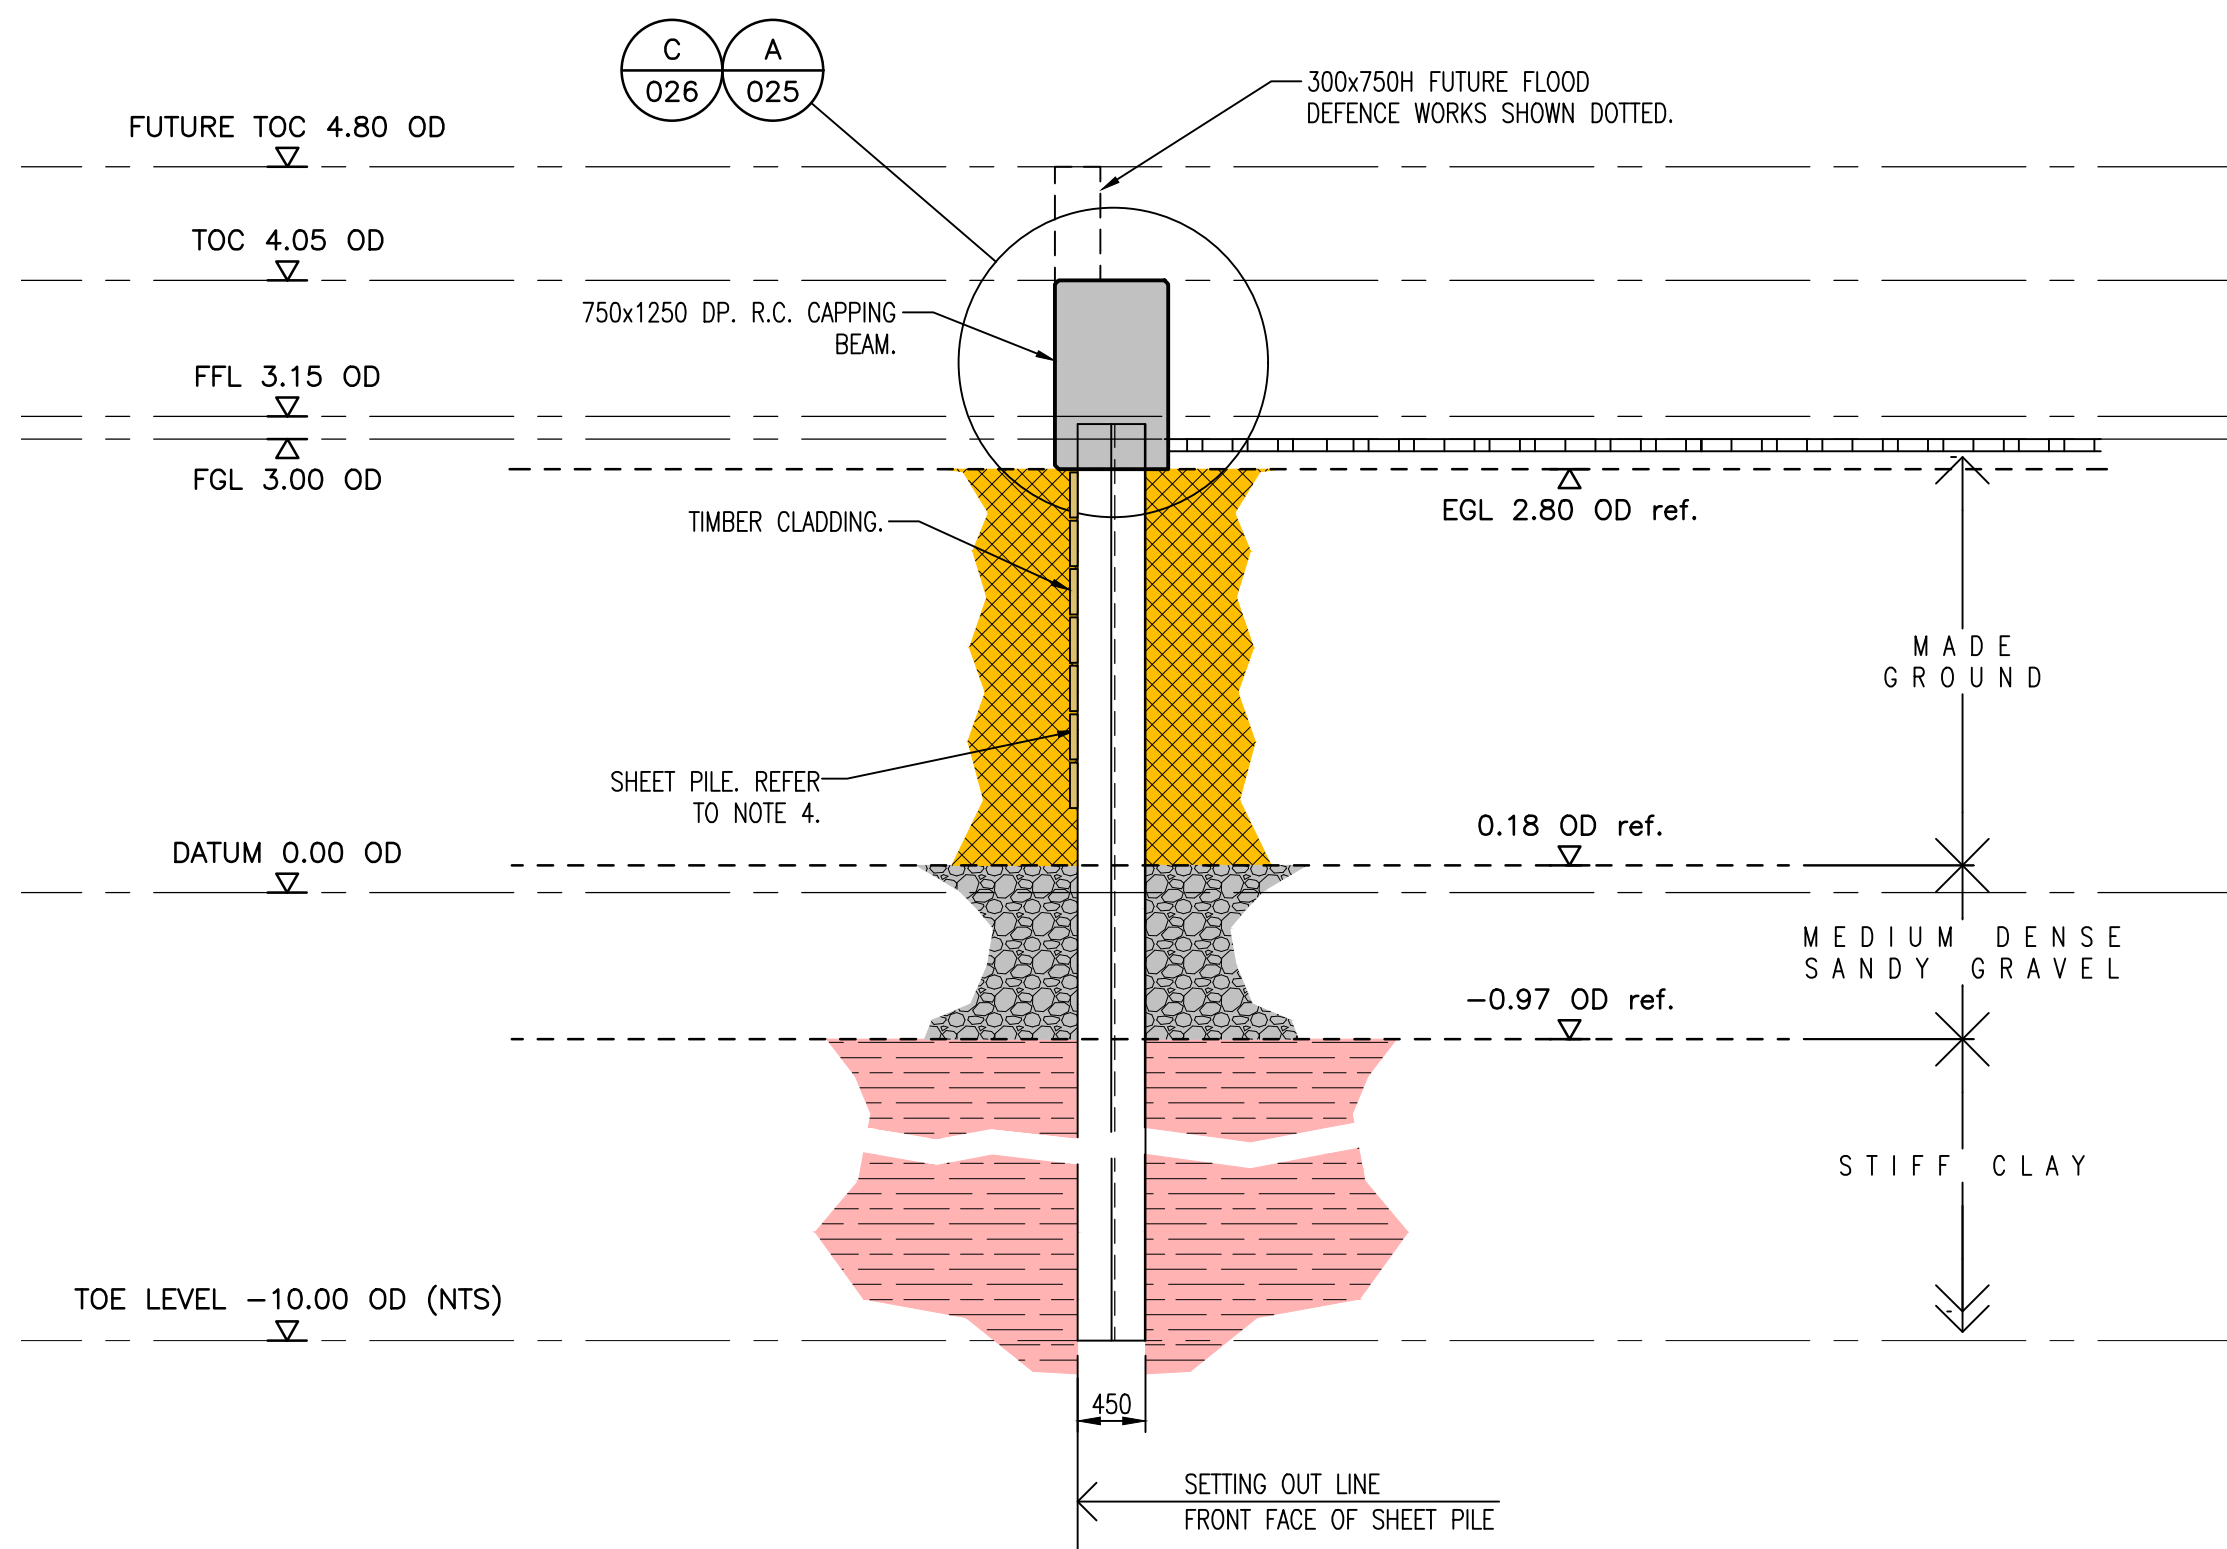

SECTION W3-W3.
SCALE 1:50

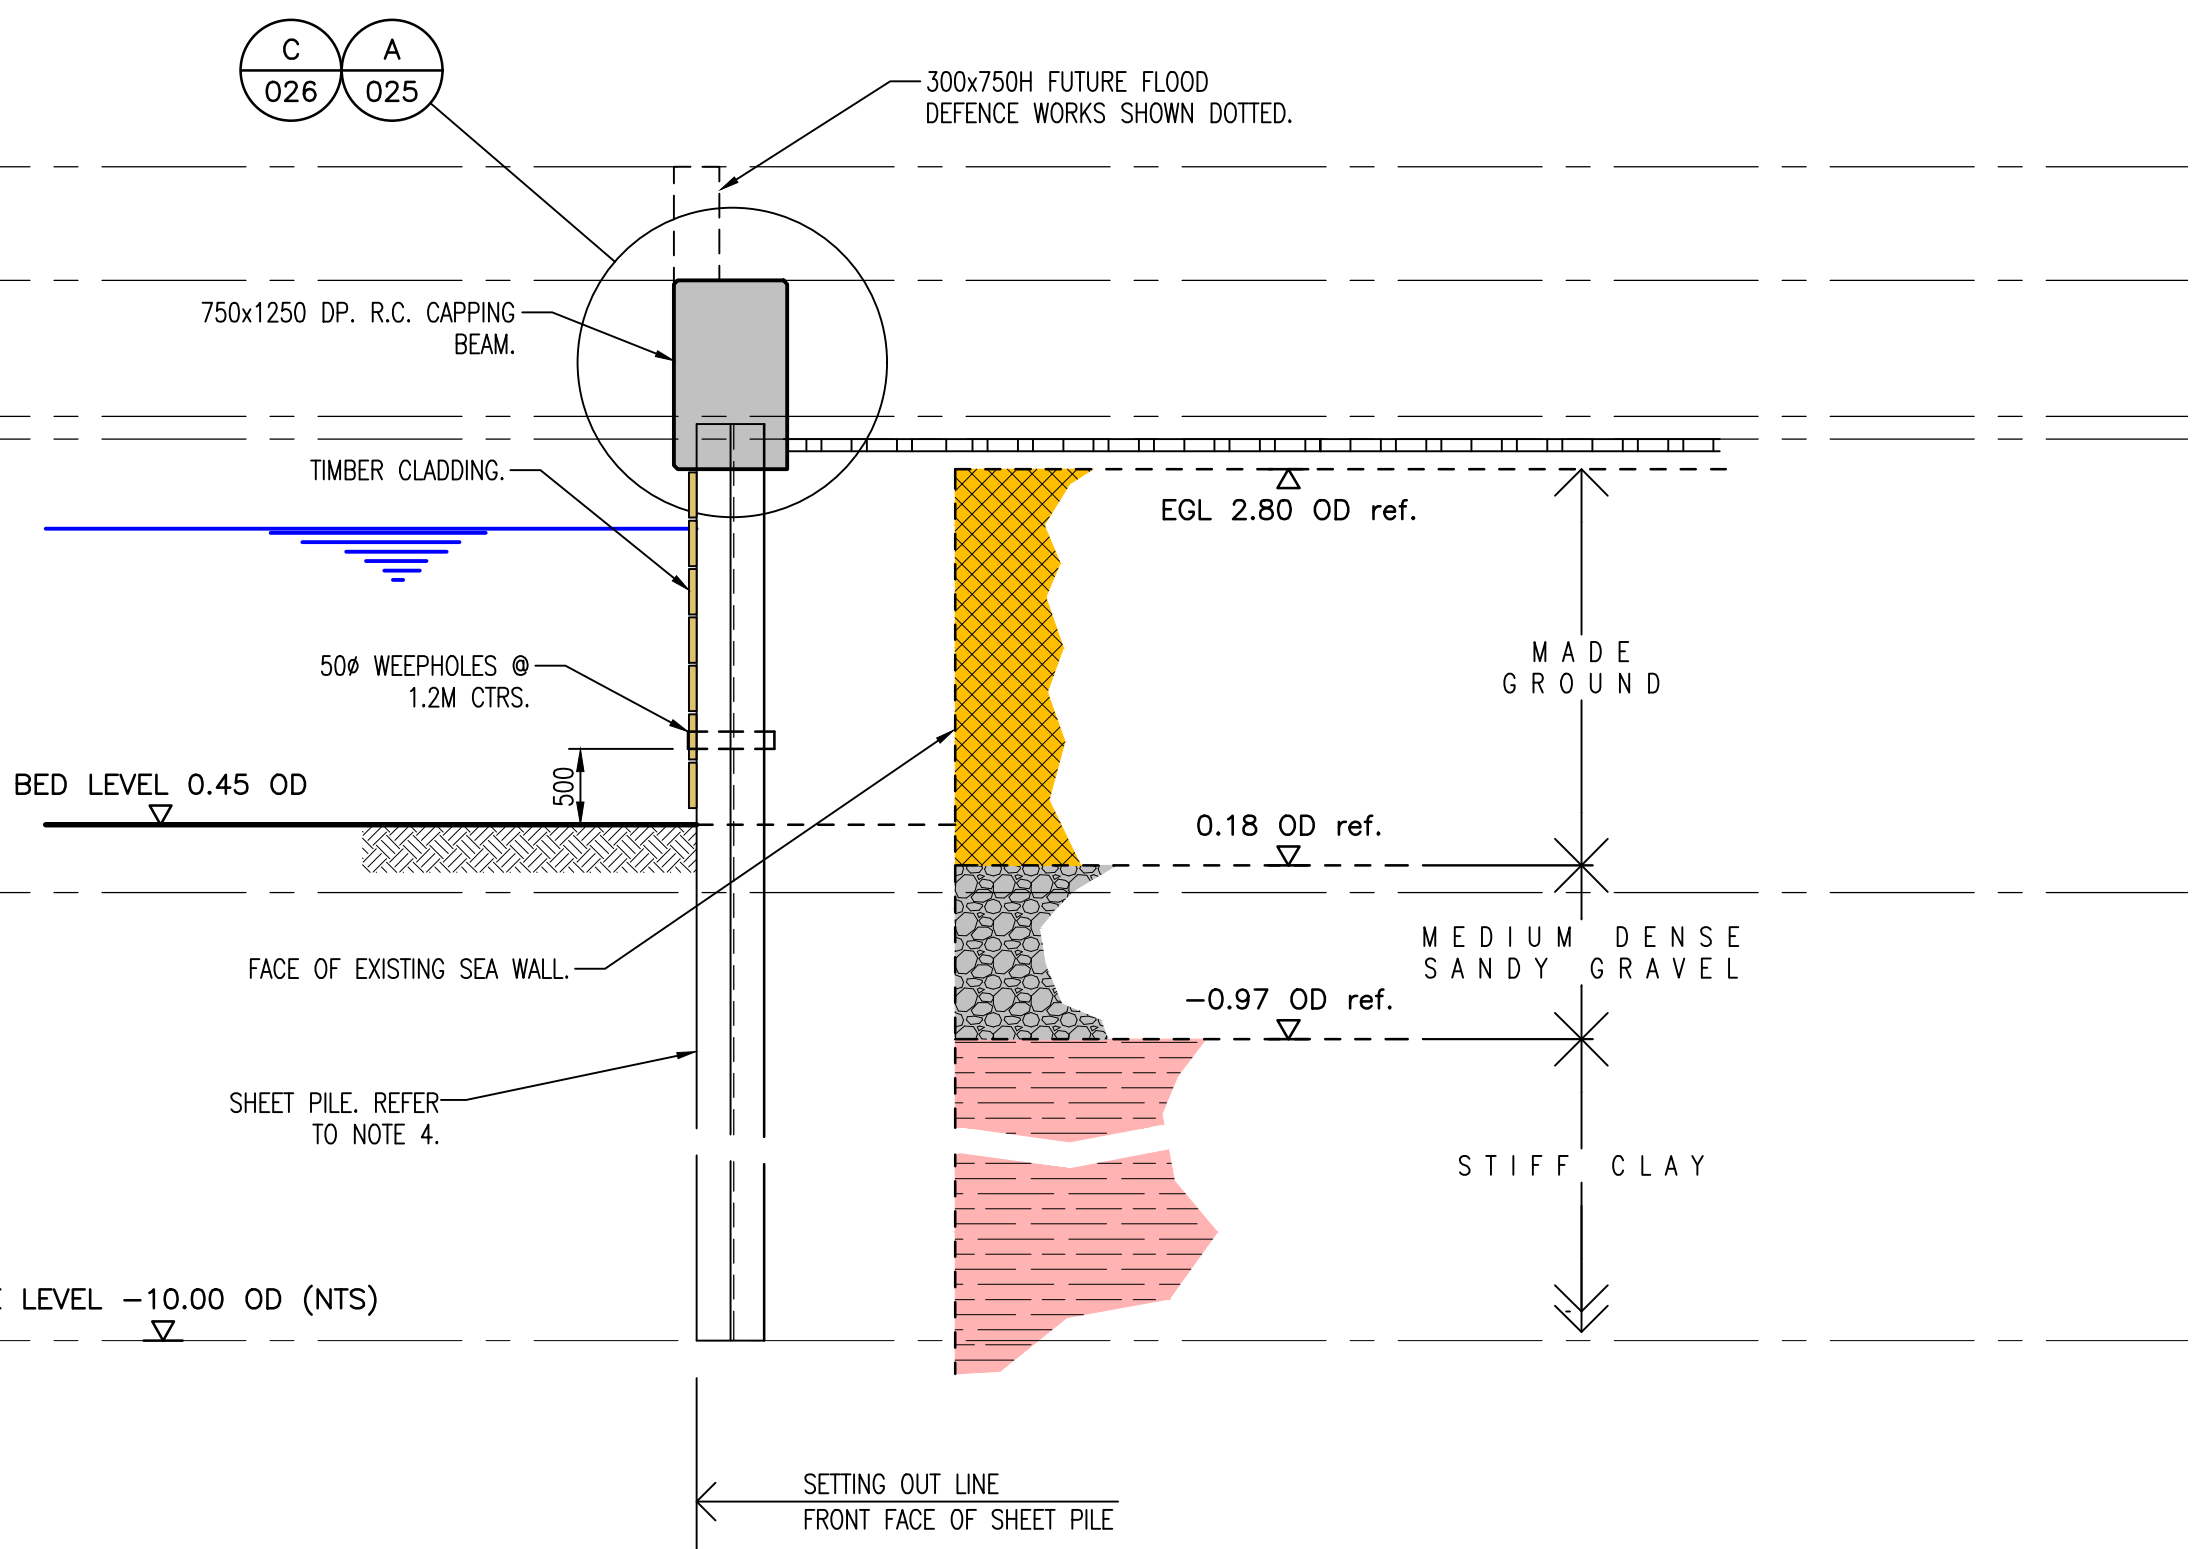

SECTION W4-W4.
SCALE 1:50

- NOTES:
1. THIS DRAWING IS COPYRIGHT AND SHOULD NOT BE REPRODUCED WITHOUT APPROVAL.
 2. THIS DRAWING IS TO BE READ IN CONJUNCTION WITH THE ARCHITECTS DRAWINGS. ANY DISCREPANCIES ARE TO BE BROUGHT TO THE ATTENTION OF BOTH PARTIES IMMEDIATELY.
 3. ANY DIMENSIONS/LEVELS INDICATED 'ref.' REFER TO ASSUMED/EXISTING DIMENSIONS WHICH ARE TO BE SITE CHECKED PRIOR TO THE COMMENCEMENT OF ANY WORK.
 4. CANTILEVER SHEET PILED WALL TO BE ARCELOR MITTAL PU32 SET 300mm BEHIND EXISTING SEA WALL (WHERE APPLICABLE).

PRELIMINARY

P4	PRELIMINARY	HDL/02.19	HDL/02.19	HDL/02.19
P3	PRELIMINARY	HDL/02.19	HDL/02.19	HDL/02.19
P2	PRELIMINARY	HDL/08.18	HDL/08.18	HDL/08.18
P1	PRELIMINARY	HDL/08.18	HDL/08.18	HDL/08.18
Version	Amendment	Revised by and date	Checked by and date	Approved by and date
ORIGINAL DRAWING SIZE - A1		X-REFS: .		
CAD REF.		.		



HDL
HAMILL DAVIES
LIMITED
Consulting Civil
and
Structural Engineers

Client JEREMY SAMUELS

Project DOLPHIN QUAY, EMSWORTH

Drawing Title FLOOD DEFENCE WALL SECTIONS - SHEET 1

Purpose PRELIMINARY	Drawn HDL	Scale 1:50 @ A1
Issuing Office SWANMORE	Designed	Version
Telephone 01489 893 596	Drawing Number 18-3130-122	P4