



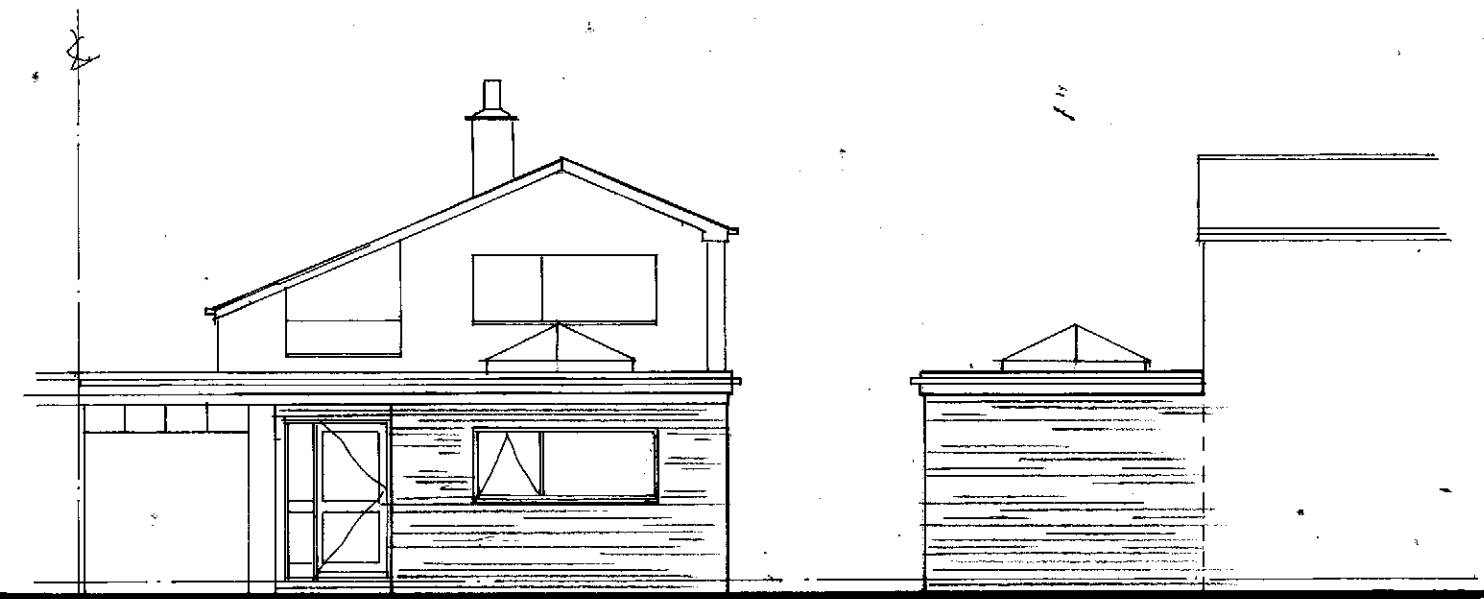


FRONT


SIDE

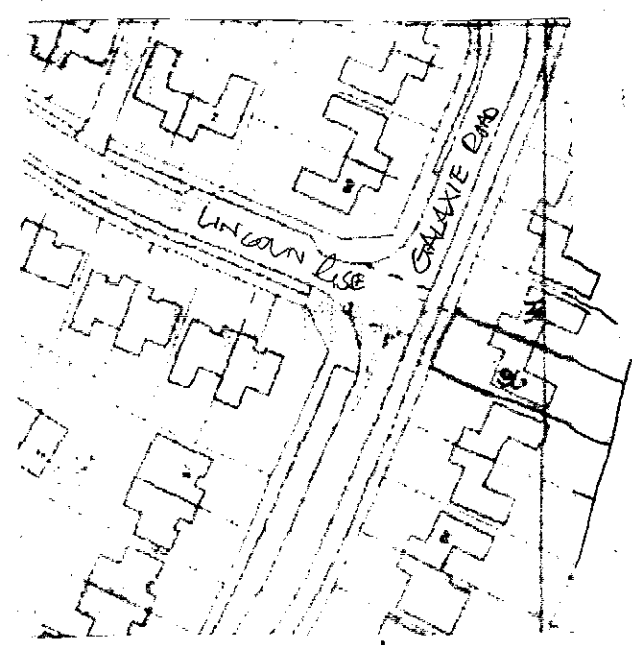

LOCATION PLAN 1:1250
OS HC 100046326

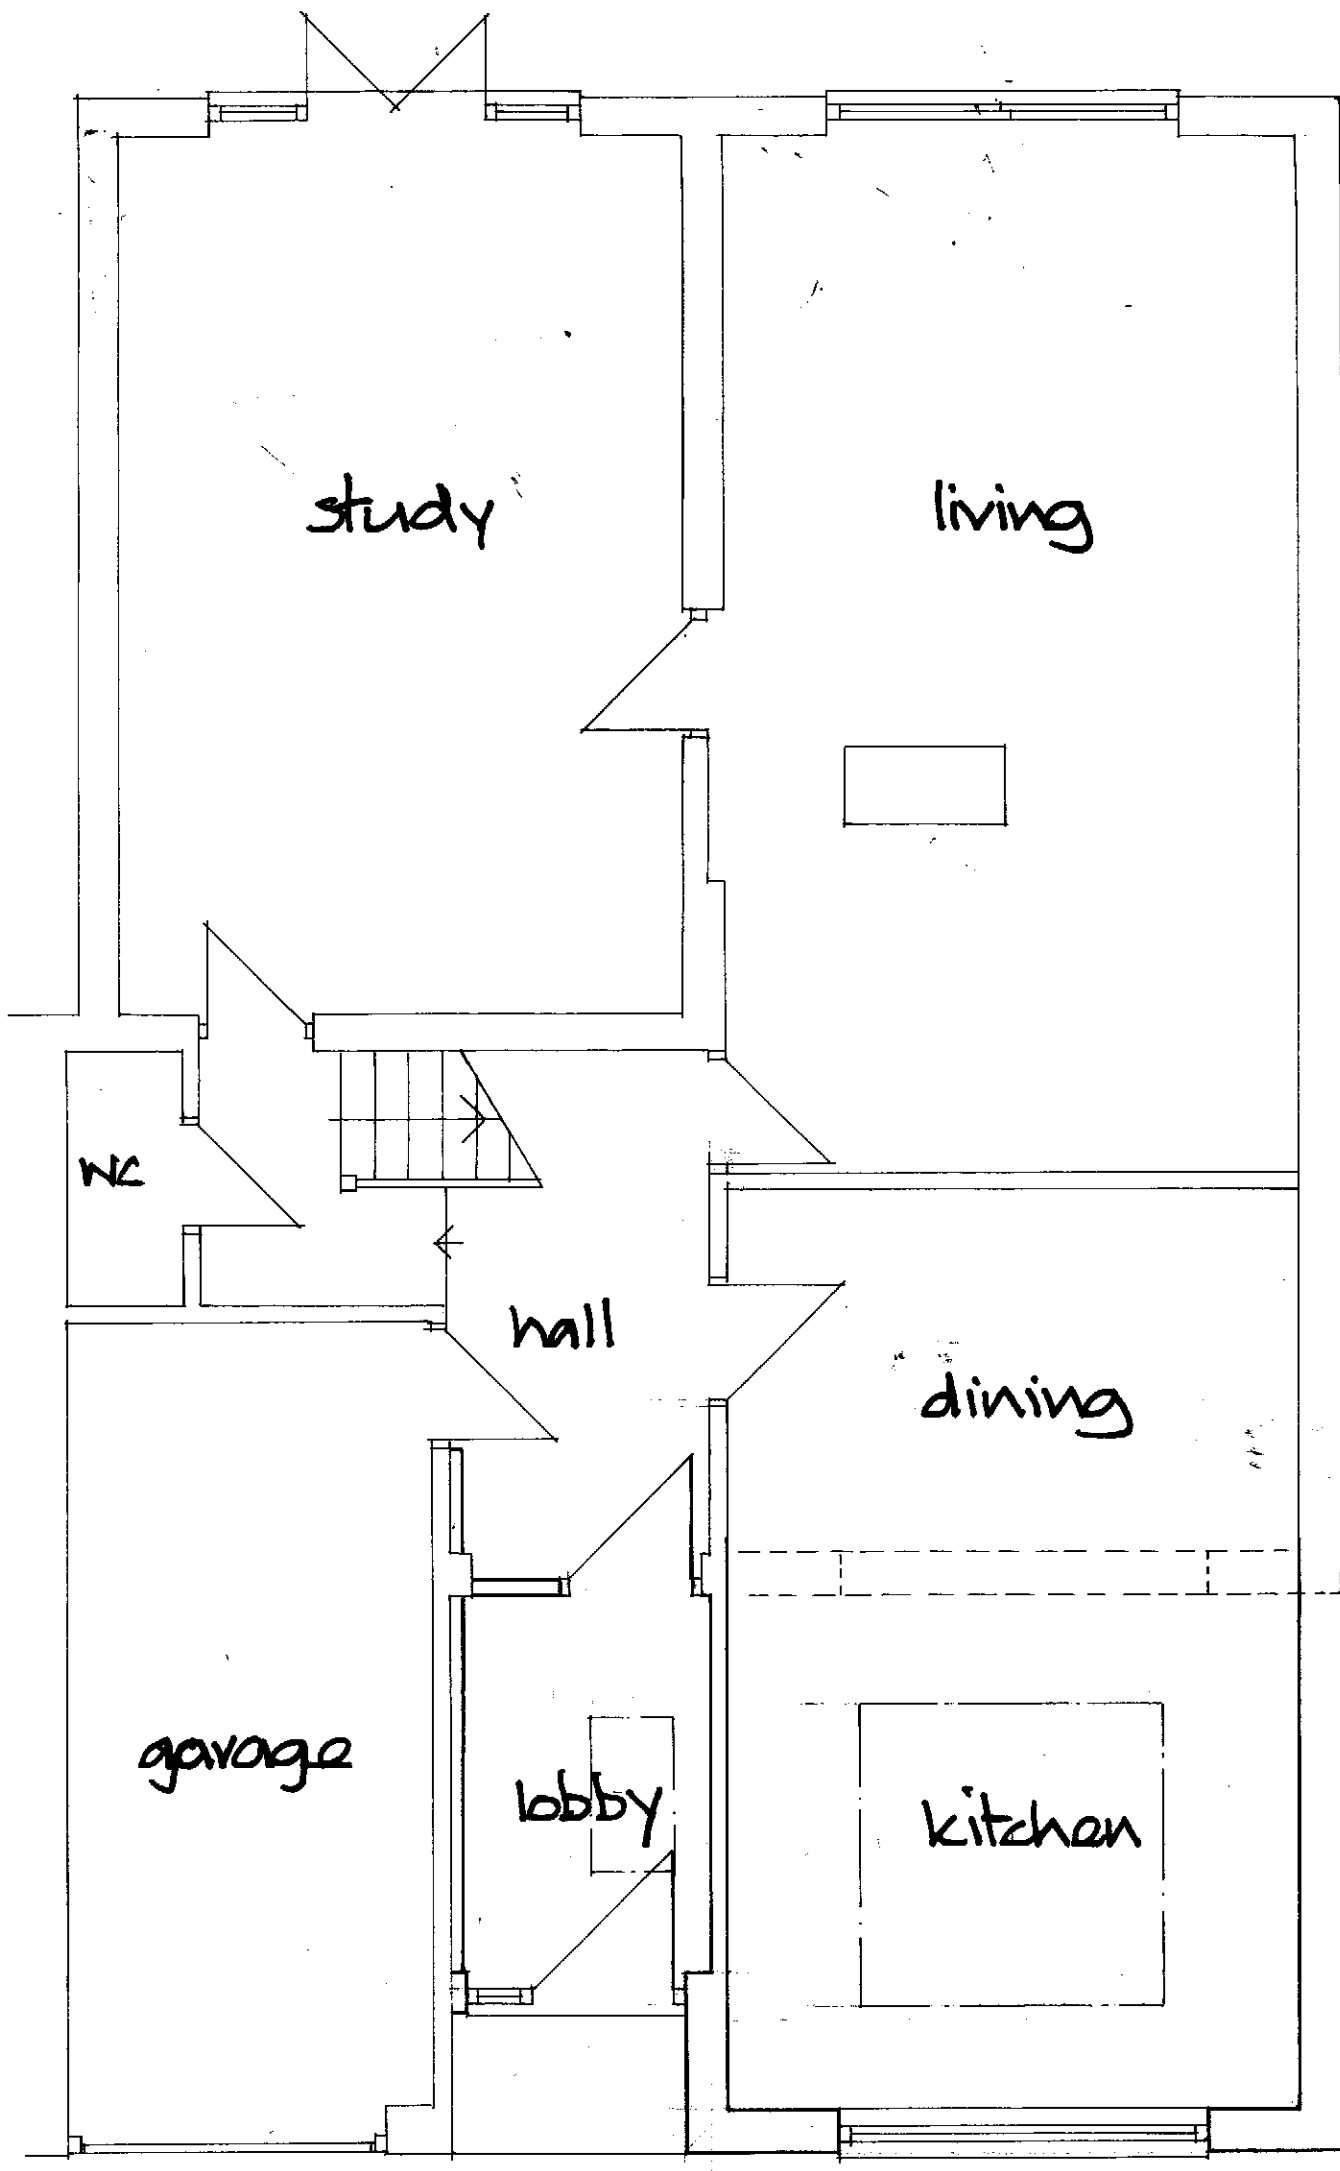

GROUND FLOOR

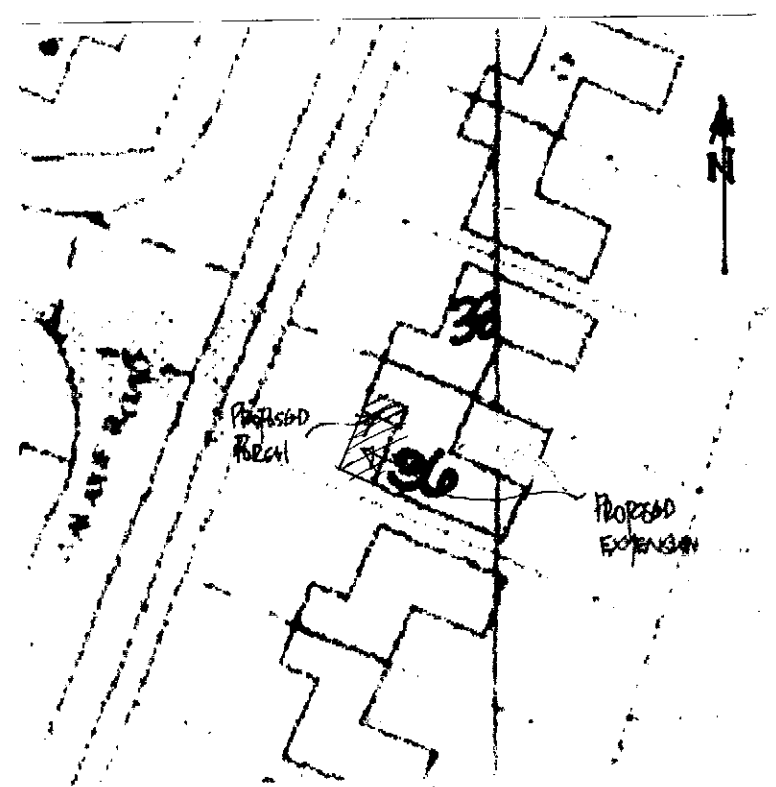

SITE PLAN
Scale 1:500

DEREK TREAGUS ASSOCIATES ARCHITECTURAL SERVICES No3-The Townhouse, 20 Nelson Road, Southsea, Hampshire PO5 2AS Tel: 07956 624094 Email: derek.treagus@gmail.com			
Project	FRONT EXTENSION TO 36 GALAXIE ROAD, WATERLOOVILLE, HAMPSHIRE.		
Client	Mr & Mrs K Poultney		
Subject	Planning Drawing		
Date:	Nov2018	Scale:	1:50, 1:100@ A3
Rev:		Drg. No.	18/768/01
• Copyright reserved. • All dimensions are to be site confirmed and should not be scaled unless for Planning purposes. • Verify all queries with the office.			