




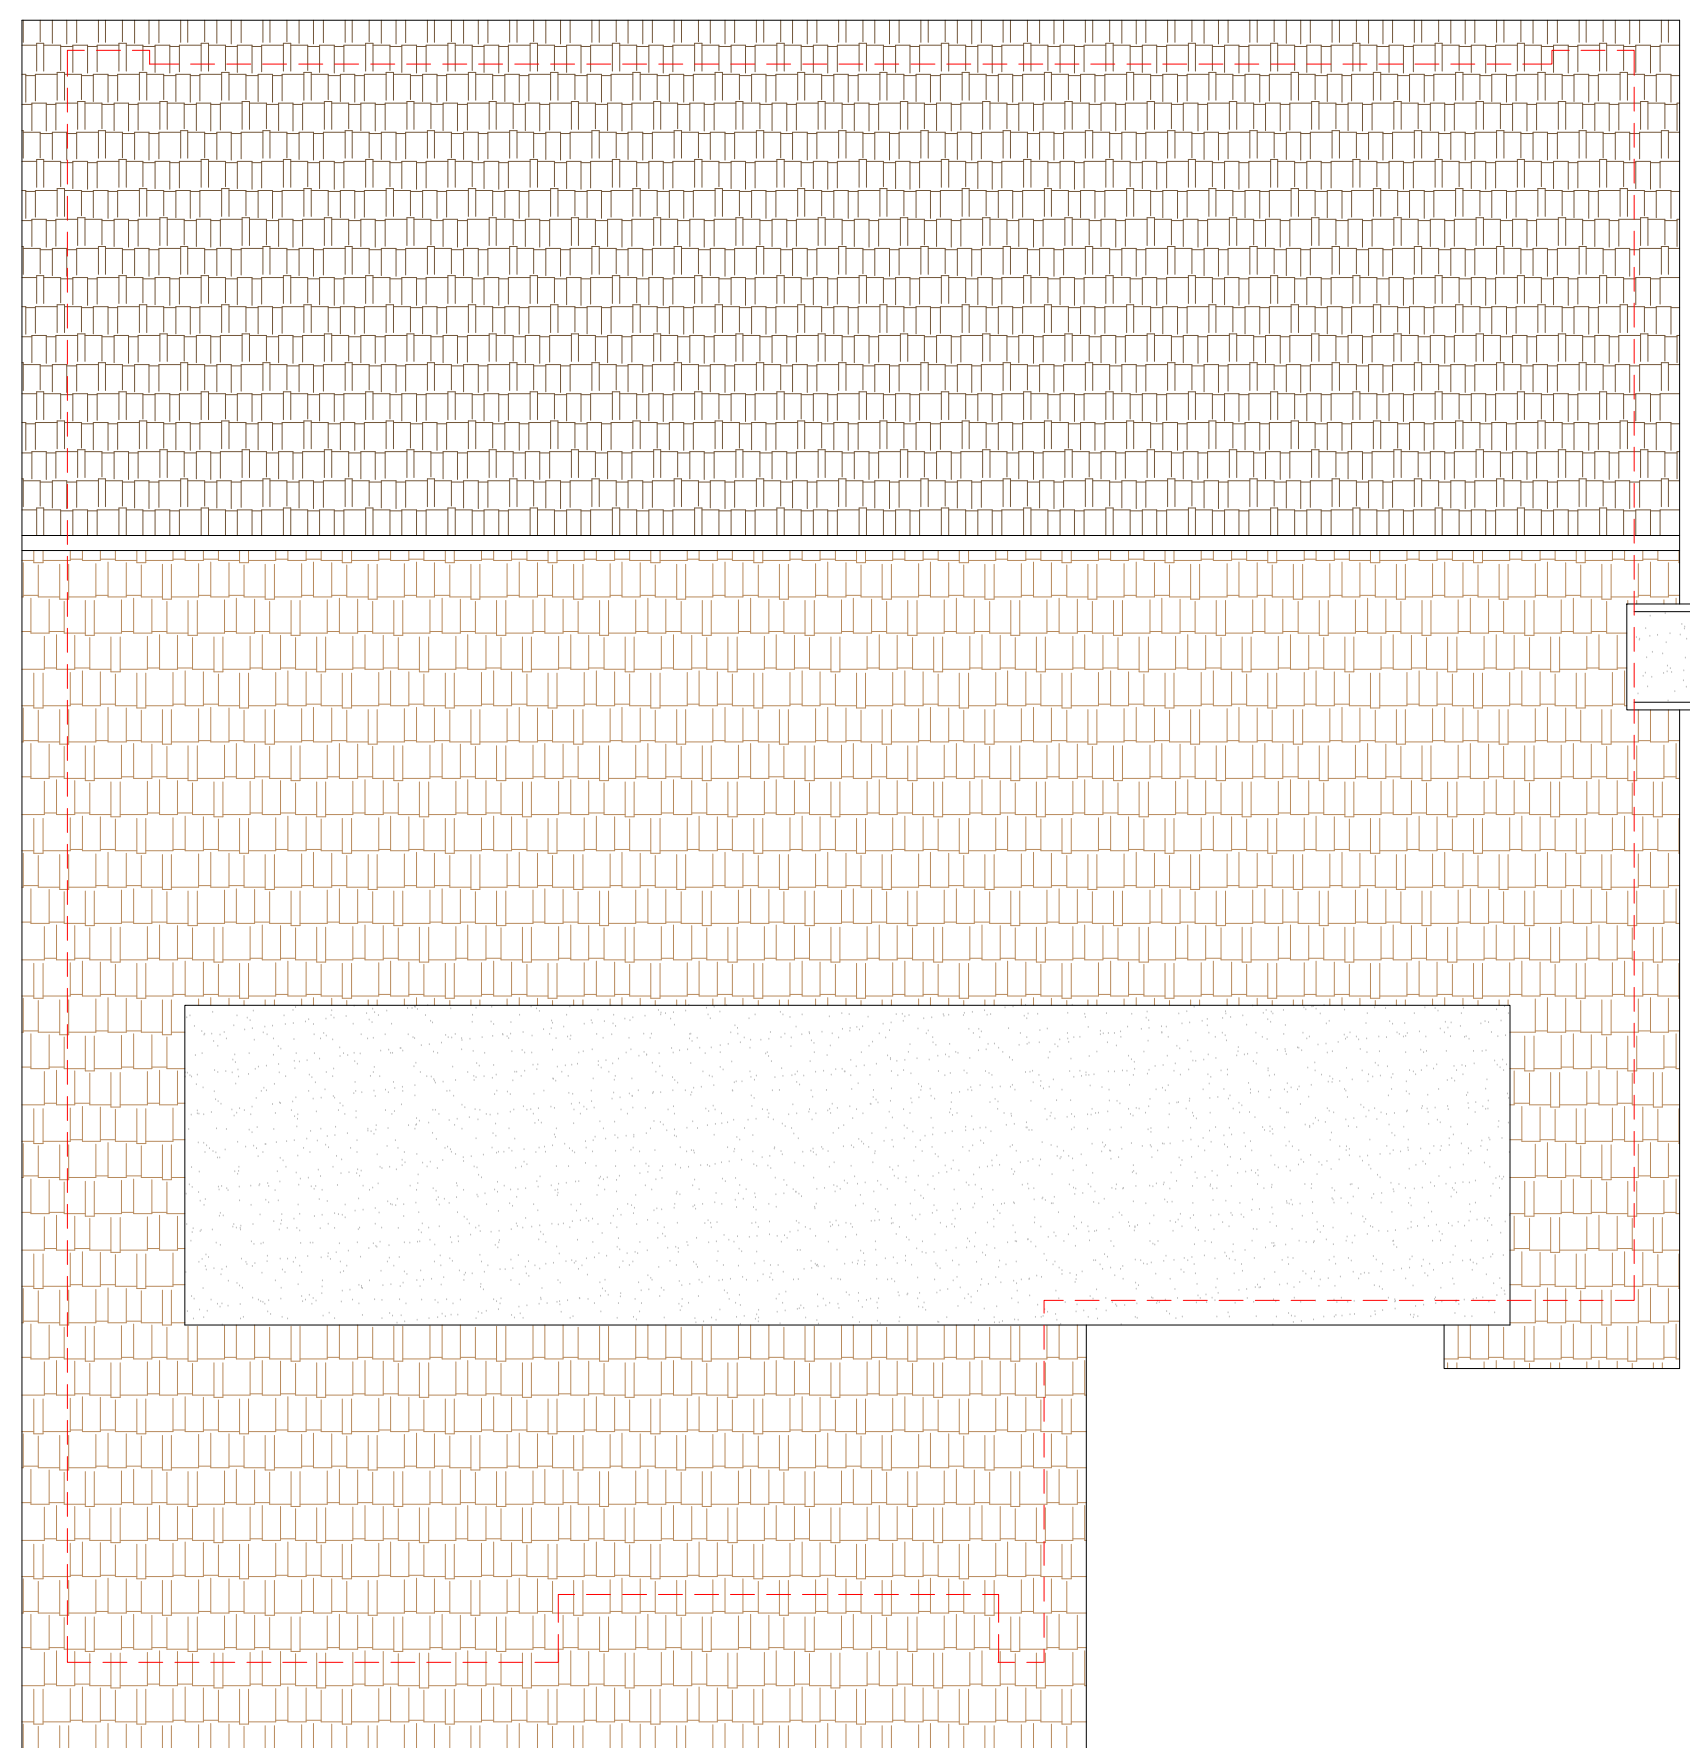


2 EXISTING ROOF PLAN
1:50

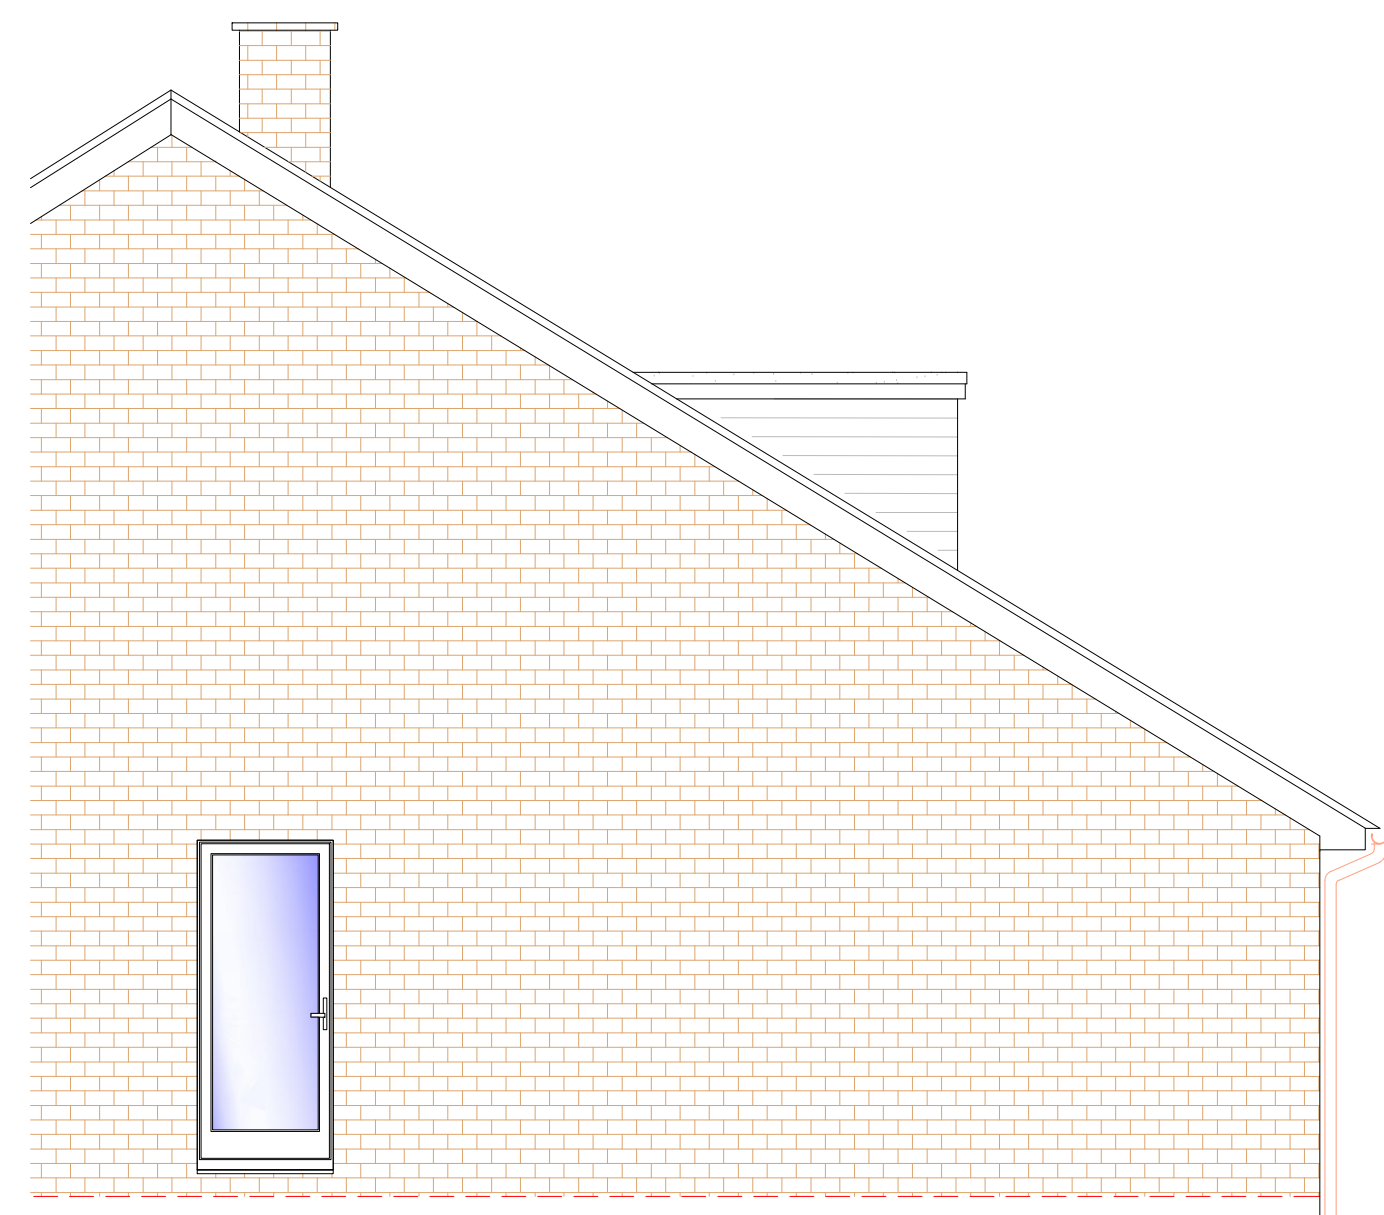


3 EXISTING SIDE ELEVATION
1:50

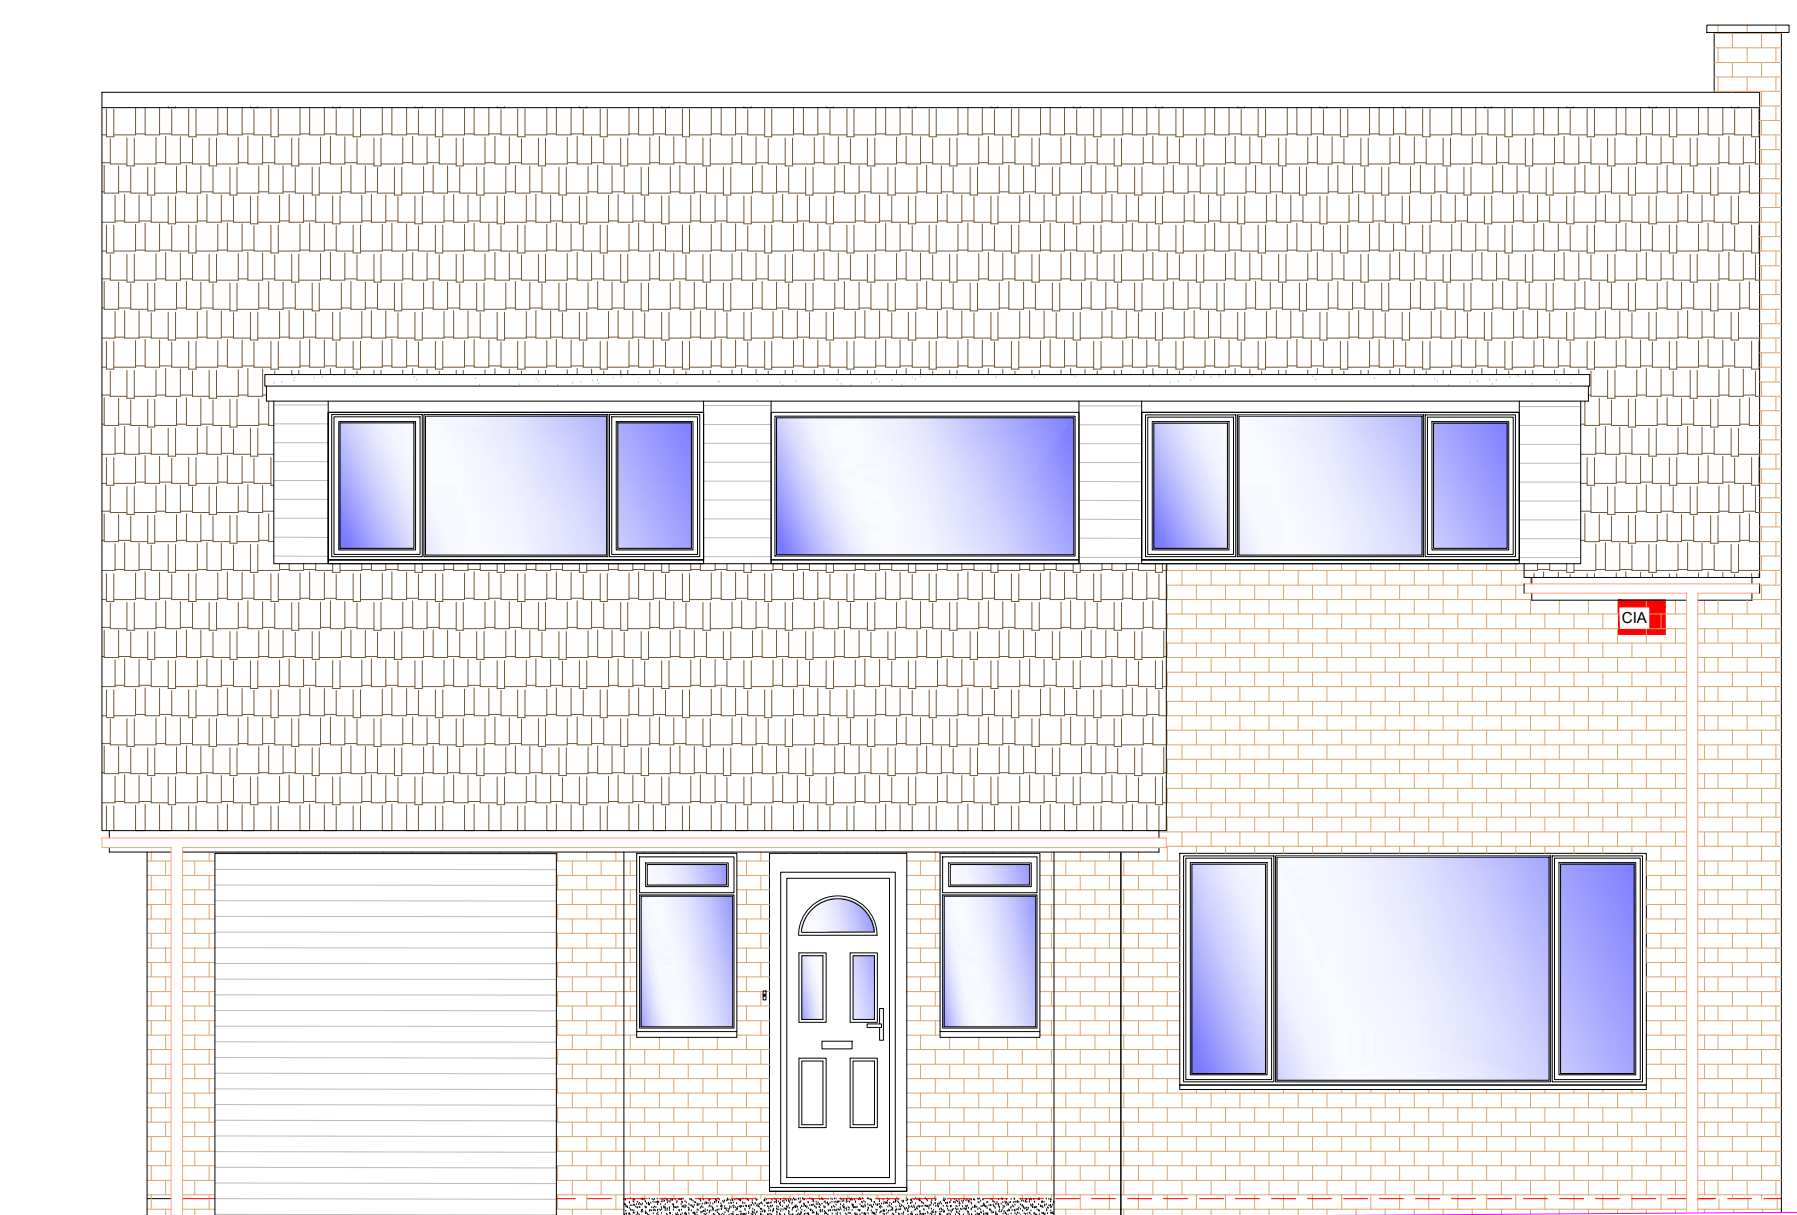


4 EXISTING FRONT ELEVATION
1:50

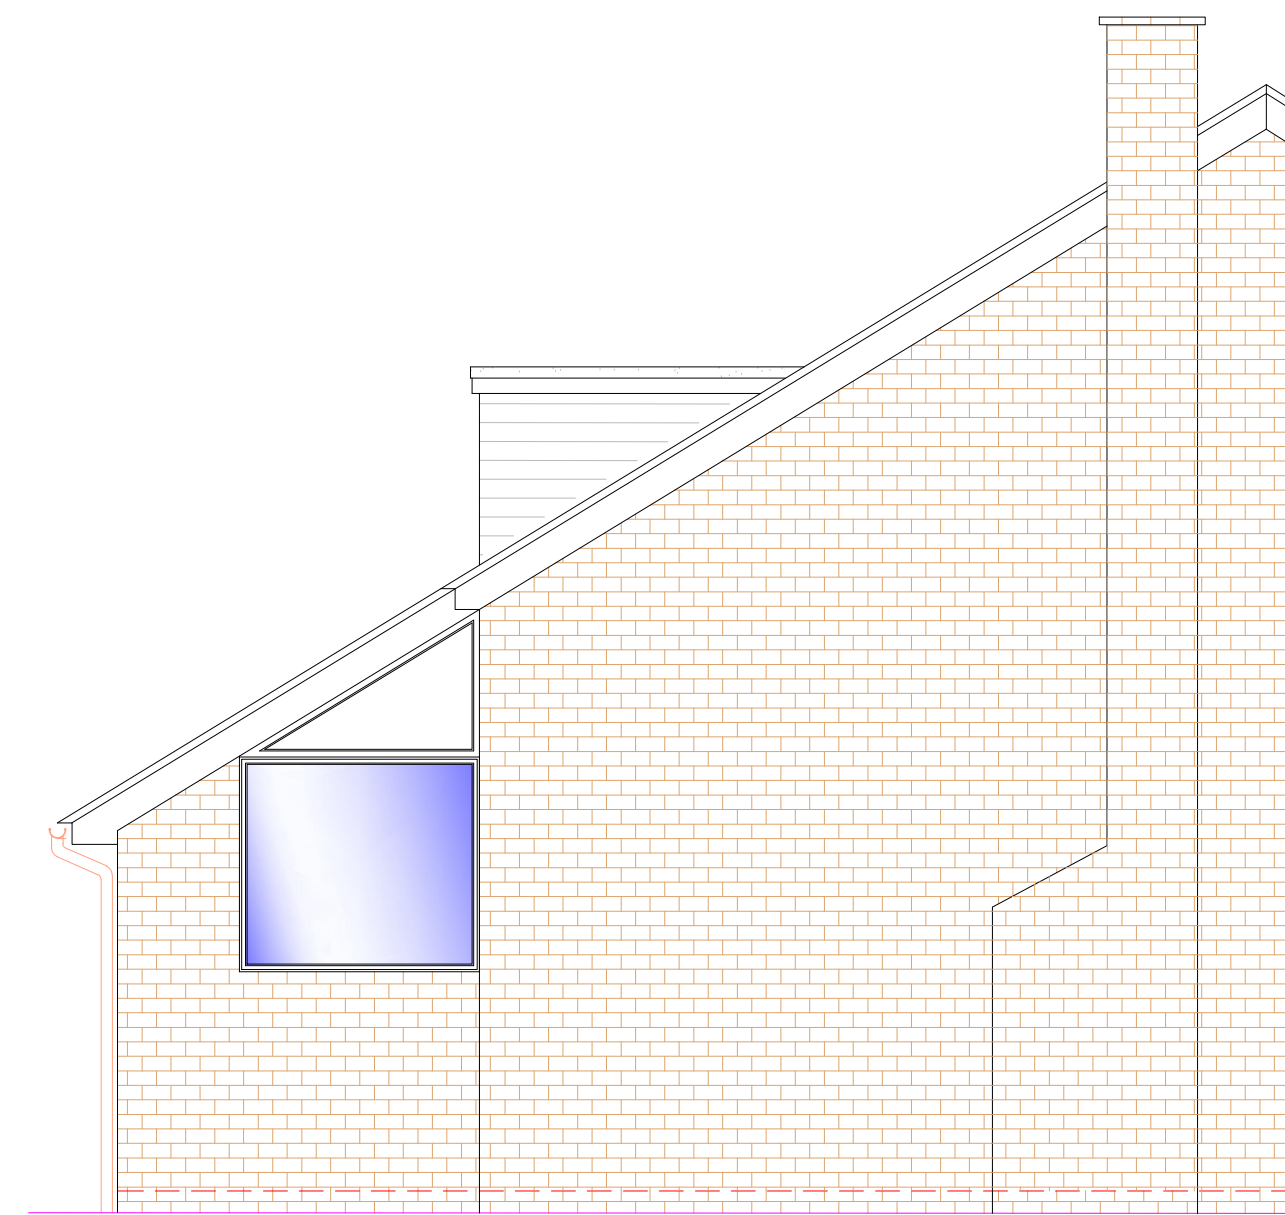

5 EXISTING SIDE ELEVATION
1:50

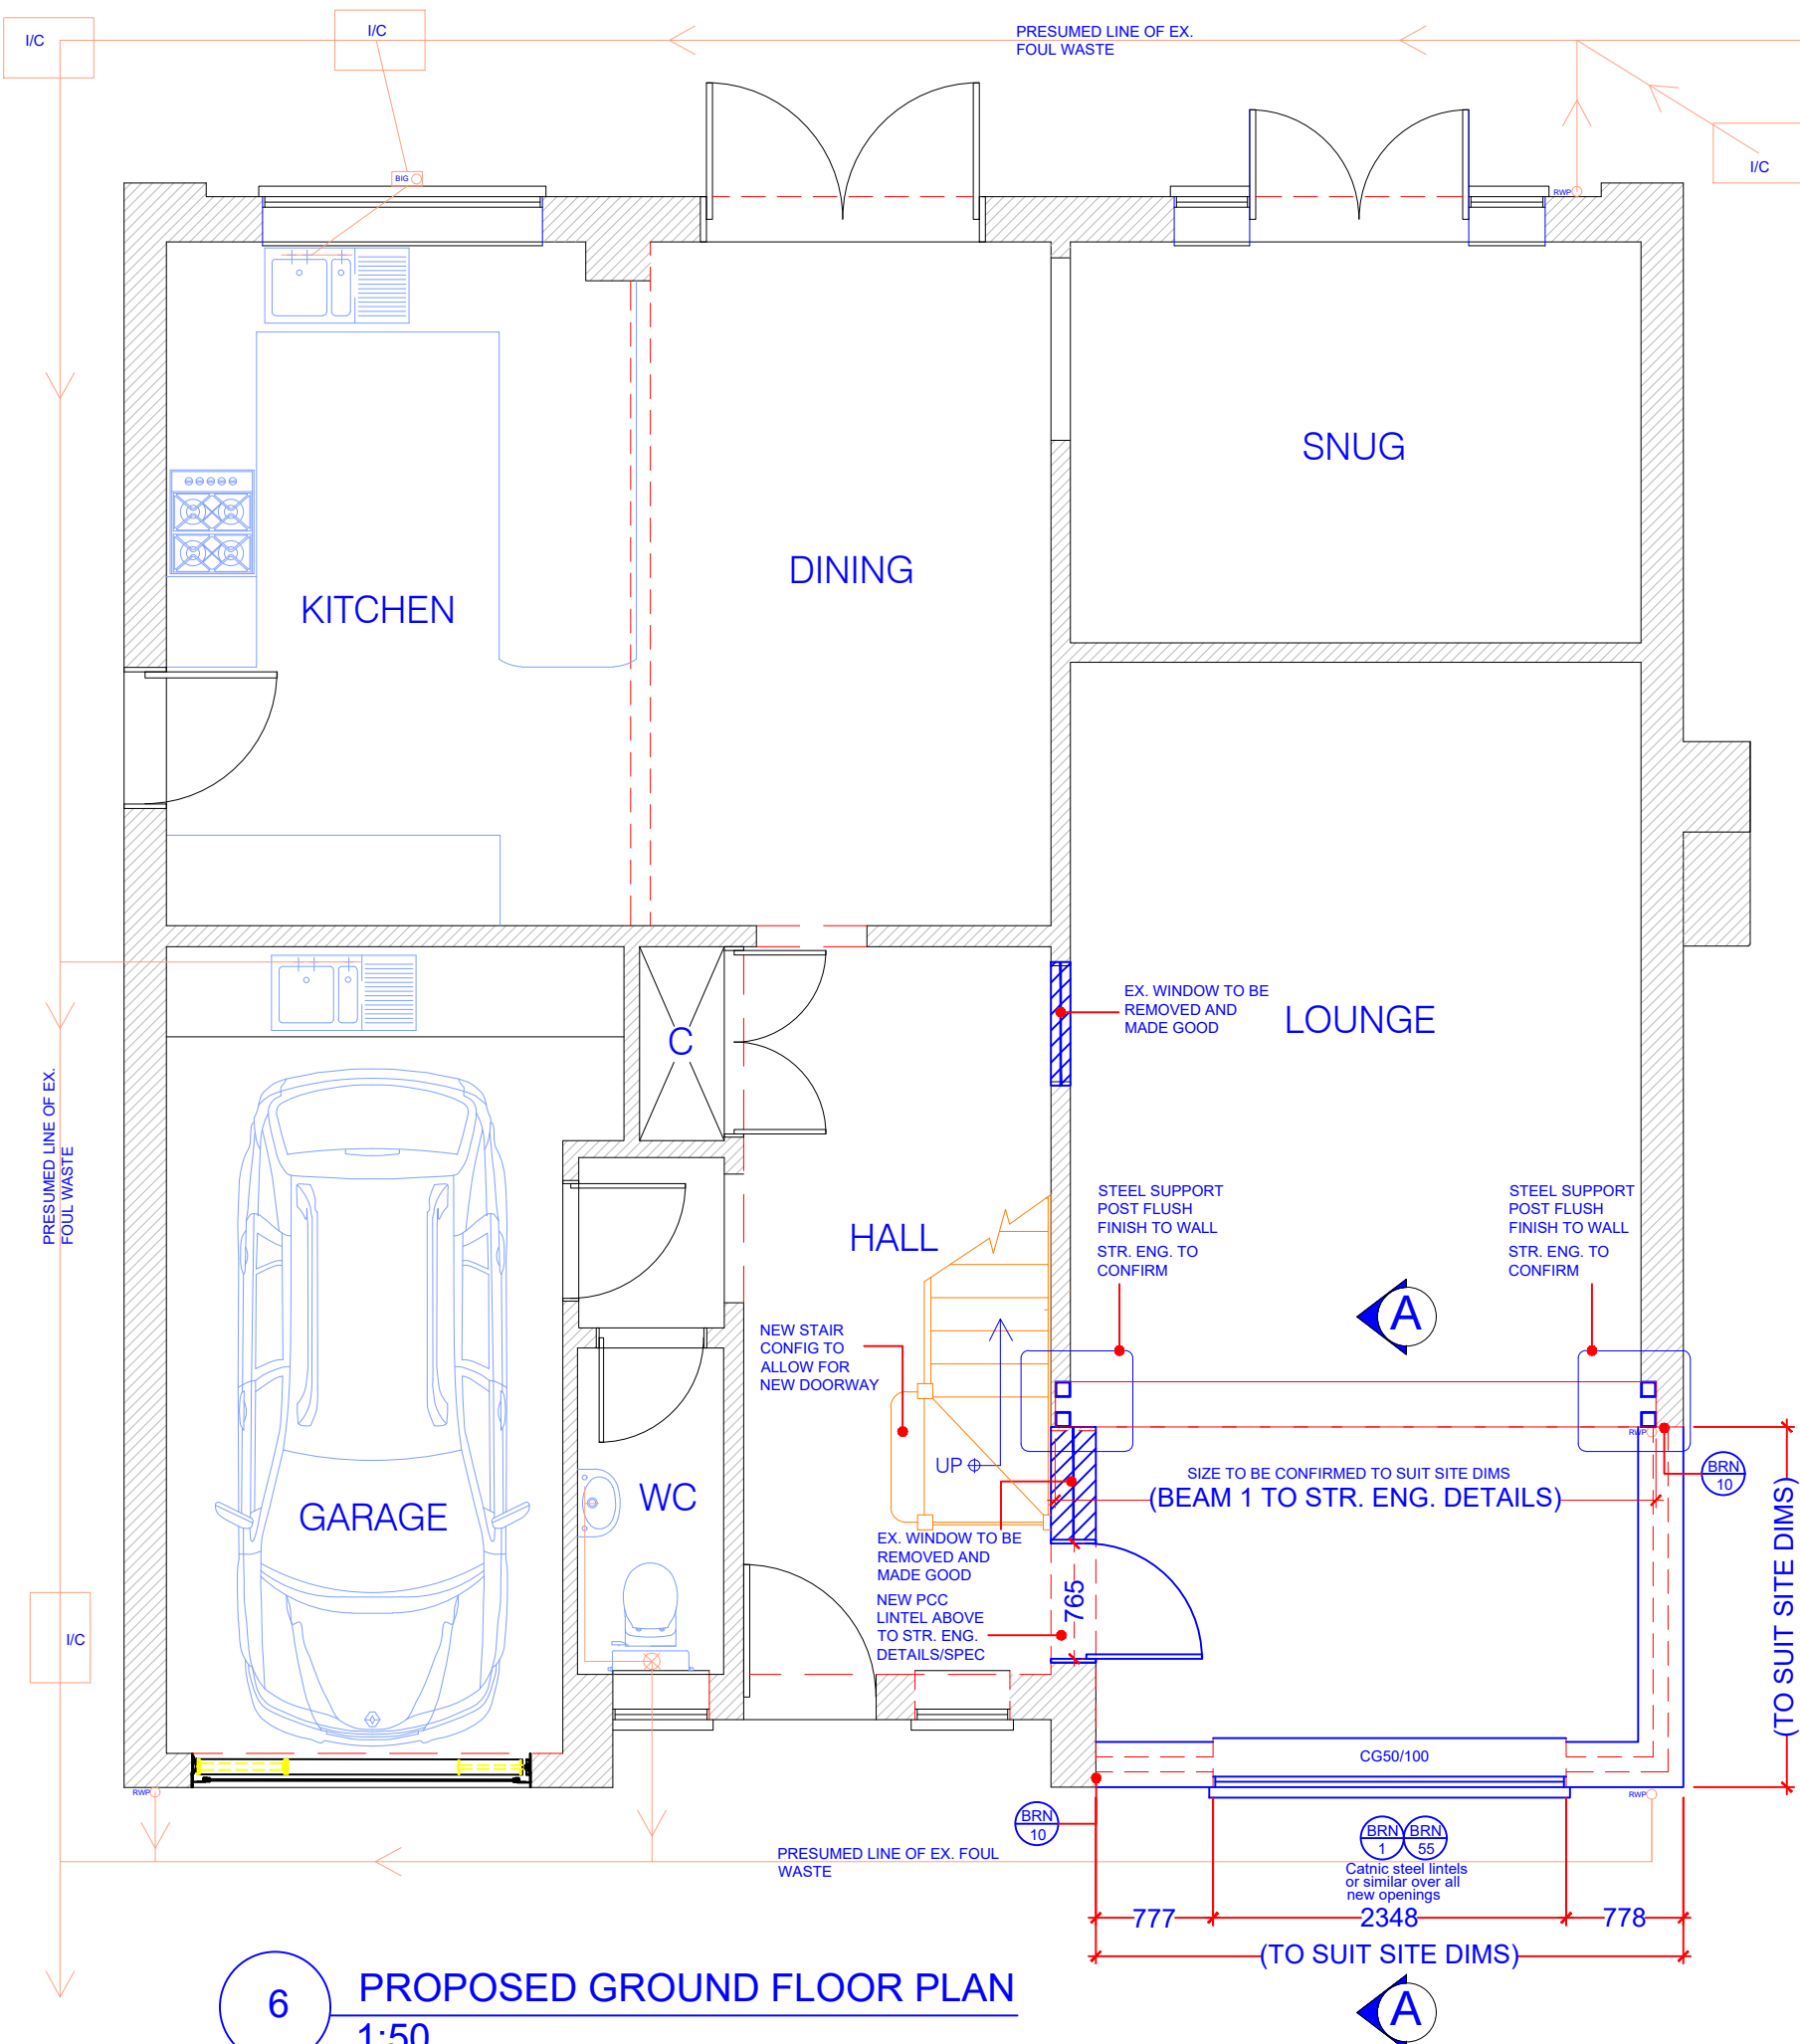


6 PROPOSED GROUND FLOOR PLAN
1:50

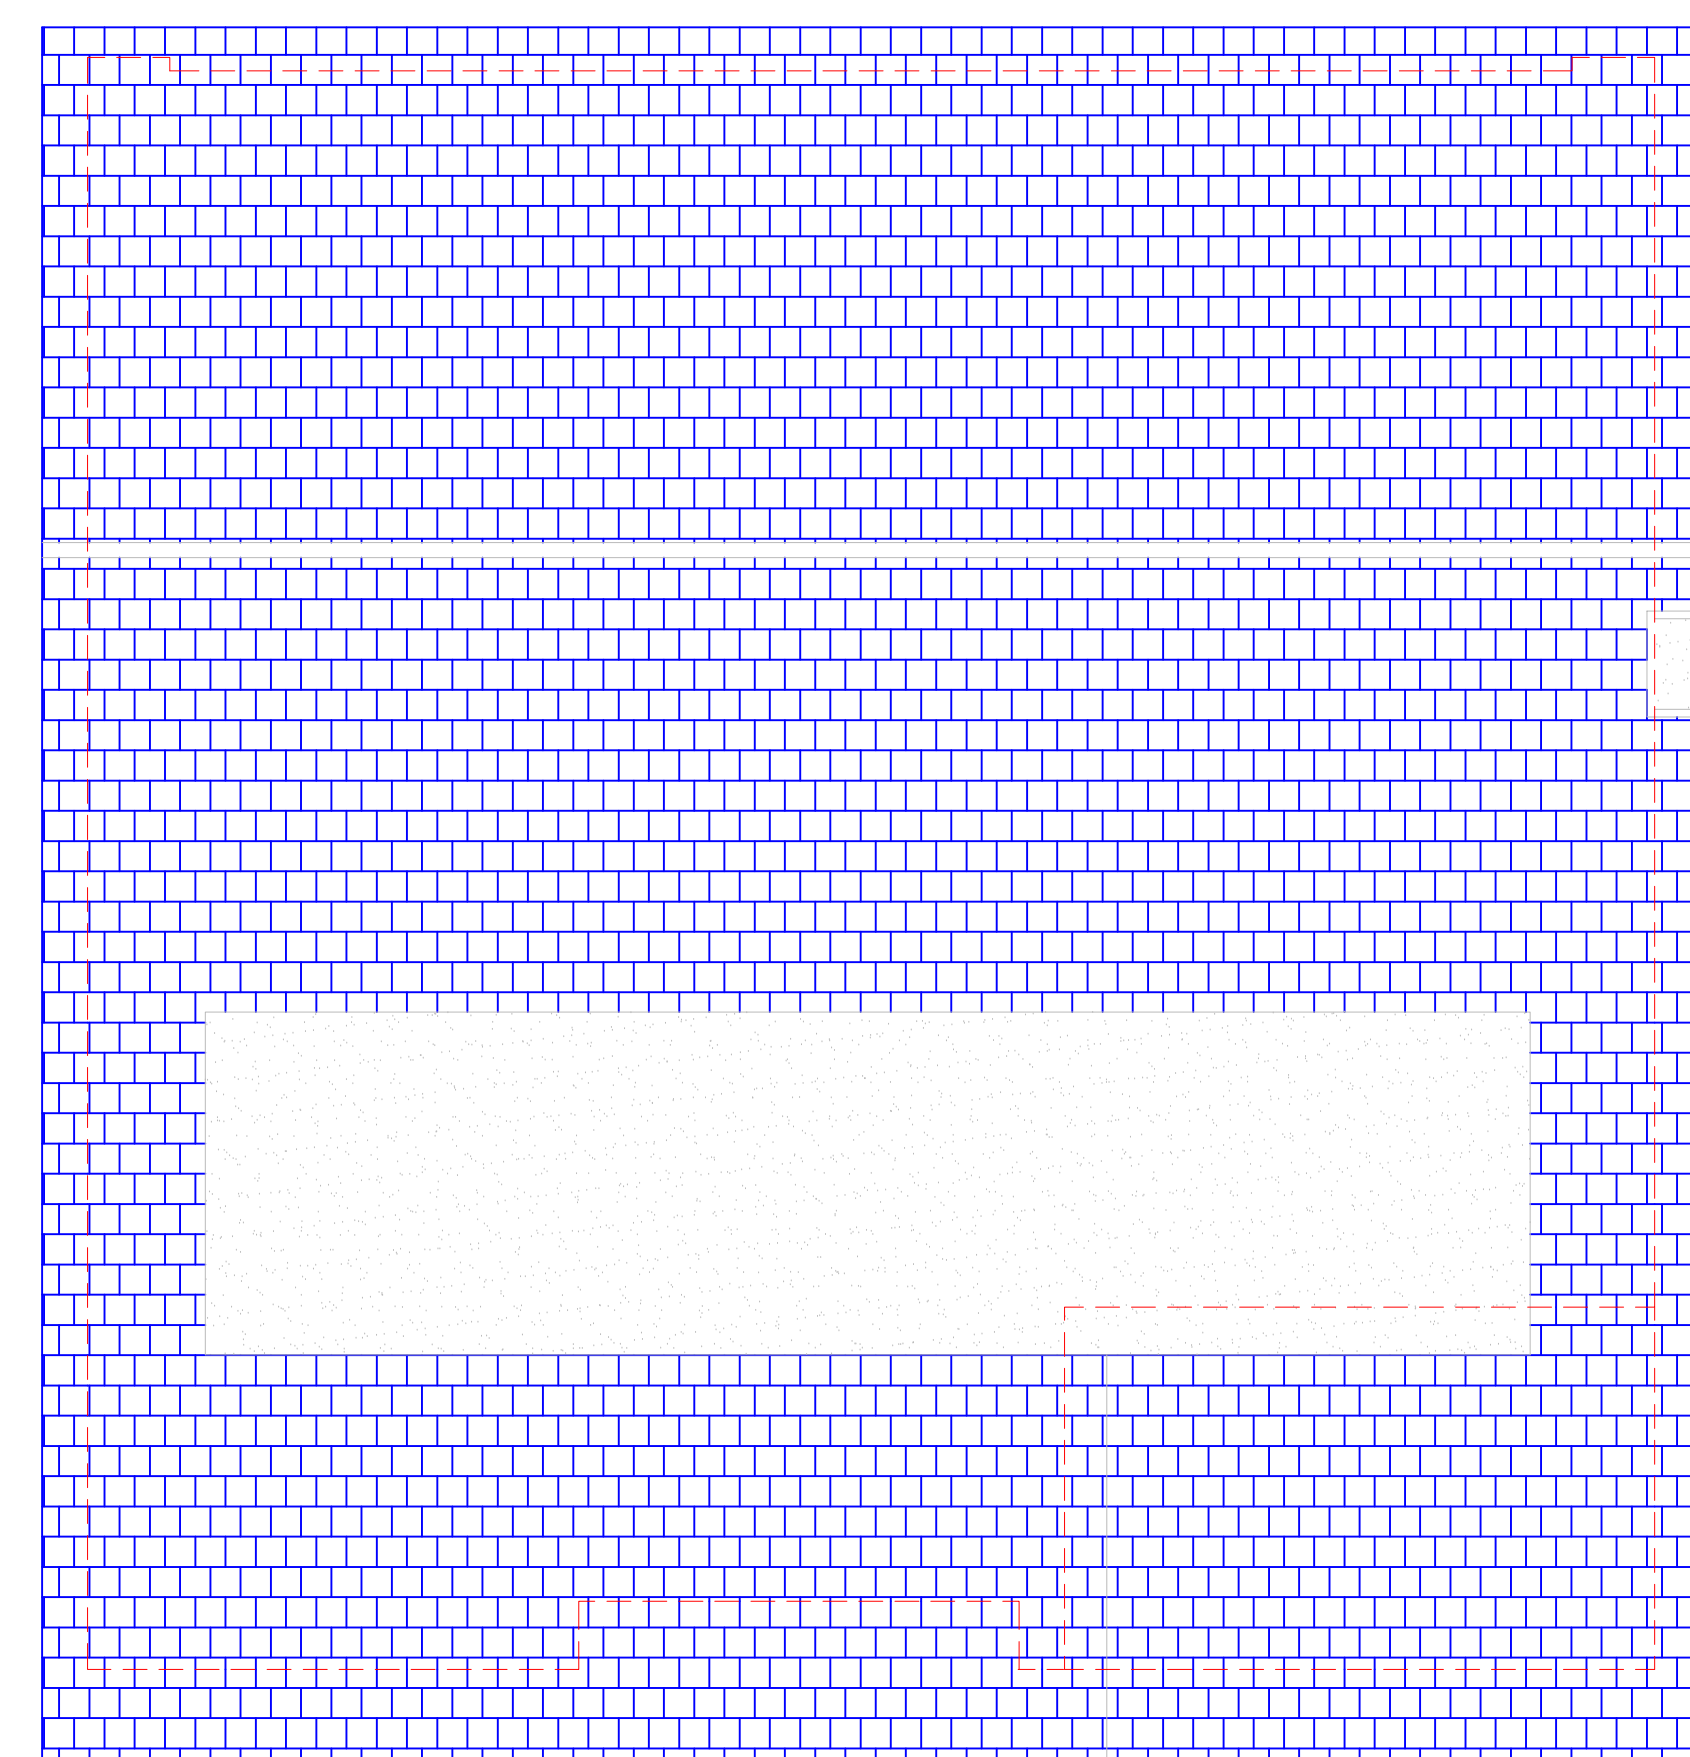


7 PROPOSED ROOF PLAN
1:50


8 PROPOSED SIDE ELEVATION
1:50

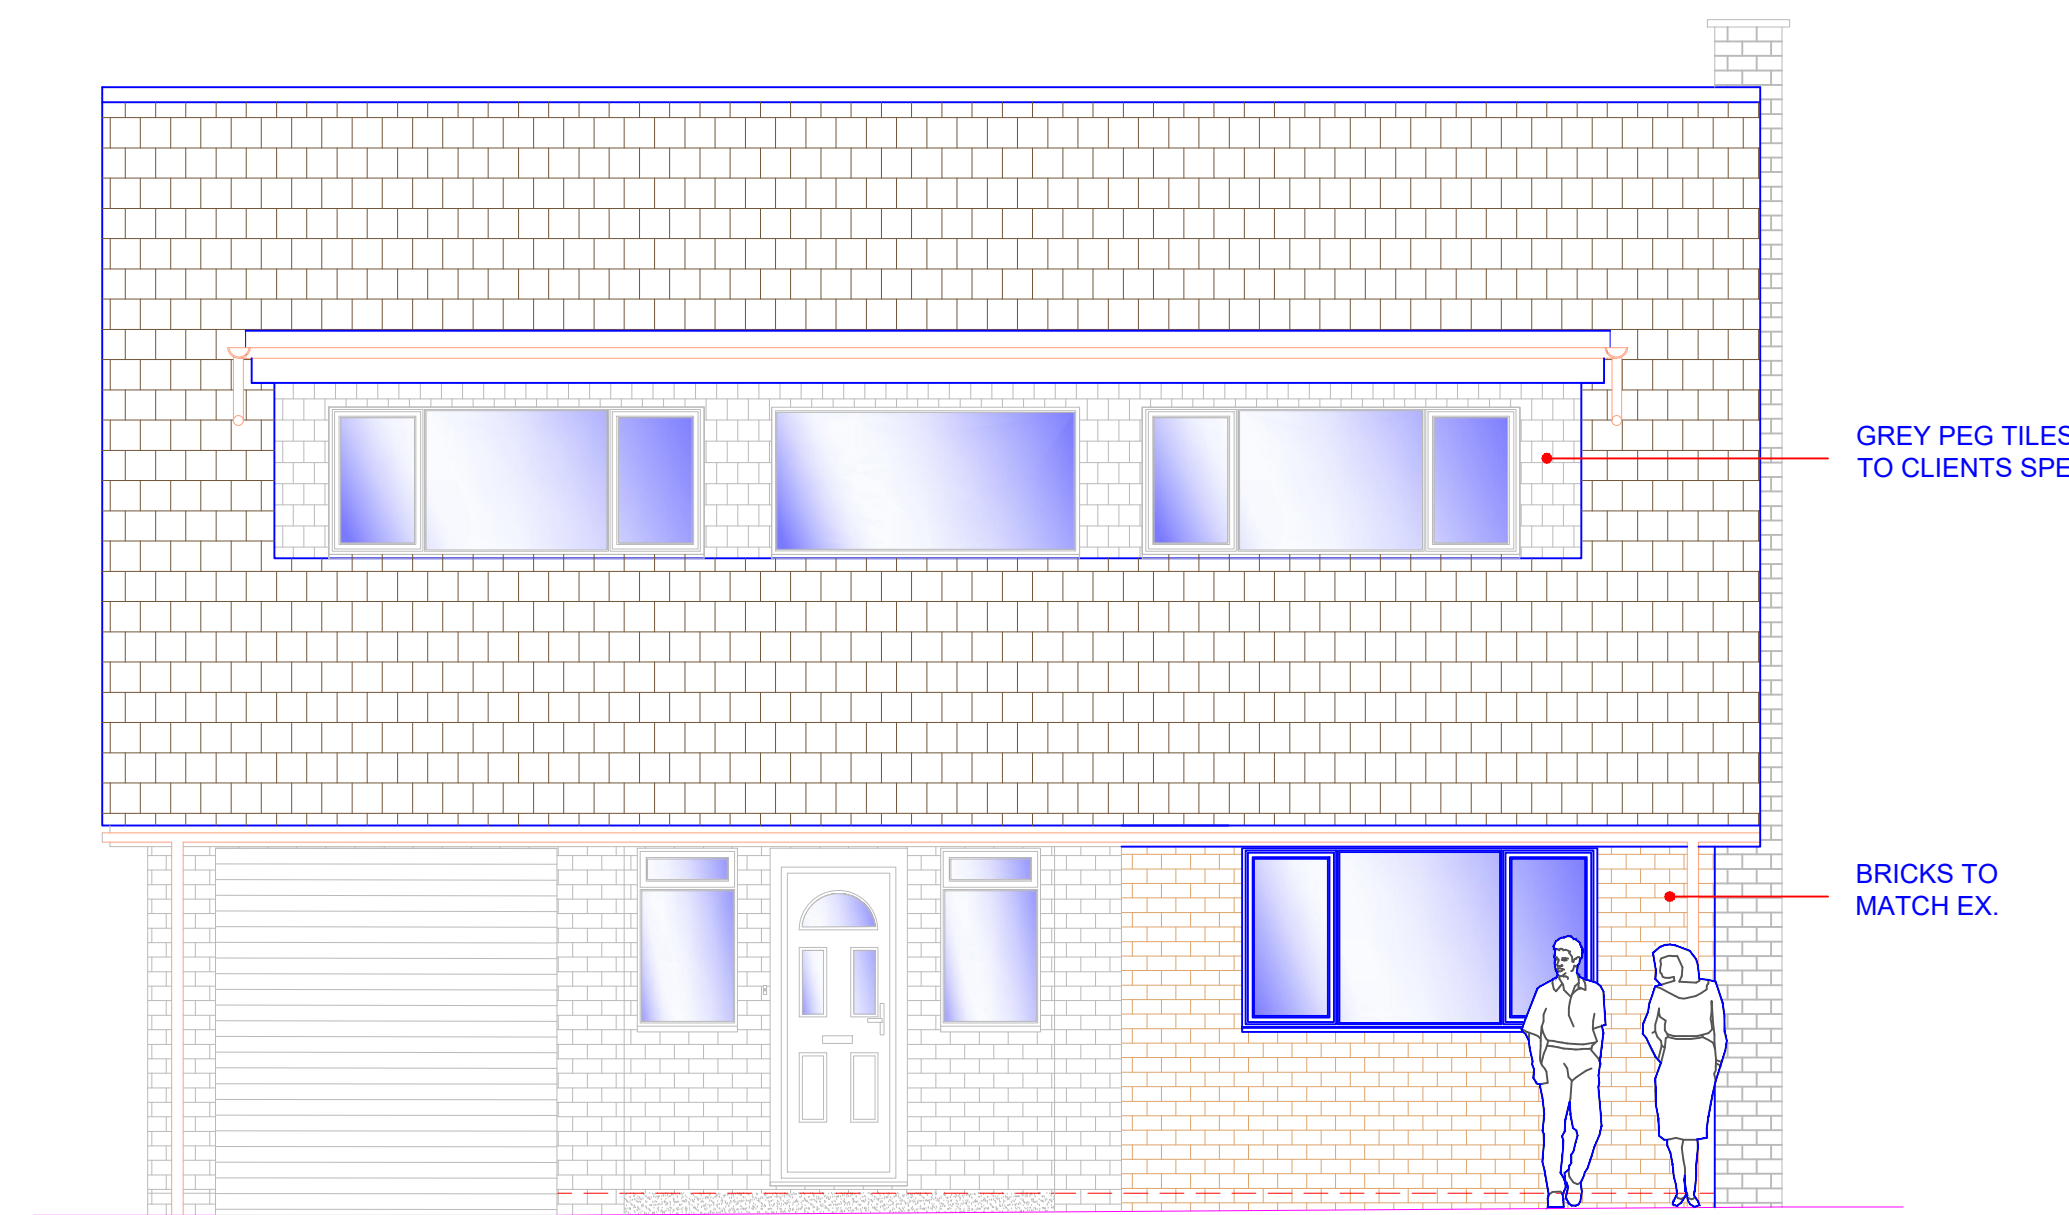


9 PROPOSED FRONT ELEVATION
1:50

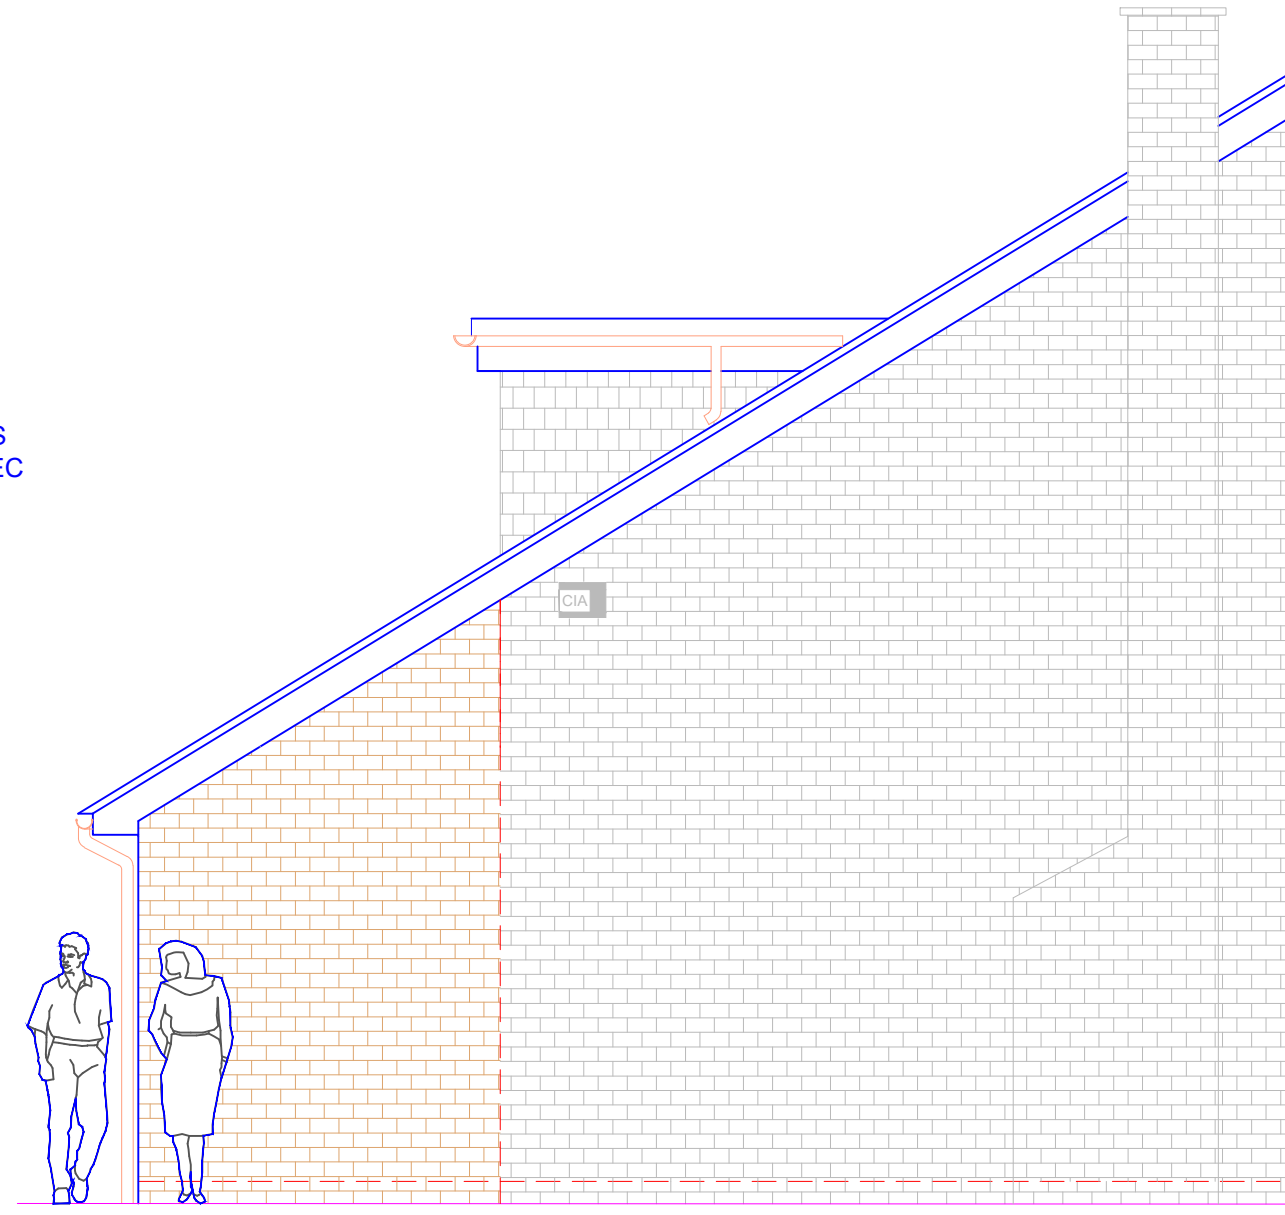


10 PROPOSED SIDE ELEVATION
1:50

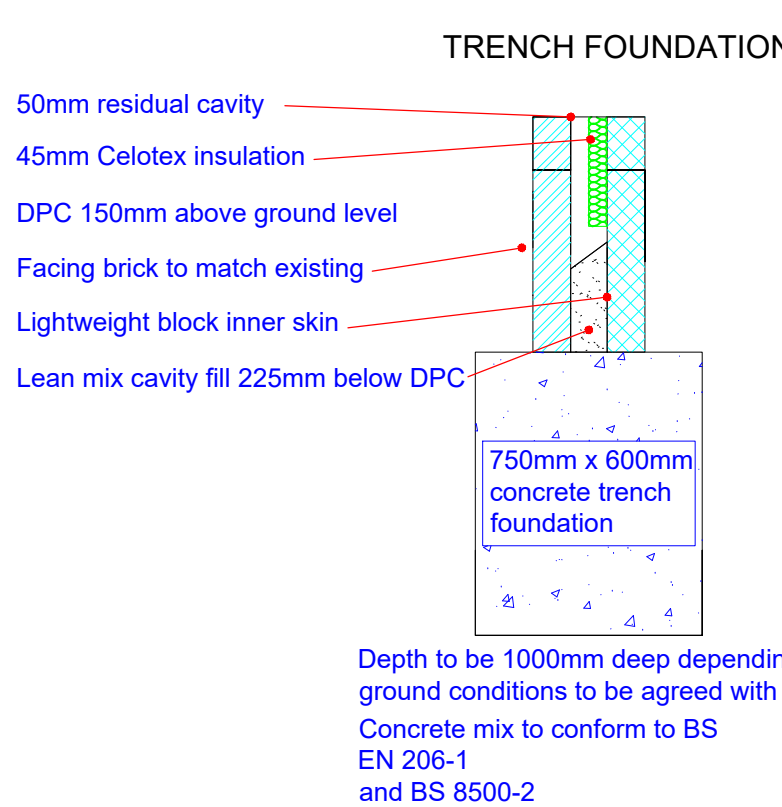

11 PROPOSED FOUNDATION DETAIL
1:20

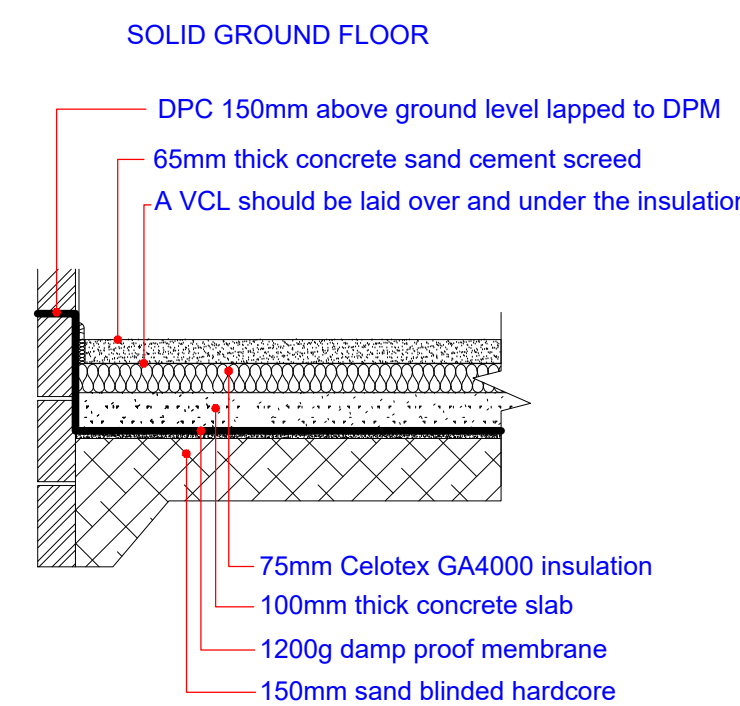

12 PROPOSED FLOOR SECTION
1:20

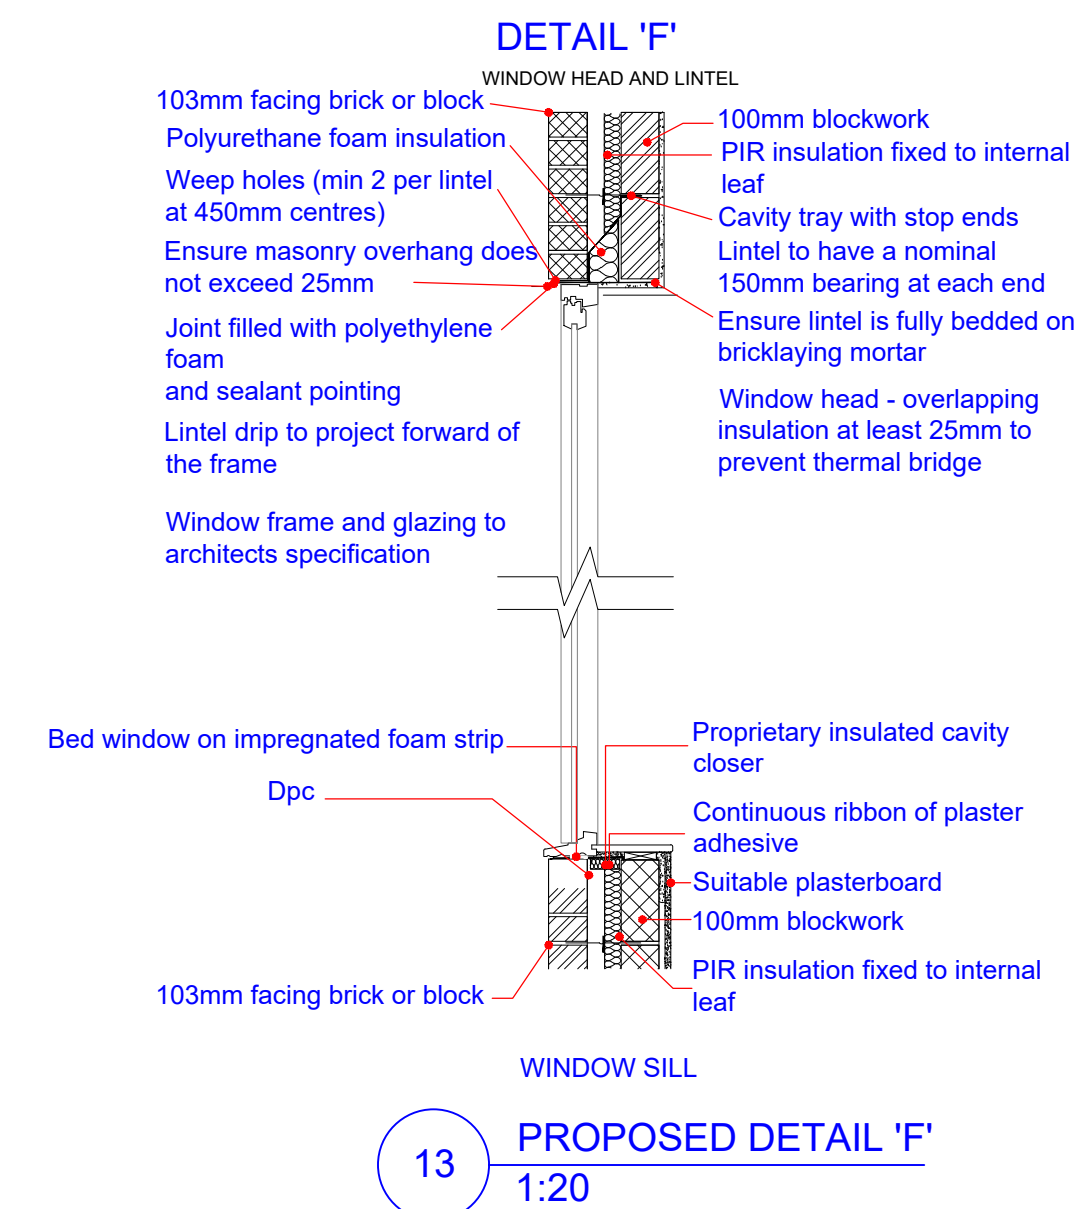


13 PROPOSED DETAIL 'F'
1:20

NOTE:
DRAWING:FLOWER_01A TO BE USED IN
CONJUNCTION WITH ASSOCIATED BUILDING
REGULATIONS NOTES FLOWER/BRN.
DIRECTIONAL NORTH ARROW SHOWN ON BLOCK
& LOCATION PLANS FLOWER/BLP.


DETAILS AND DIMENSIONS OF ALL LEVELS OF PROPOSED PLANS TO BE CHECKED ON SITE BY APPOINTED CONTRACTOR PRIOR TO ANY COMMENCEMENT/ORDERING OF MATERIALS OF WORK, ANY QUERIES, VARIATIONS OR DISCREPENCIES DIRECTED TO CLIENT - DM DESIGNS ACCEPTS NO RESPONSIBILITY IN ANY PART ON DRAWINGS UNLESS OTHERWISE AGREED PRIOR.

BRN DENOTES ATTACHED BUILDING REGULATION NOTES
1 DENOTES ITEM No.


MODIFICATIONS		ISSUE:
AMENDED TEXT TITLE PROPOSED SINGLE STOREY FRONT EXTENSION		B - 06.02.19
CUSTOMER MR & MRS FLOWER 19 LAVANT CLOSE, COWPLAIN, WATERLOOVILLE, HANTS, PO8 8BQ		
DRAWN BY: 		DRAWING NO: FLOWER 01A 1 OF 1 SCALE: VARIOUS: DATE: 10.09.2018 REVISION: B A0

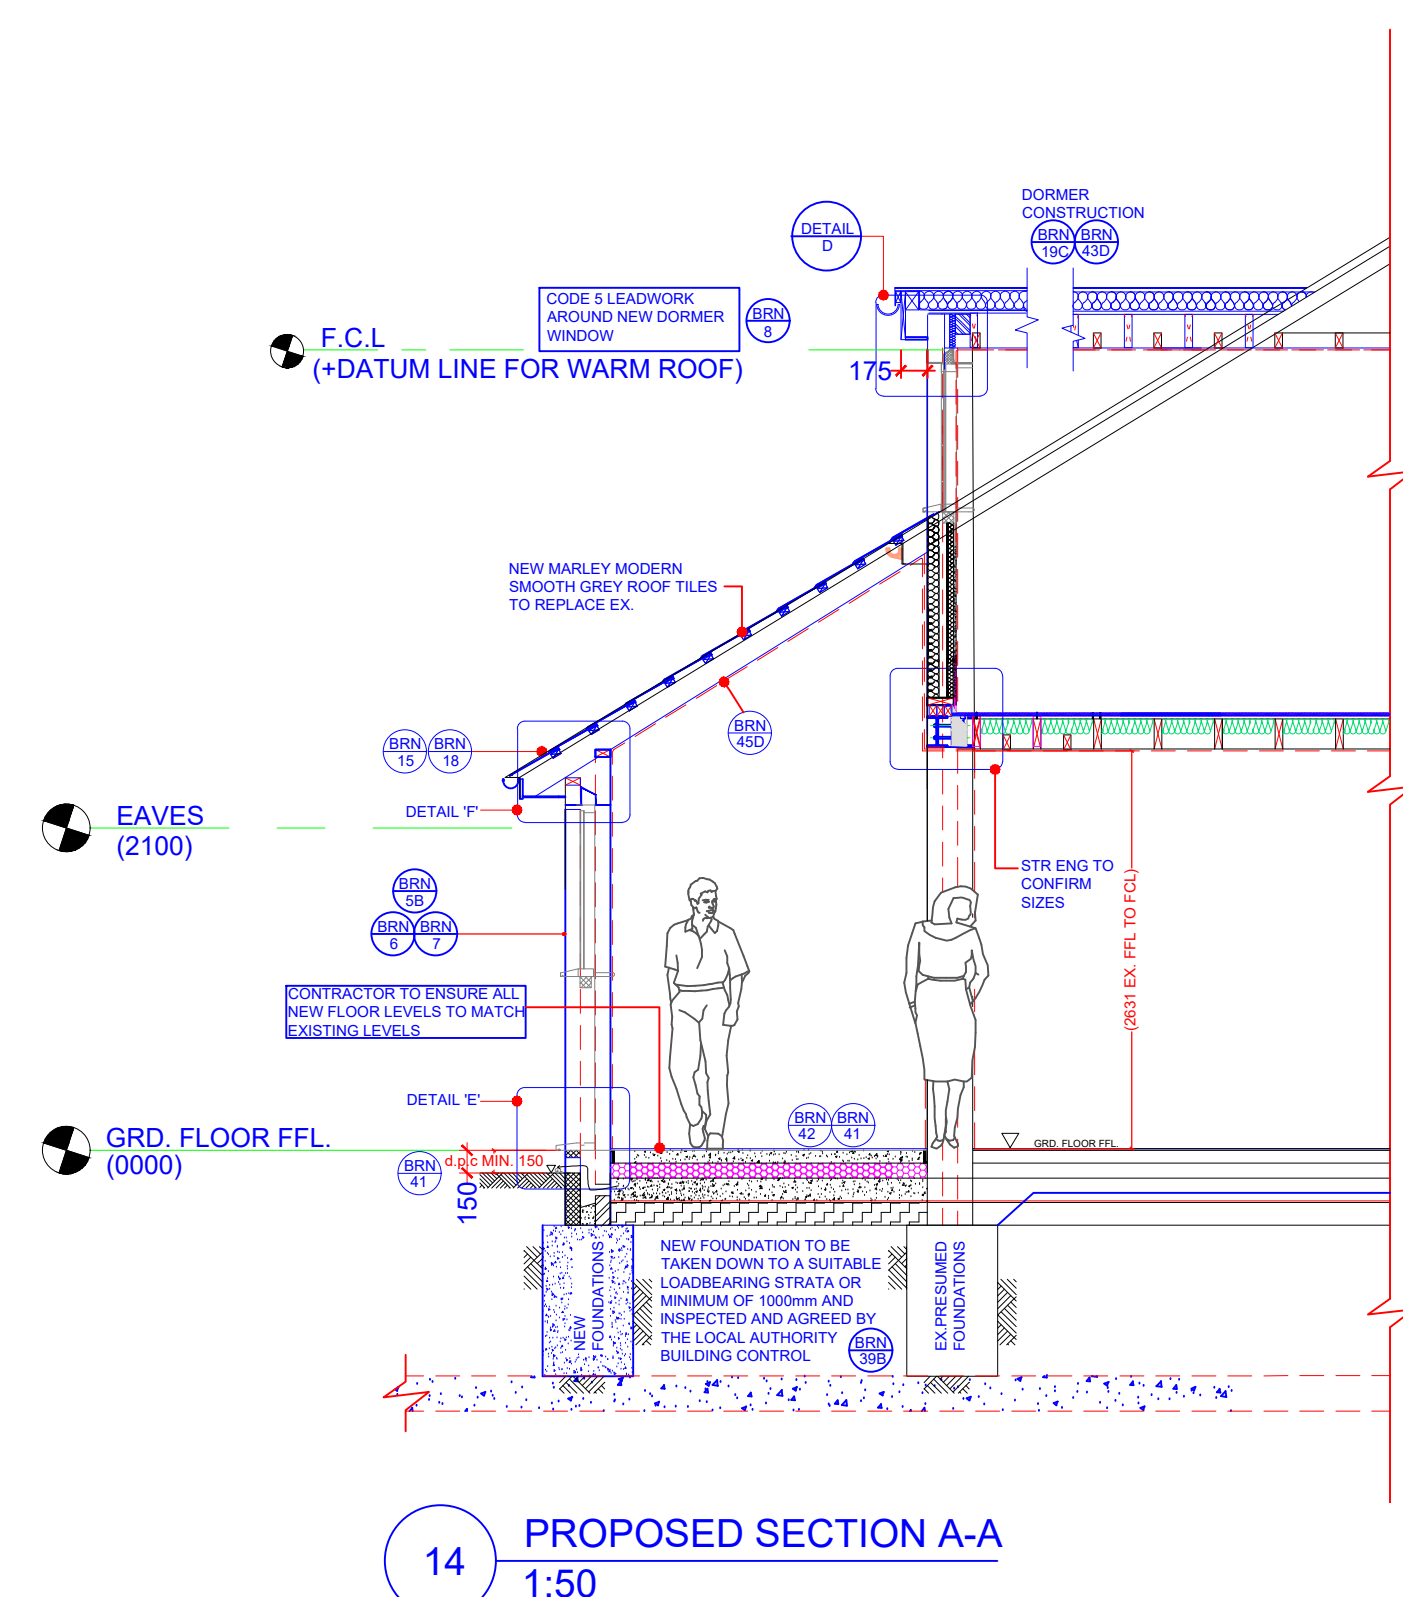


14 PROPOSED SECTION A-A
1:50

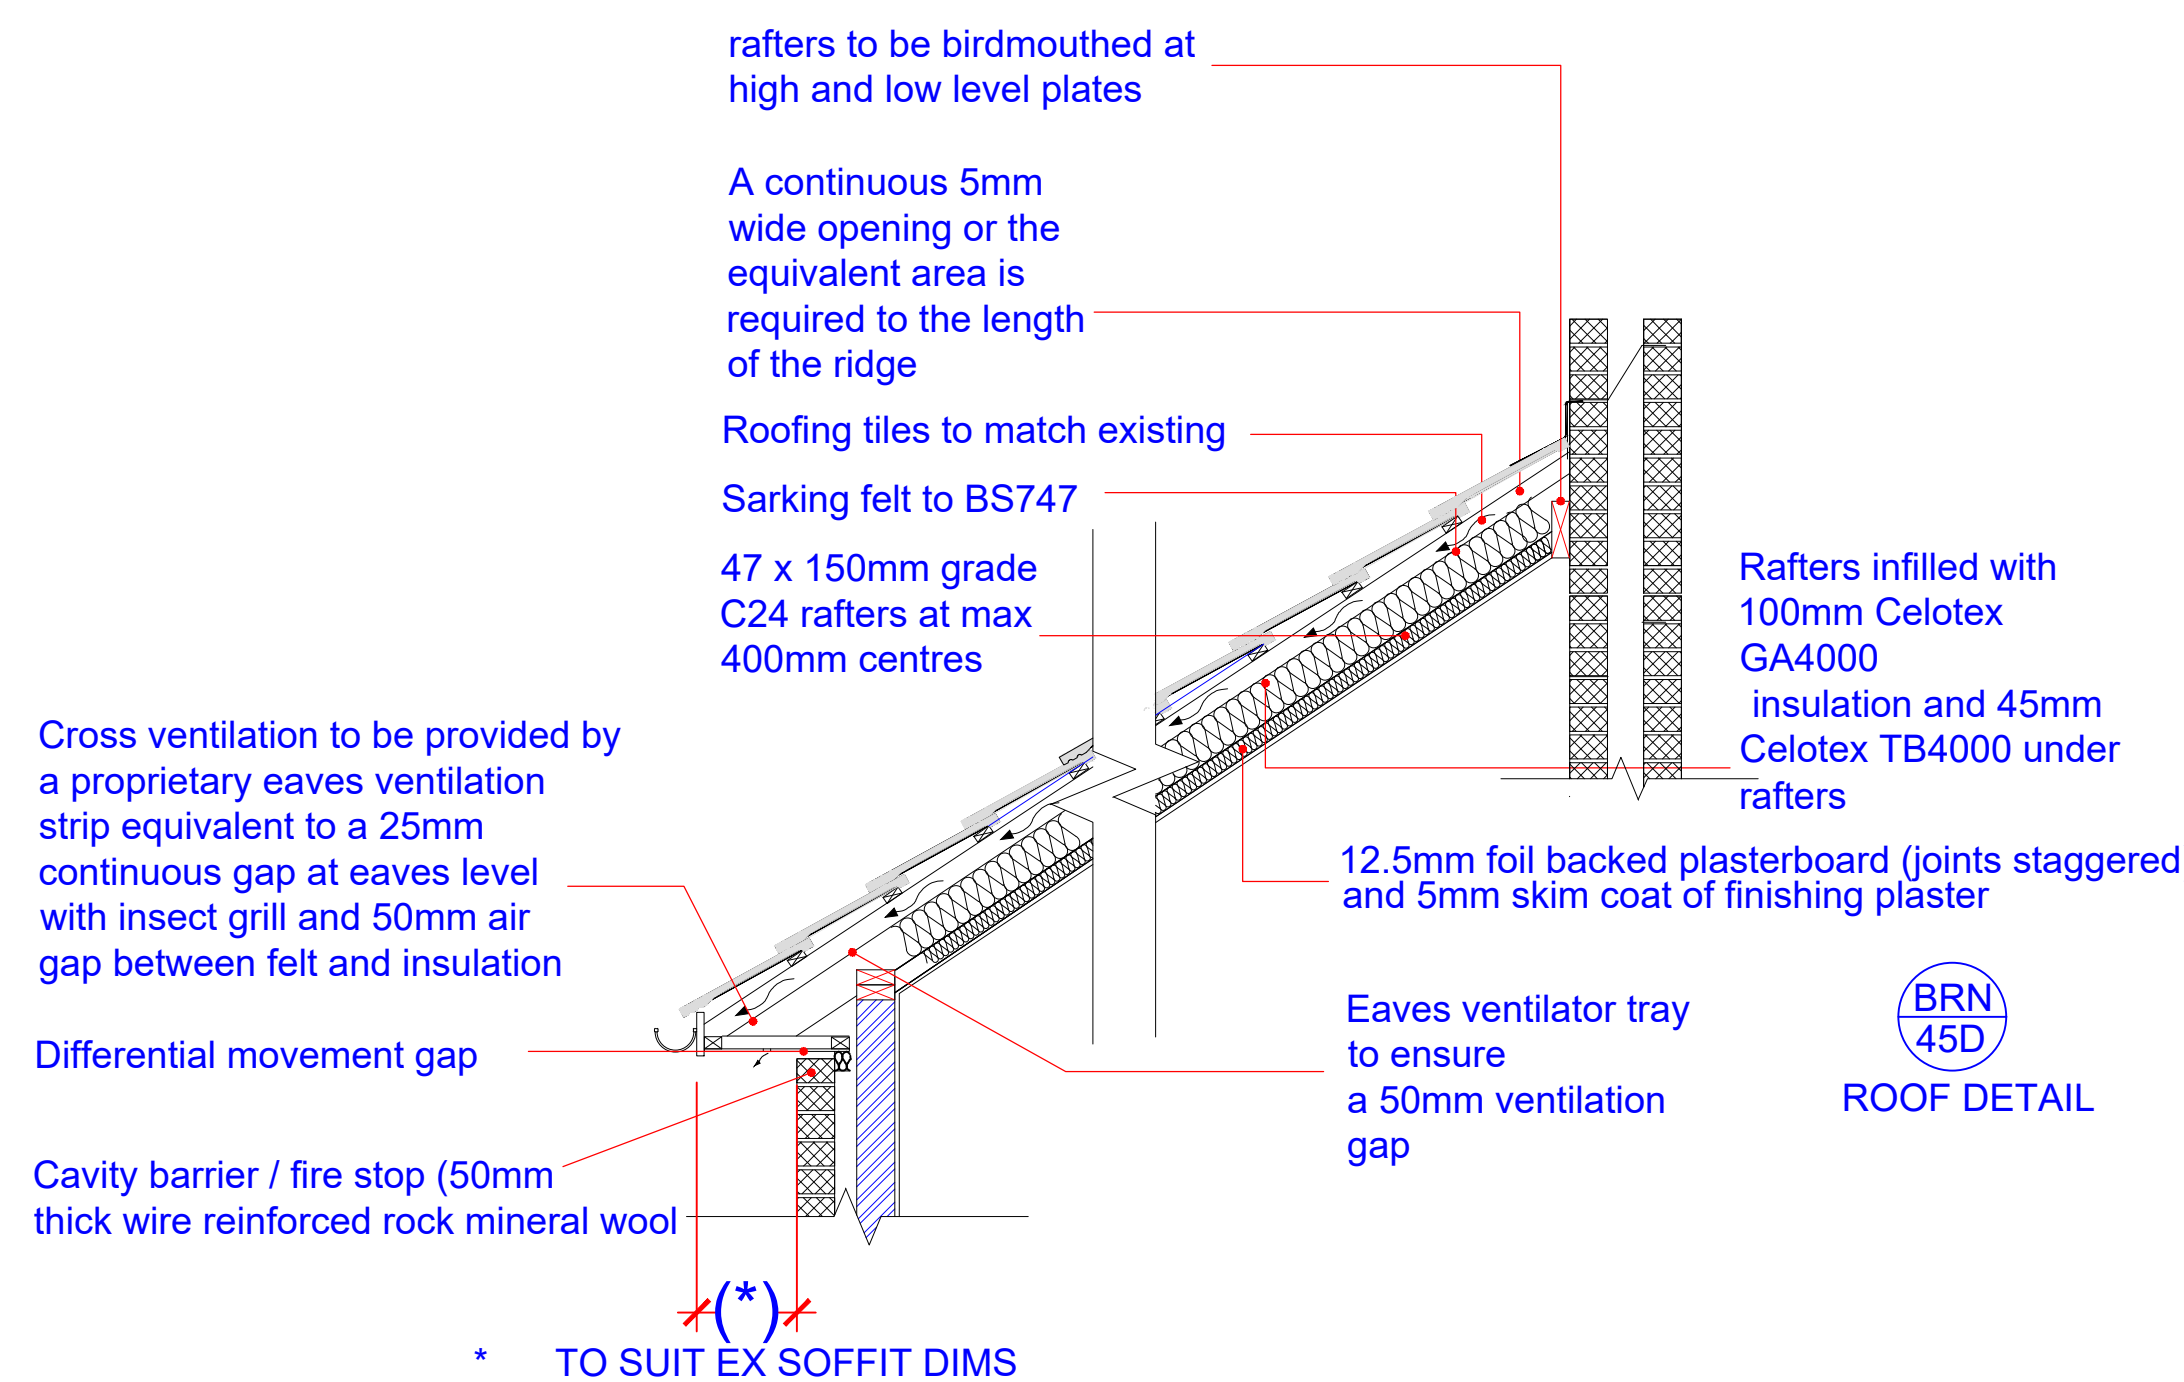

15 PROPOSED ROOF SECTION
1:20

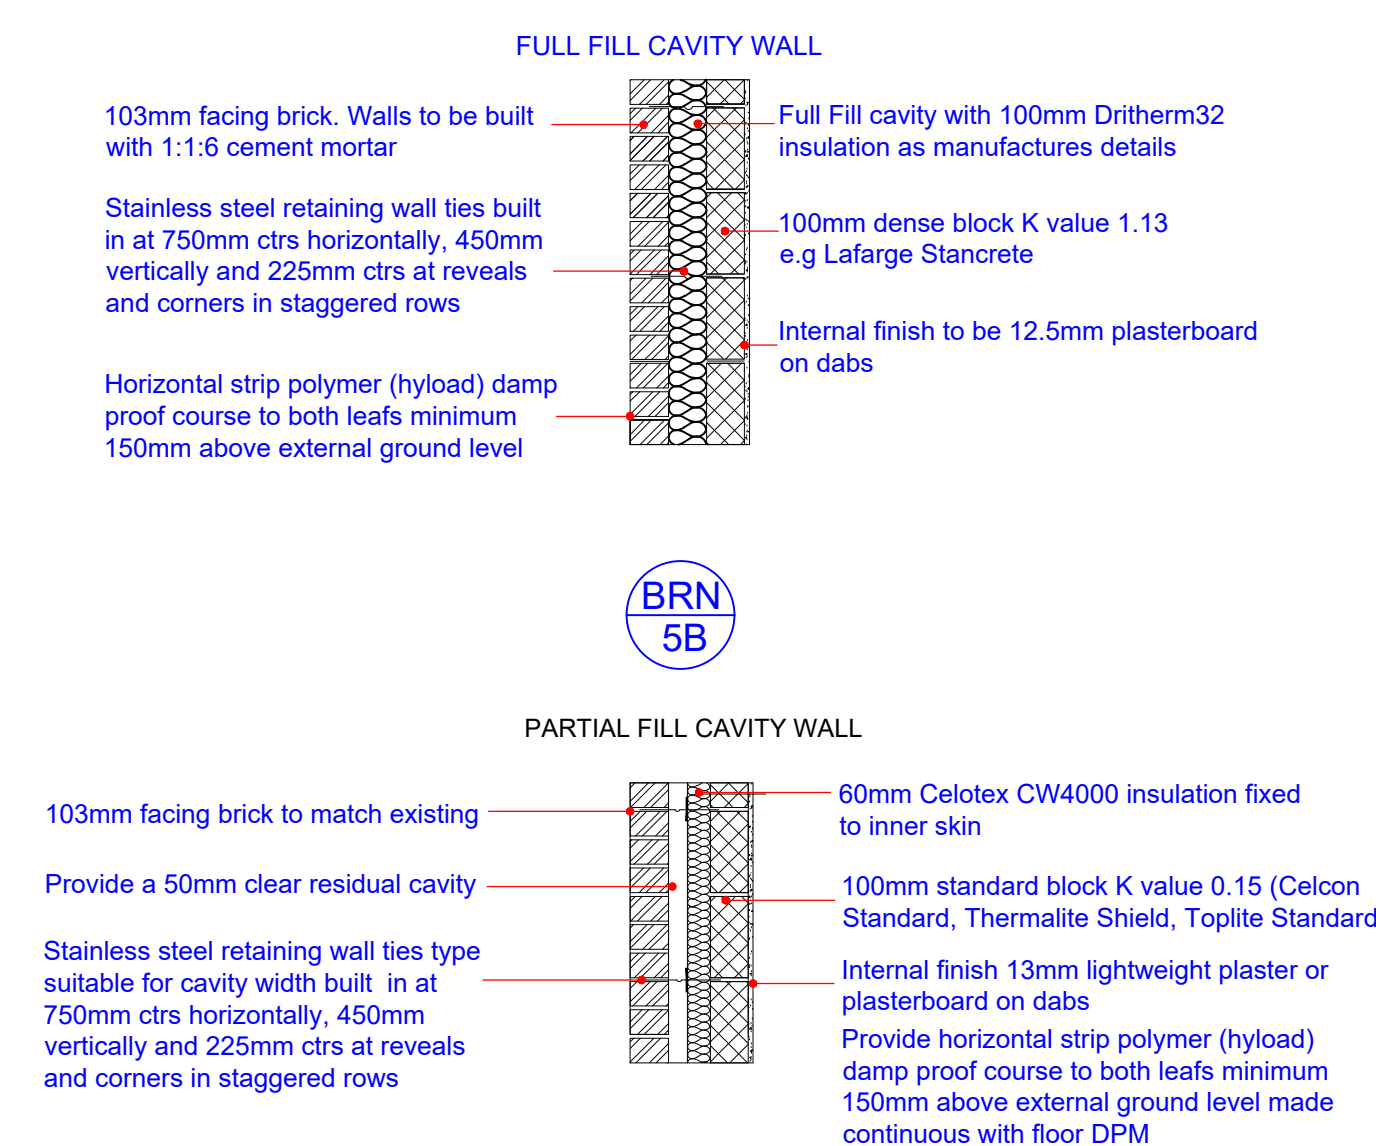

16 PROPOSED WALL SECTION THRU
1:20

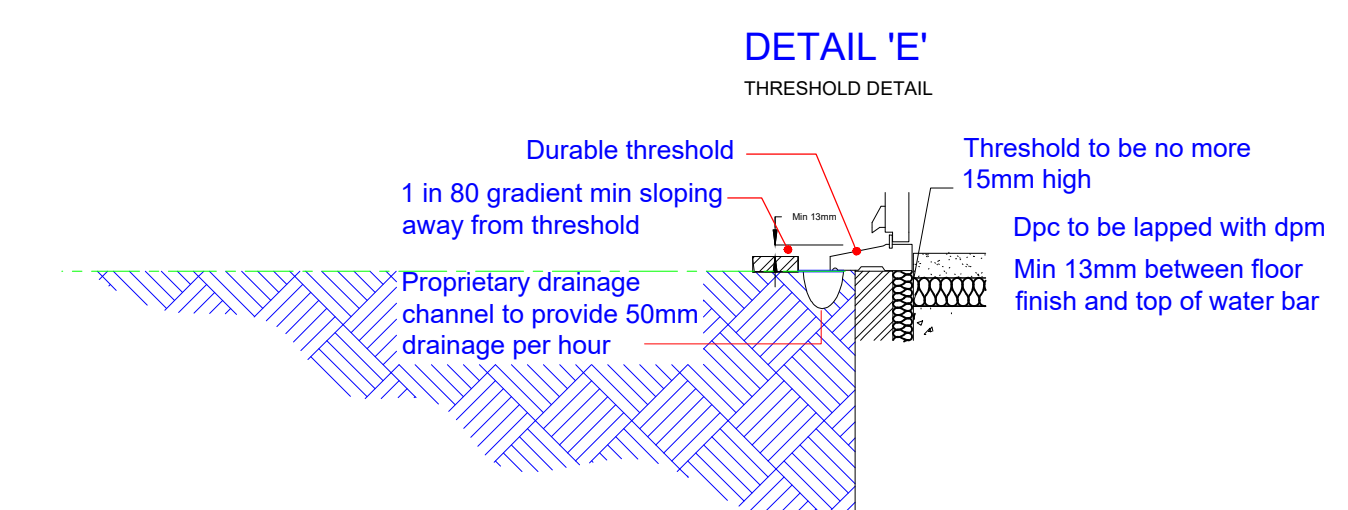

11 PROPOSED DETAIL 'E'
1:20