



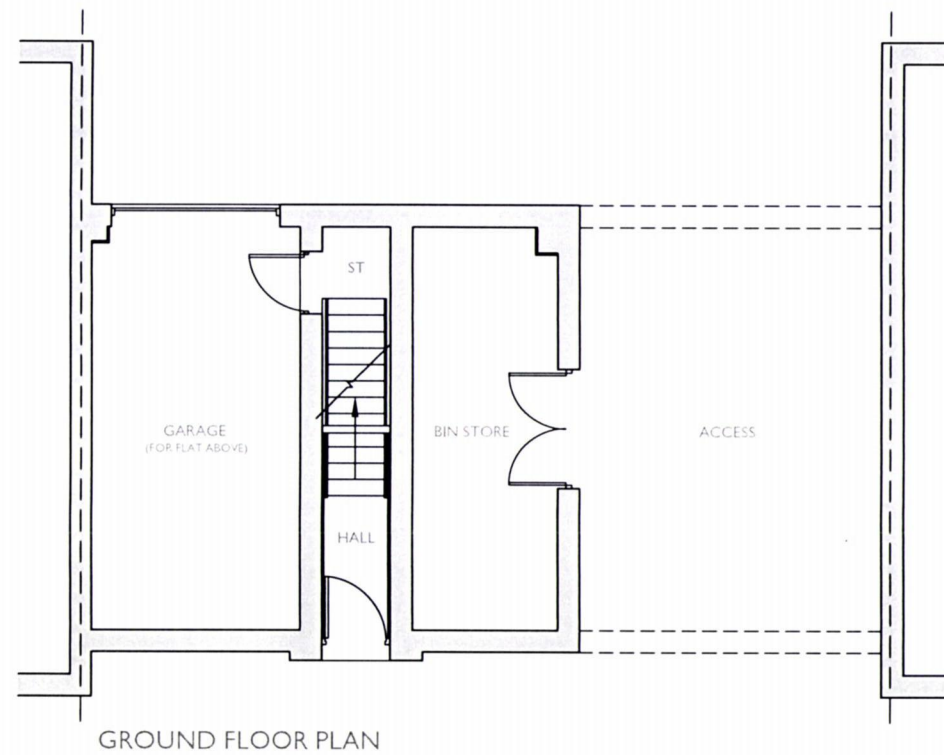

GROUND FLOOR PLAN

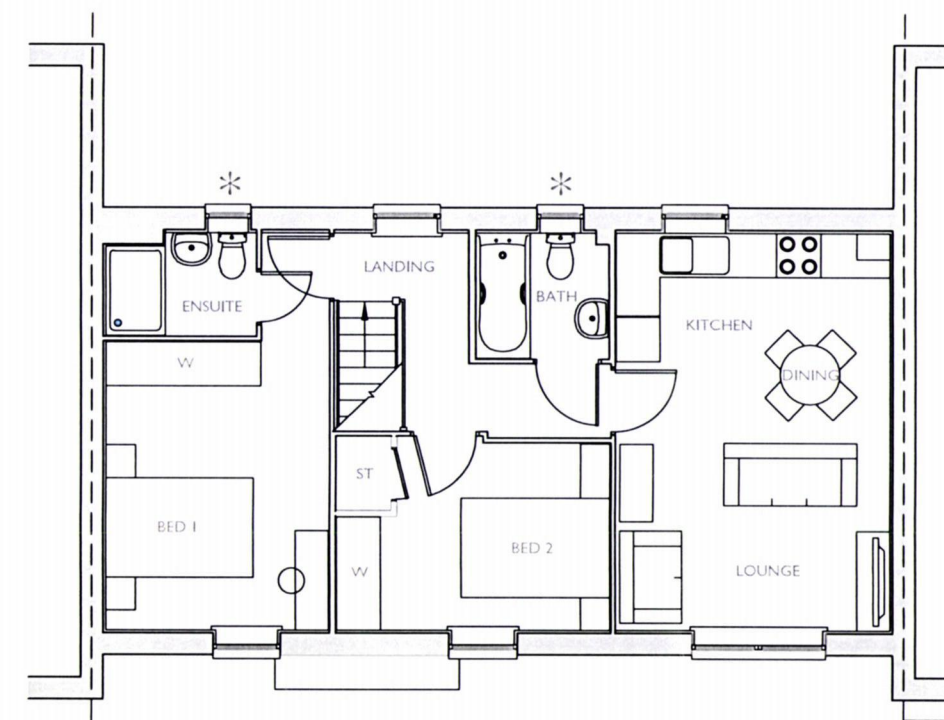

FIRST FLOOR PLAN

* Obscure Glazed Windows



PLOT 72 (AS)


2 BED (4 PERSON)
COACH HOUSE
2.0 STOREY
704 SqFt

Project:
HAVANT ROAD,
EMSWORTH

Title:
ALVERTON
FLOOR PLANS

Drawn by: RKDB Checked by: MAH

Scale @ A3

 

Scale 1:100

Date: OCTOBER 2017

Rev Date Drawn Checked

Drg No: CB_15_105_AV_P03

Rev:

Client:

