


NOTES:

Dimensions to be checked on site before commencing work. Any discrepancies shall be reported to the architect immediately.



Do not scale from these drawings except for planning purposes. Use figured dimensions only.

Where applicable this drawing is to be read in conjunction with other consultants' drawings.


Proposed
single storey
extension

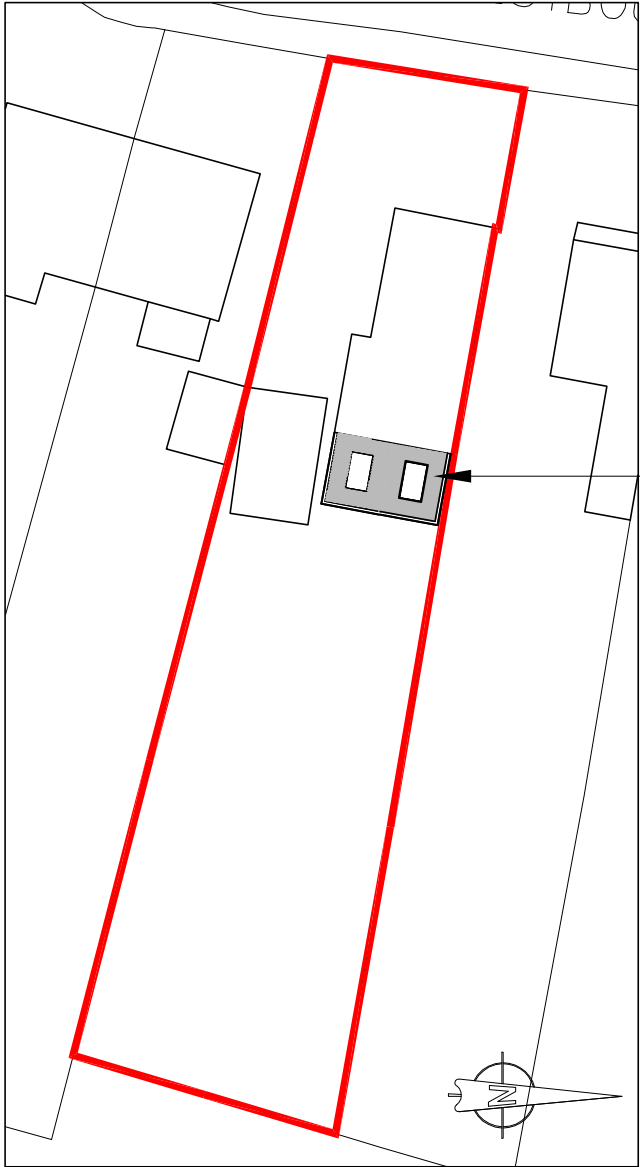

Proposed site plan

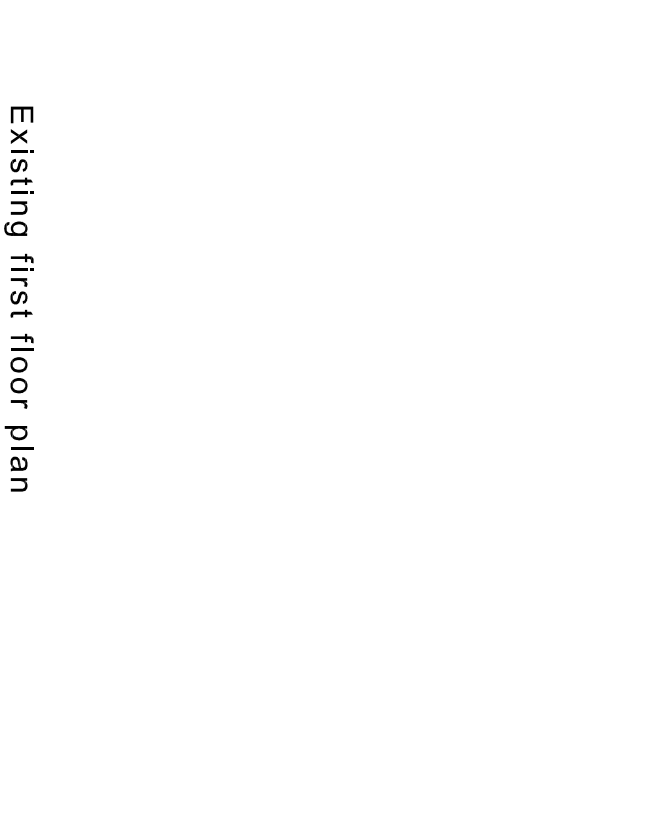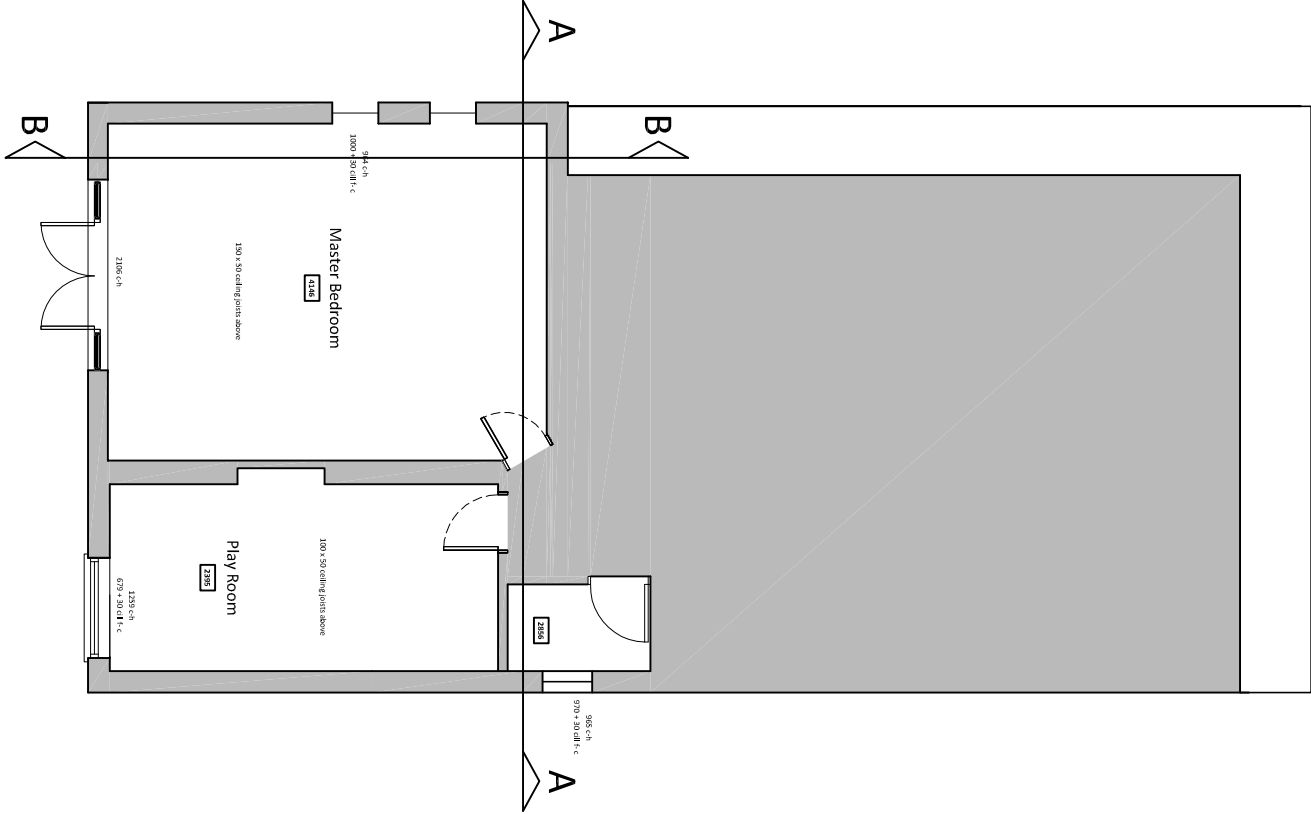


Ordnance Survey, (c) Crown Copyright 2019.
All rights reserved. Licence number 100022432

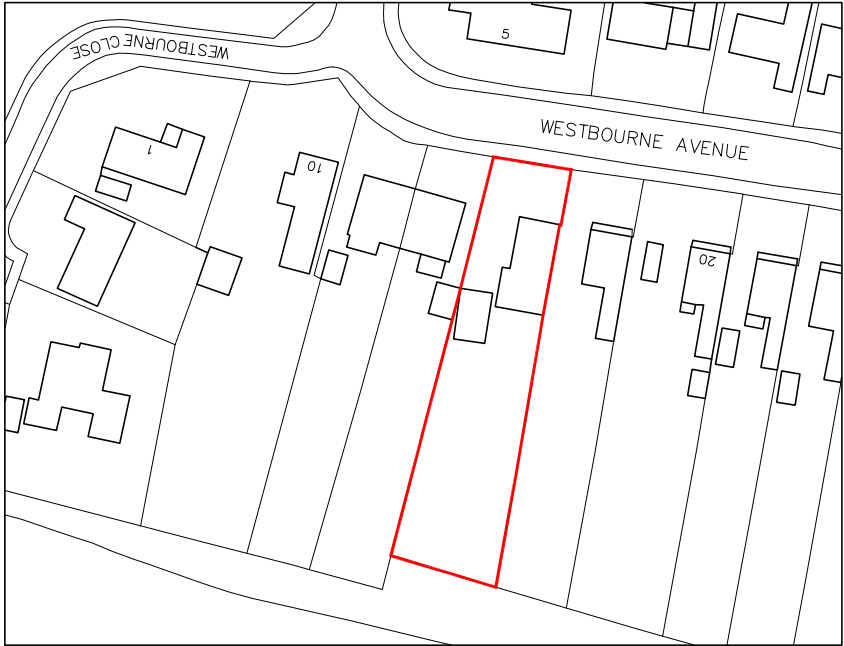

Location plan

scale 1:1250

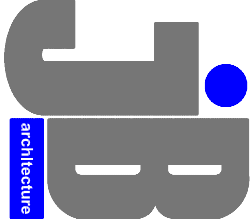

JIMMY BESSANT ARCHITECTURE

E: admin@jb-architecturedesign.com
W: www.jb-architecturedesign.com
T: 01243 933732

For
MR & MRS DUDLEY

Project
PROPOSED REAR EXTENSION
& INTERNAL ALTERATIONS
AT 16 WESTBOURNE AVENUE
EMSWORTH, PO10 7QU

Title
EXISTING FLOOR PLANS,
SITE & LOCATION PLAN

Date	Drawn	Scale	Checked
March 2019	JB	AS SHOWN @ A3	-
Job Number	Drawing Number	Revision	
PL23119	01	-	