



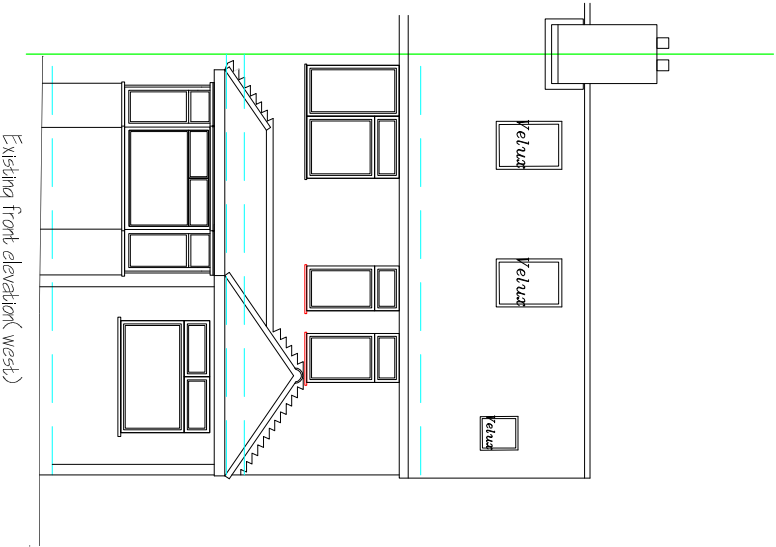


Existing front elevation (west)

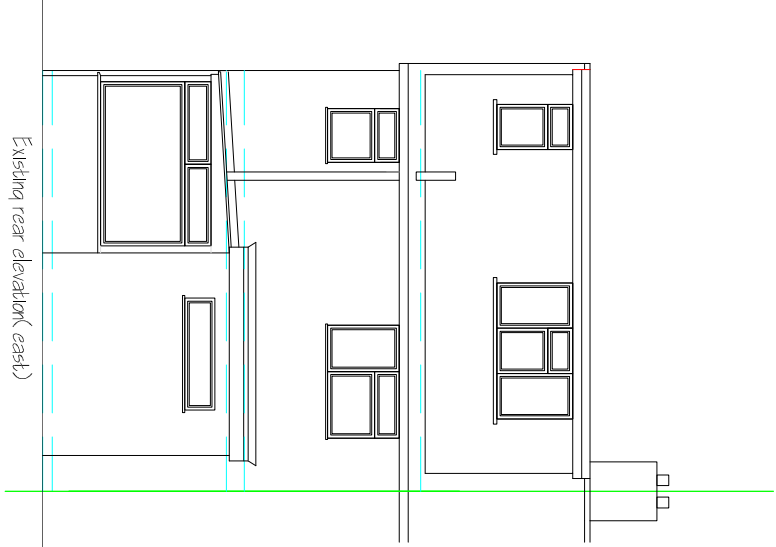


Existing rear elevation (east)

SCALE 1:100

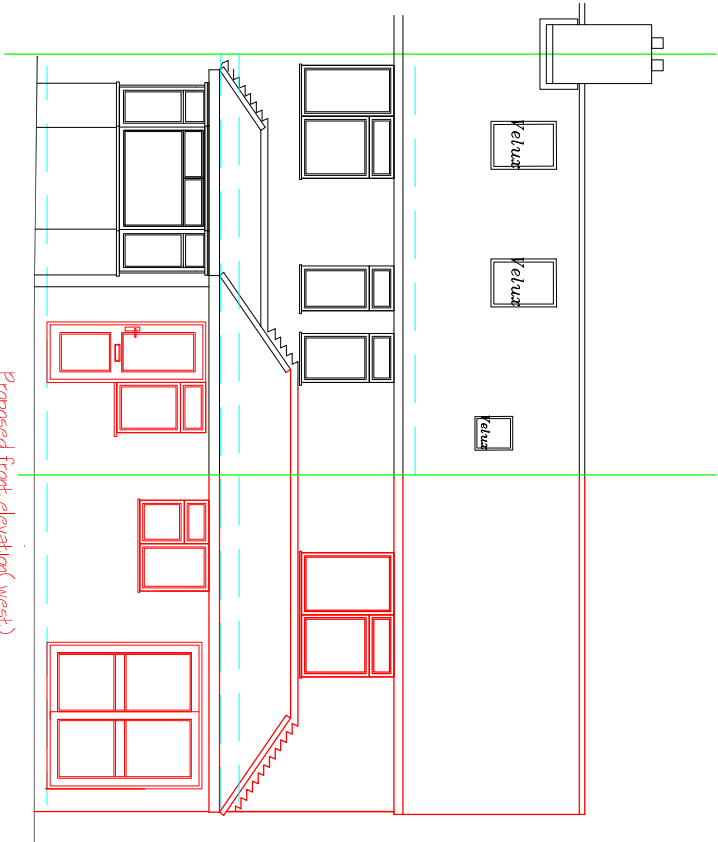

Proposed front elevation (west)

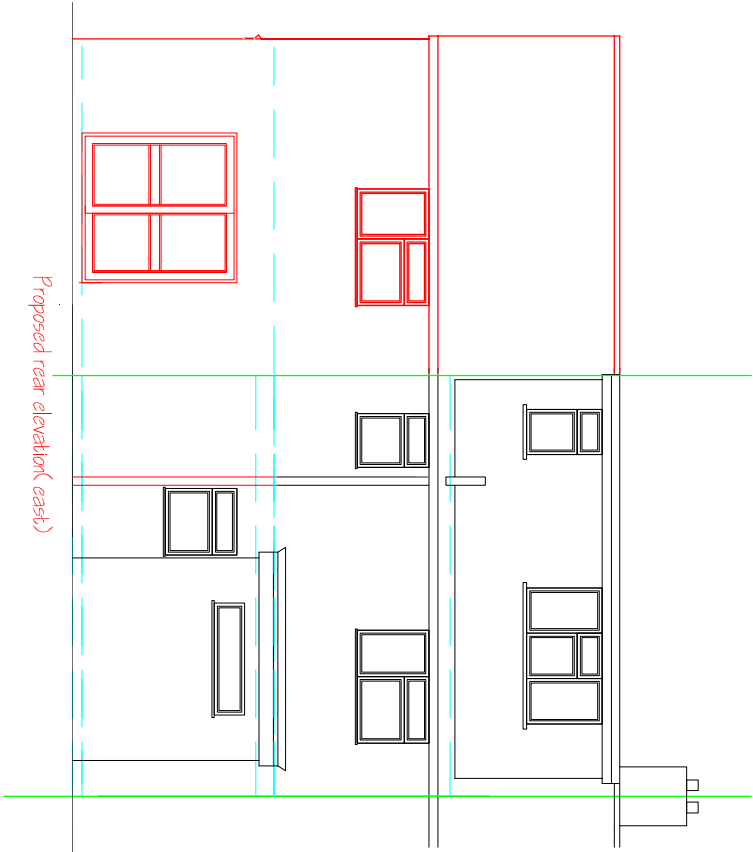

Proposed rear elevation (east)

MR&MRS HORE
19 WOODGREEN AVE
BEDHAMPTON
PO9 3EB

DRAWING NUMBER: 103
TITLE: EXISTING AND PROPOSED
ELEVATION 1

DATE 27/8/18
SCALE 1:100