



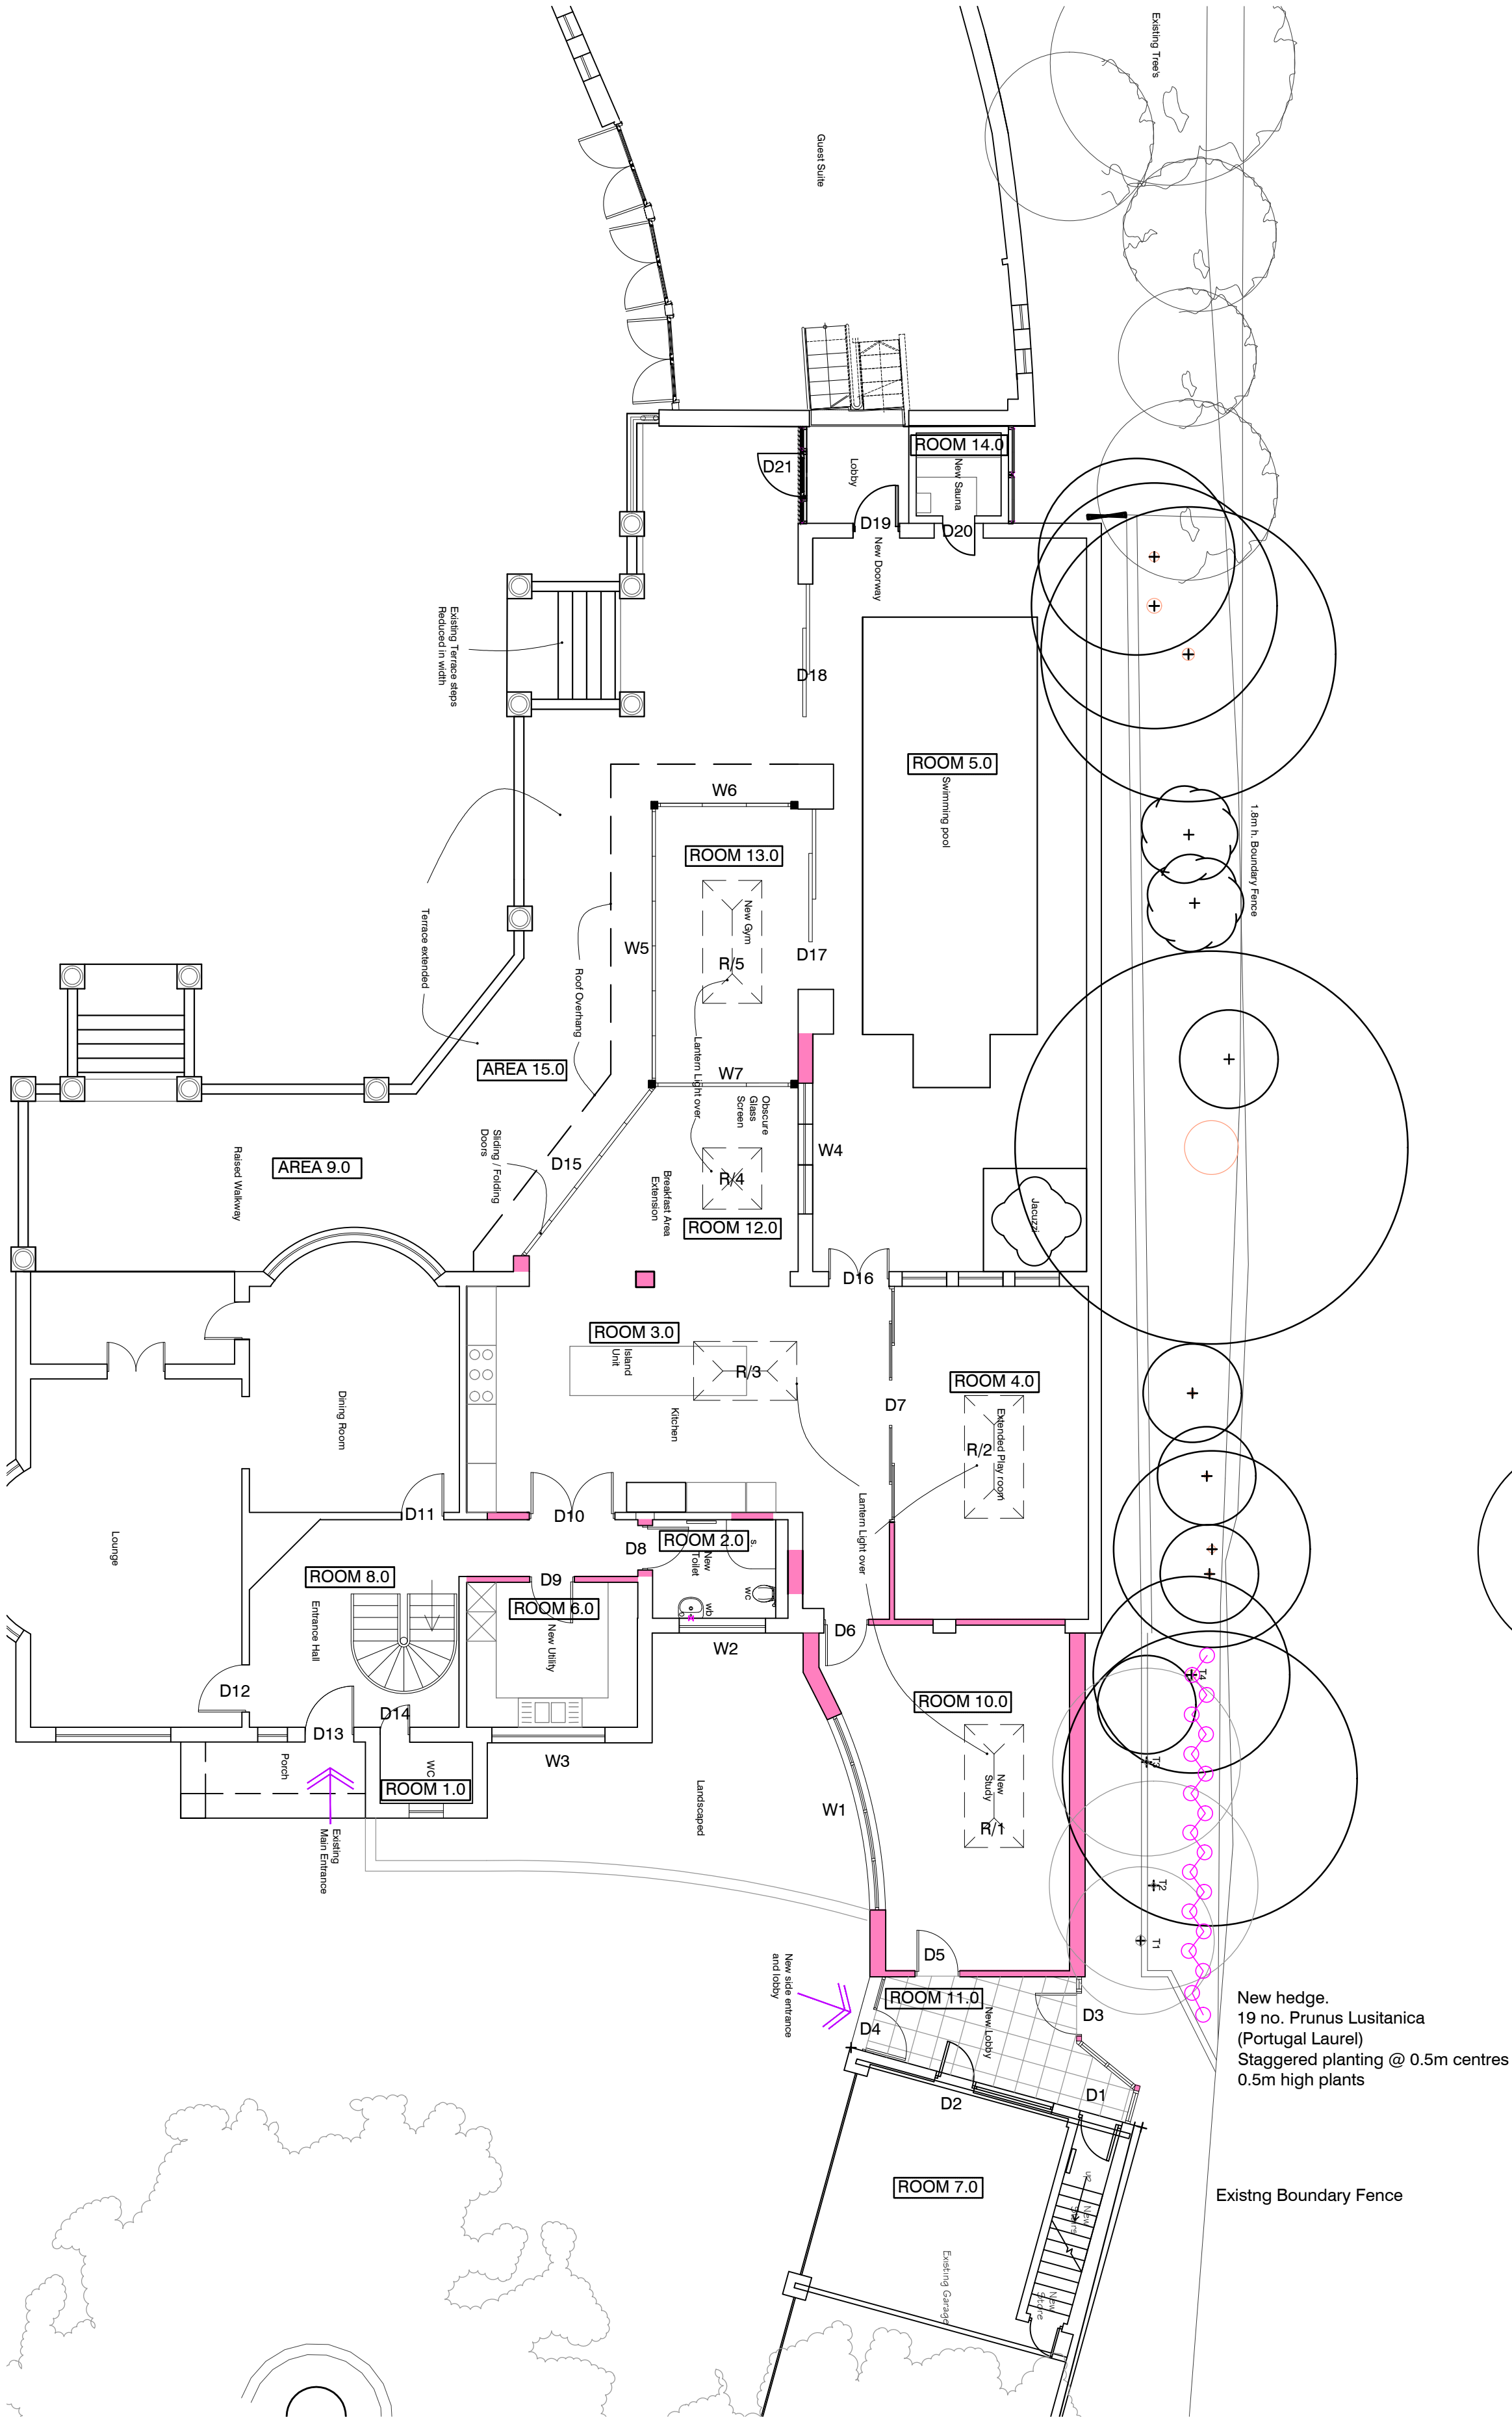


Ground Floor Plan

Scale @ 1:100

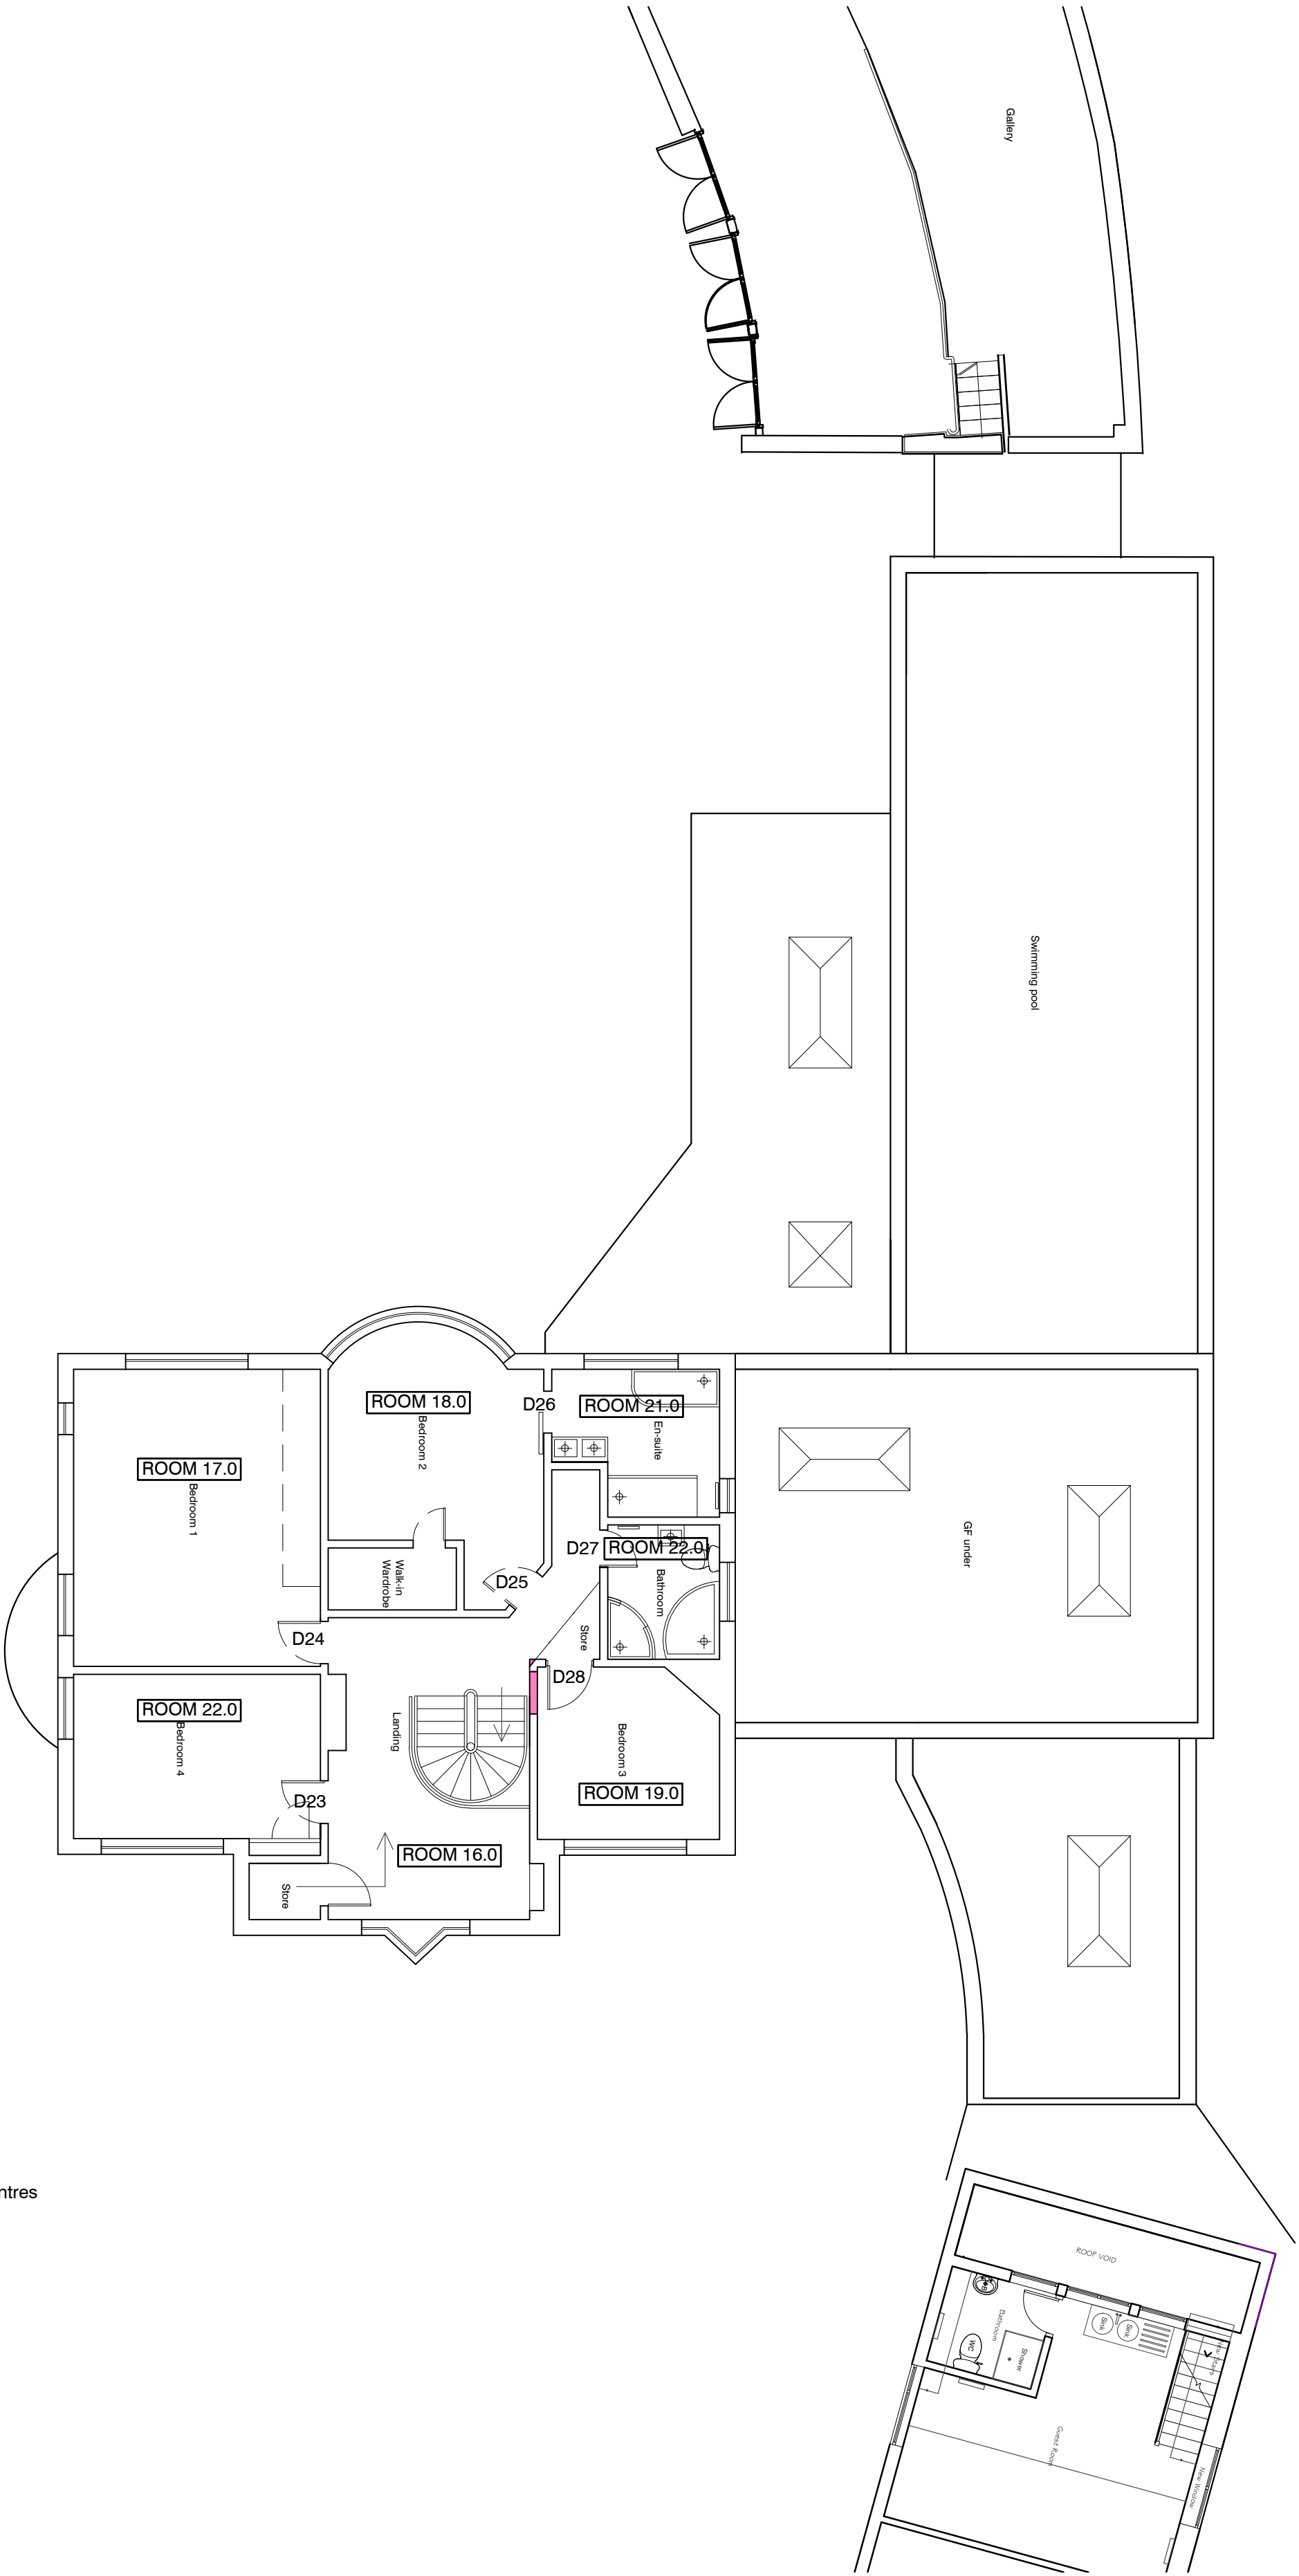

1st Floor Plan

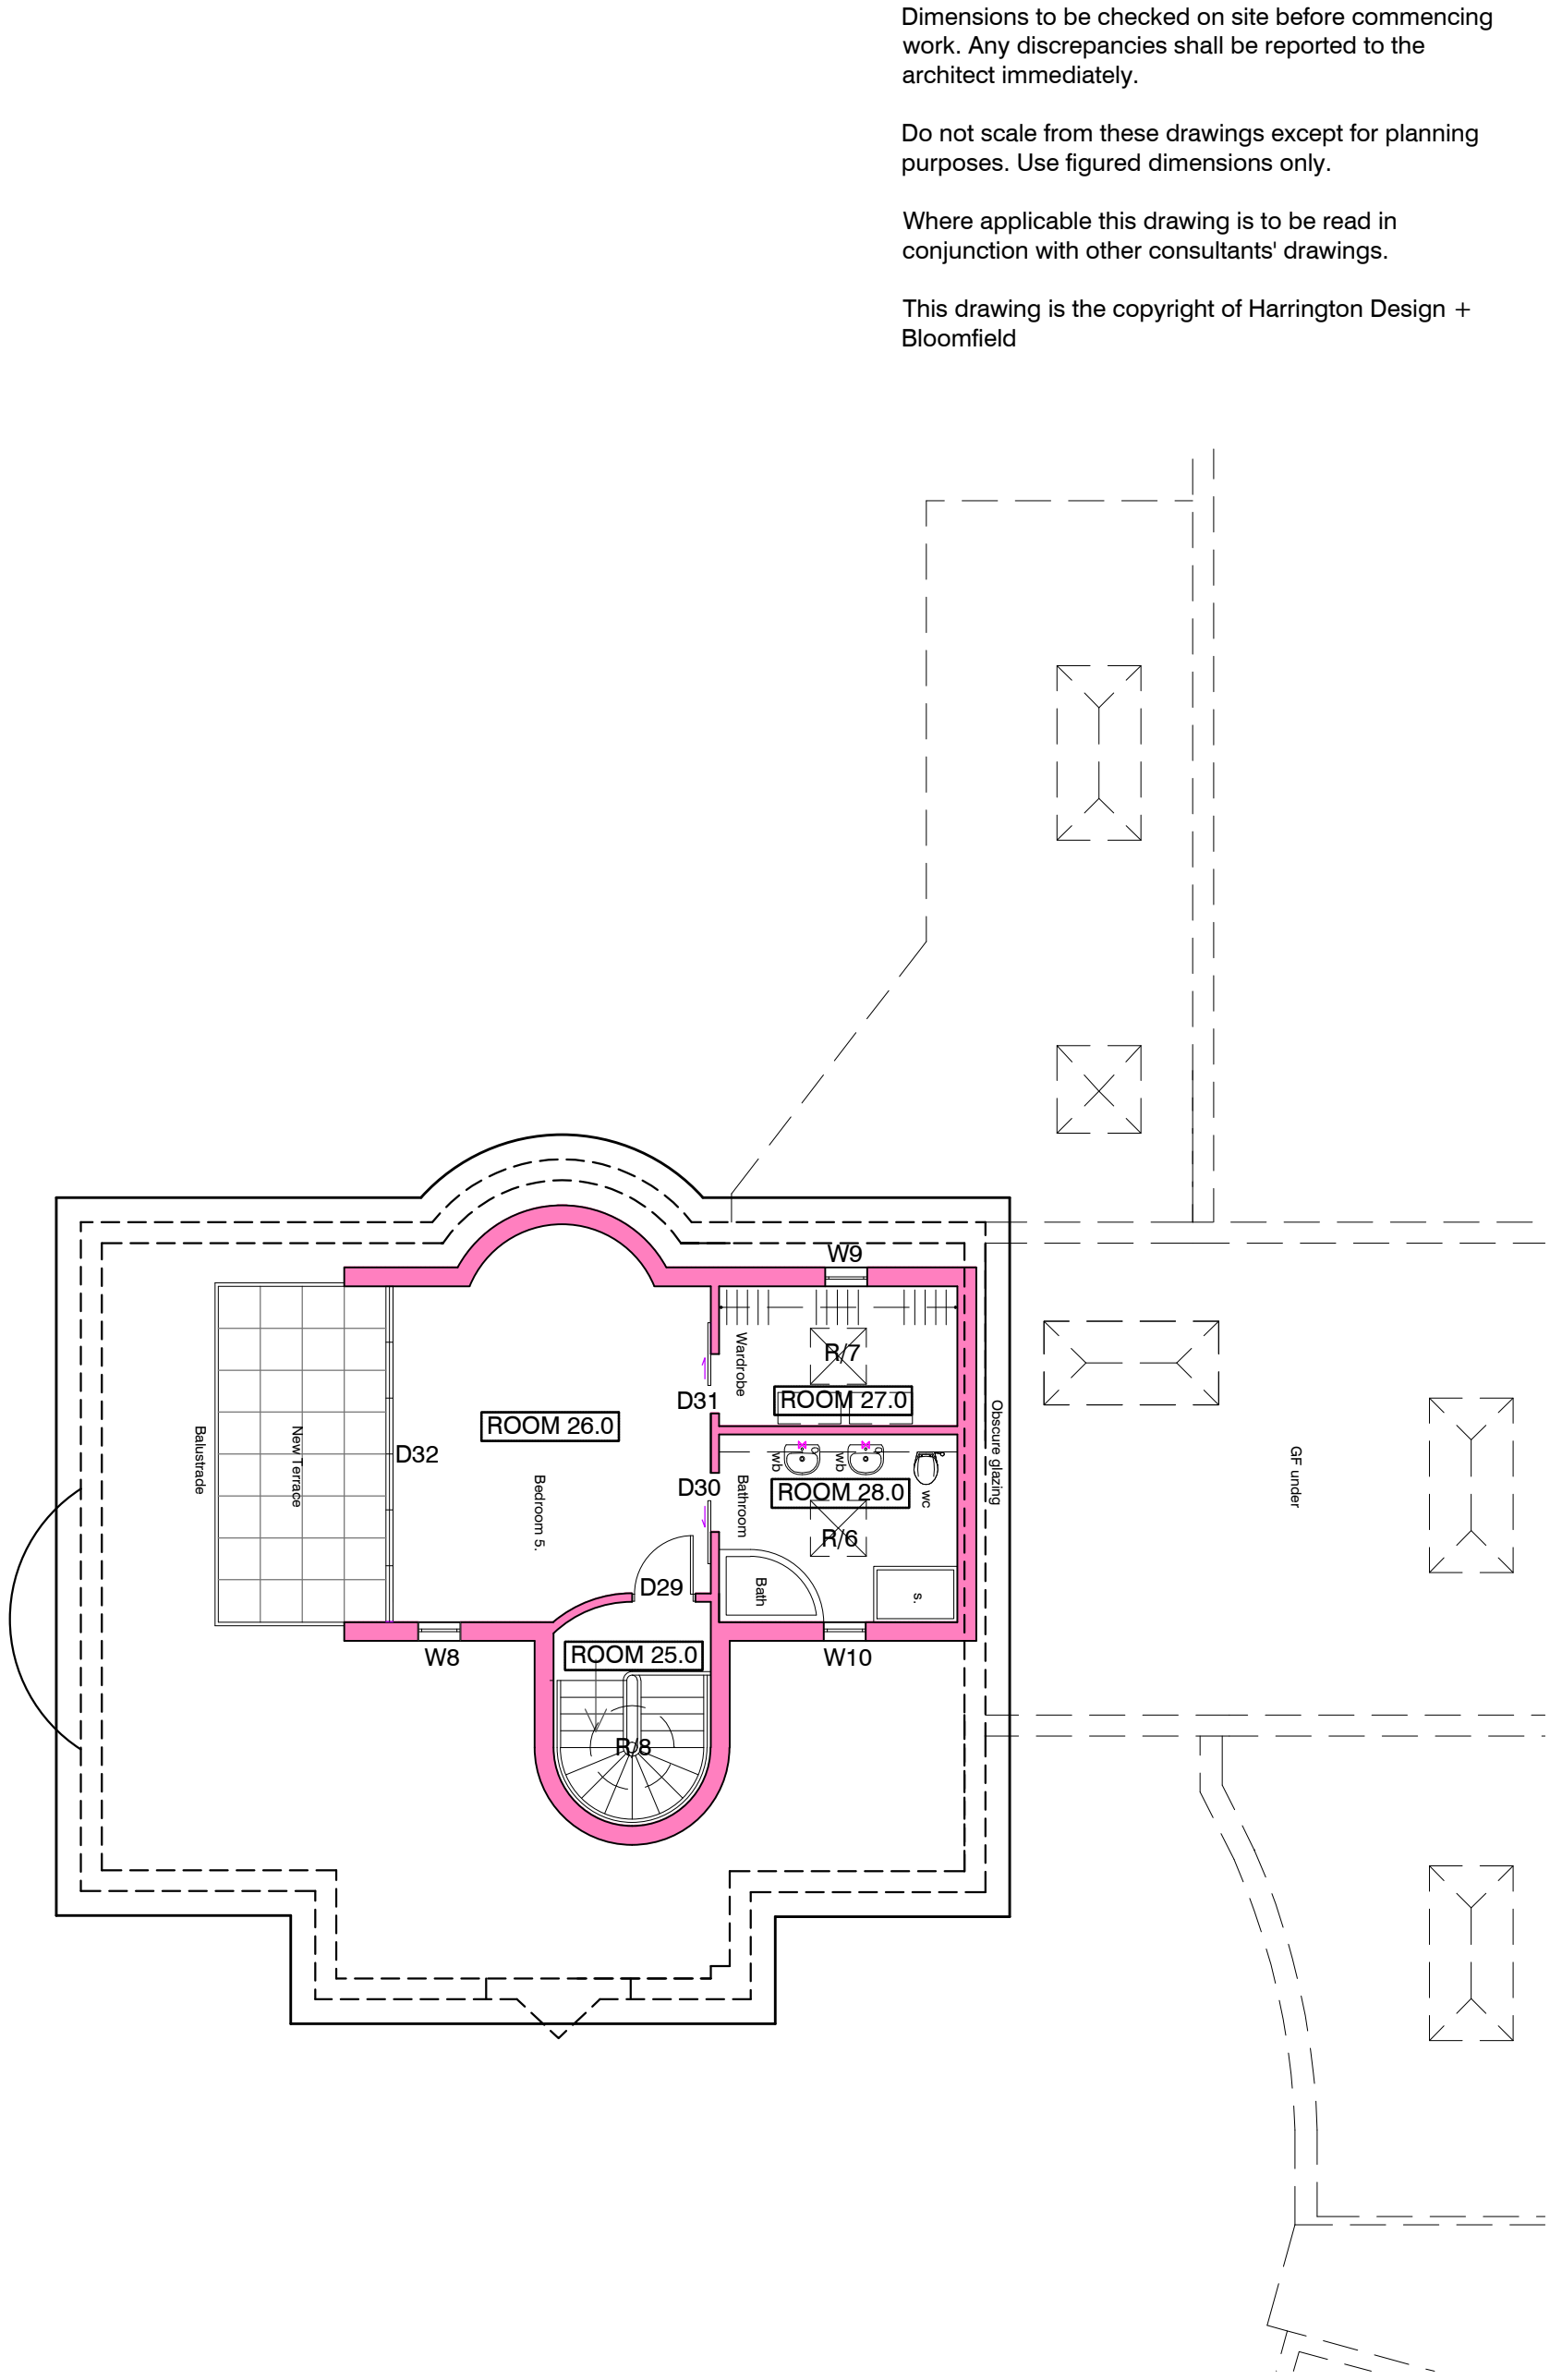

2nd Floor Plan

NOTES:

Dimensions to be checked on site before commencing work. Any discrepancies shall be reported to the architect immediately.

Do not scale from these drawings except for planning purposes. Use figured dimensions only.

Where applicable this drawing is to be read in conjunction with other consultants' drawings.

This drawing is the copyright of Harrington Design + Bloomfield

C. 03.08.18 - New Hedge details added CJB  
B.12.01.18 - Door & window No's added CJB  
A. 06.07.17 - minor changes to 2nd floor CJB

| Rev | Date | Amendment | Checked |
|-----|------|-----------|---------|
|-----|------|-----------|---------|

**harrington design + bloomfield**  
**ARCHITECTS**

7 The Old Flour Mill, Queen Street, Emsworth, Hants, PO10 7BT  
Tel: 44 (0) 1243 373855  
Fax: 44 (0) 1243 373245  
e-mail: info@harringtonbloomfield.co.uk

For  
**Mr. B Laly**  
Project  
**The White House**  
**2 Langstone Road**  
**Langstone**  
**Havant**

Title  
**Planning Consent**  
**Proposed GA Plans**

| Date       | Drawn  | Scale          | Checked        |
|------------|--------|----------------|----------------|
| 12.01.18   | A.L.B  | 1:100          | C.J.Bloomfield |
| Job Number | Prefix | Drawing Number | Revision       |
| 17.003     |        | 011            | C              |