


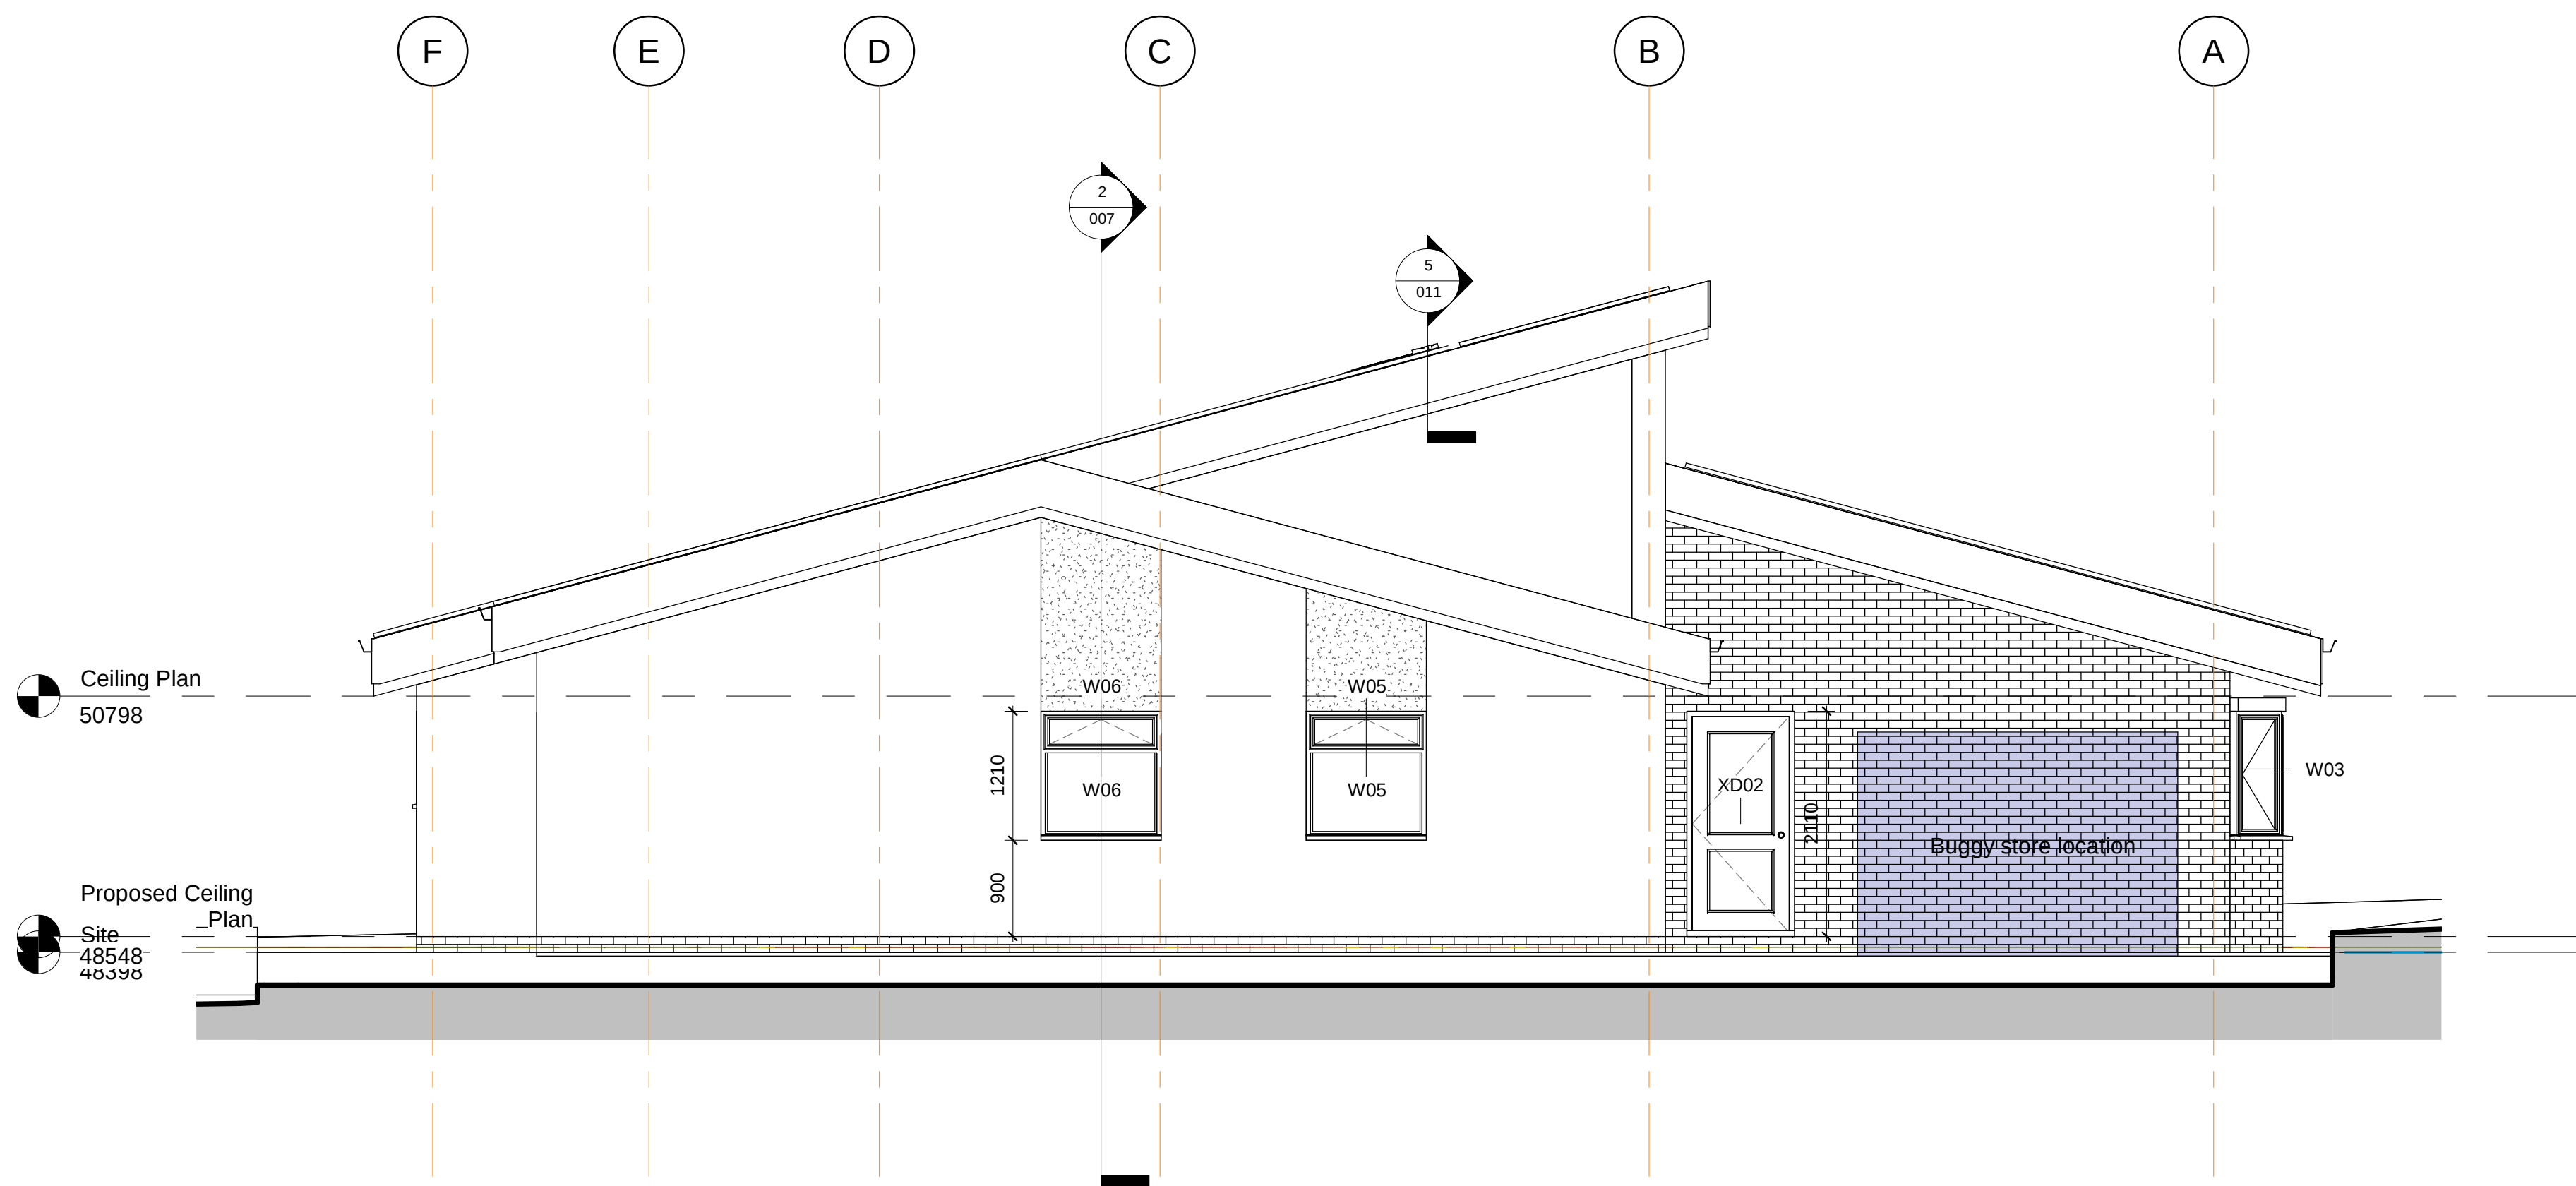


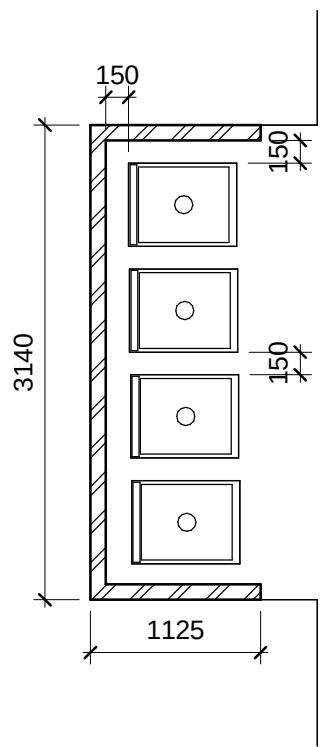


North Elevation
1 : 50

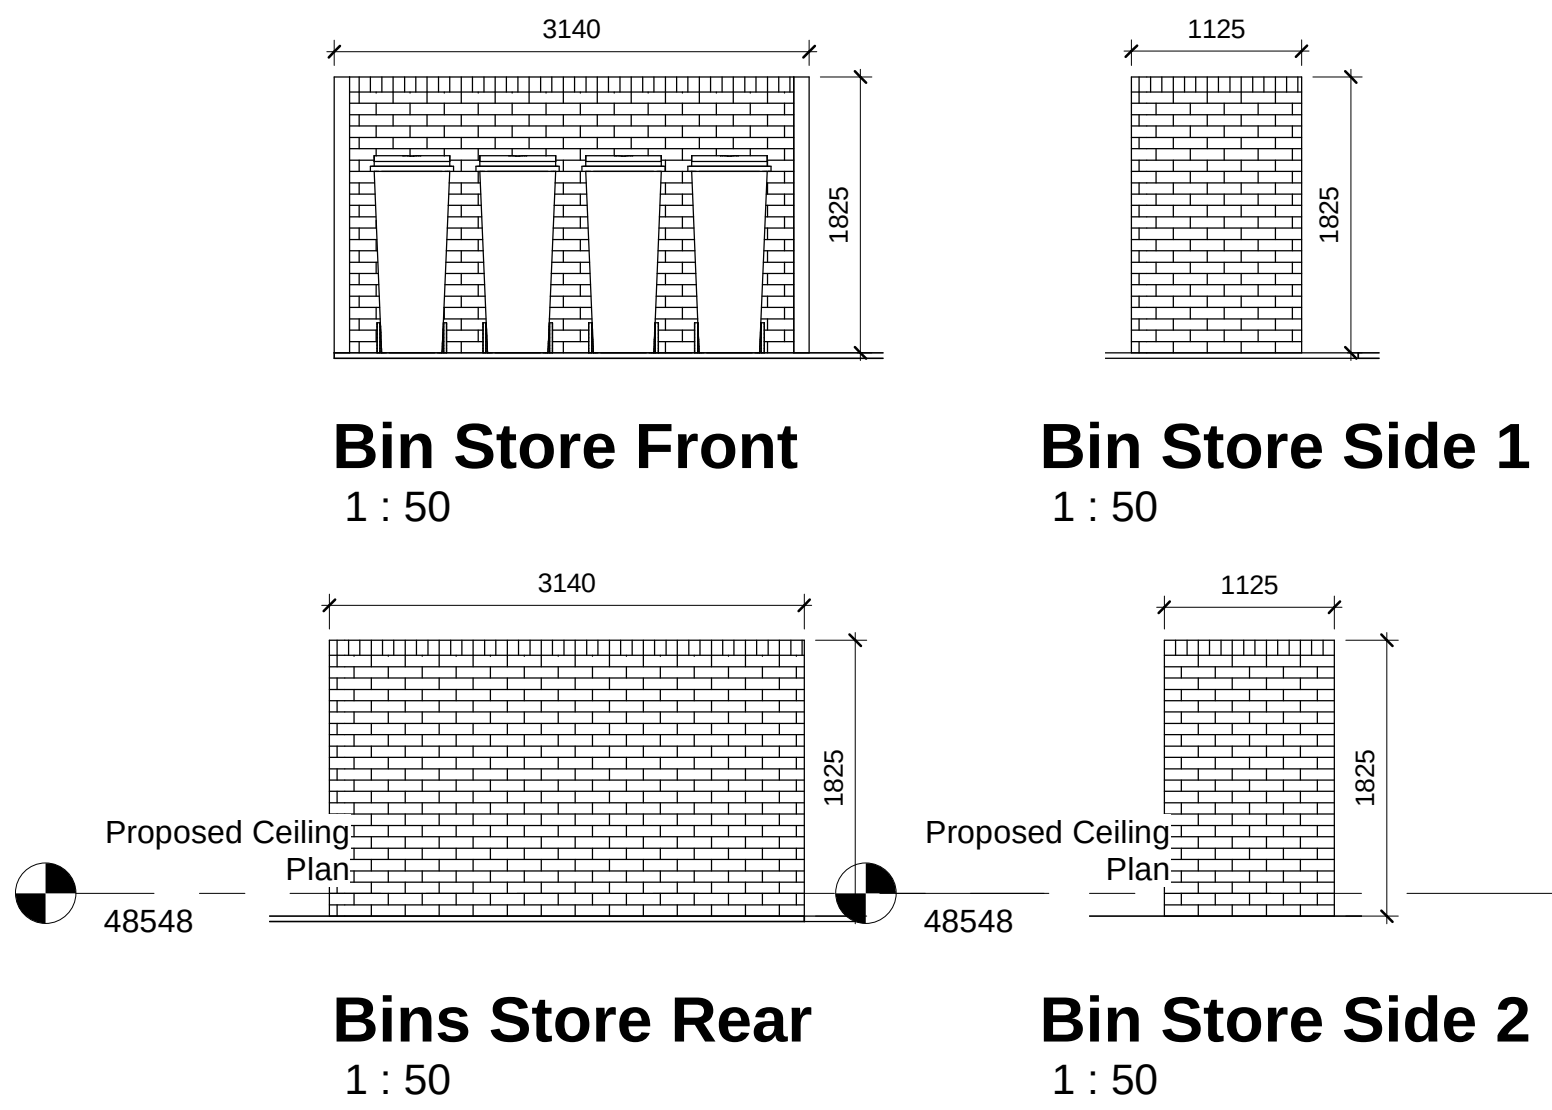

Bin Store
1 : 50

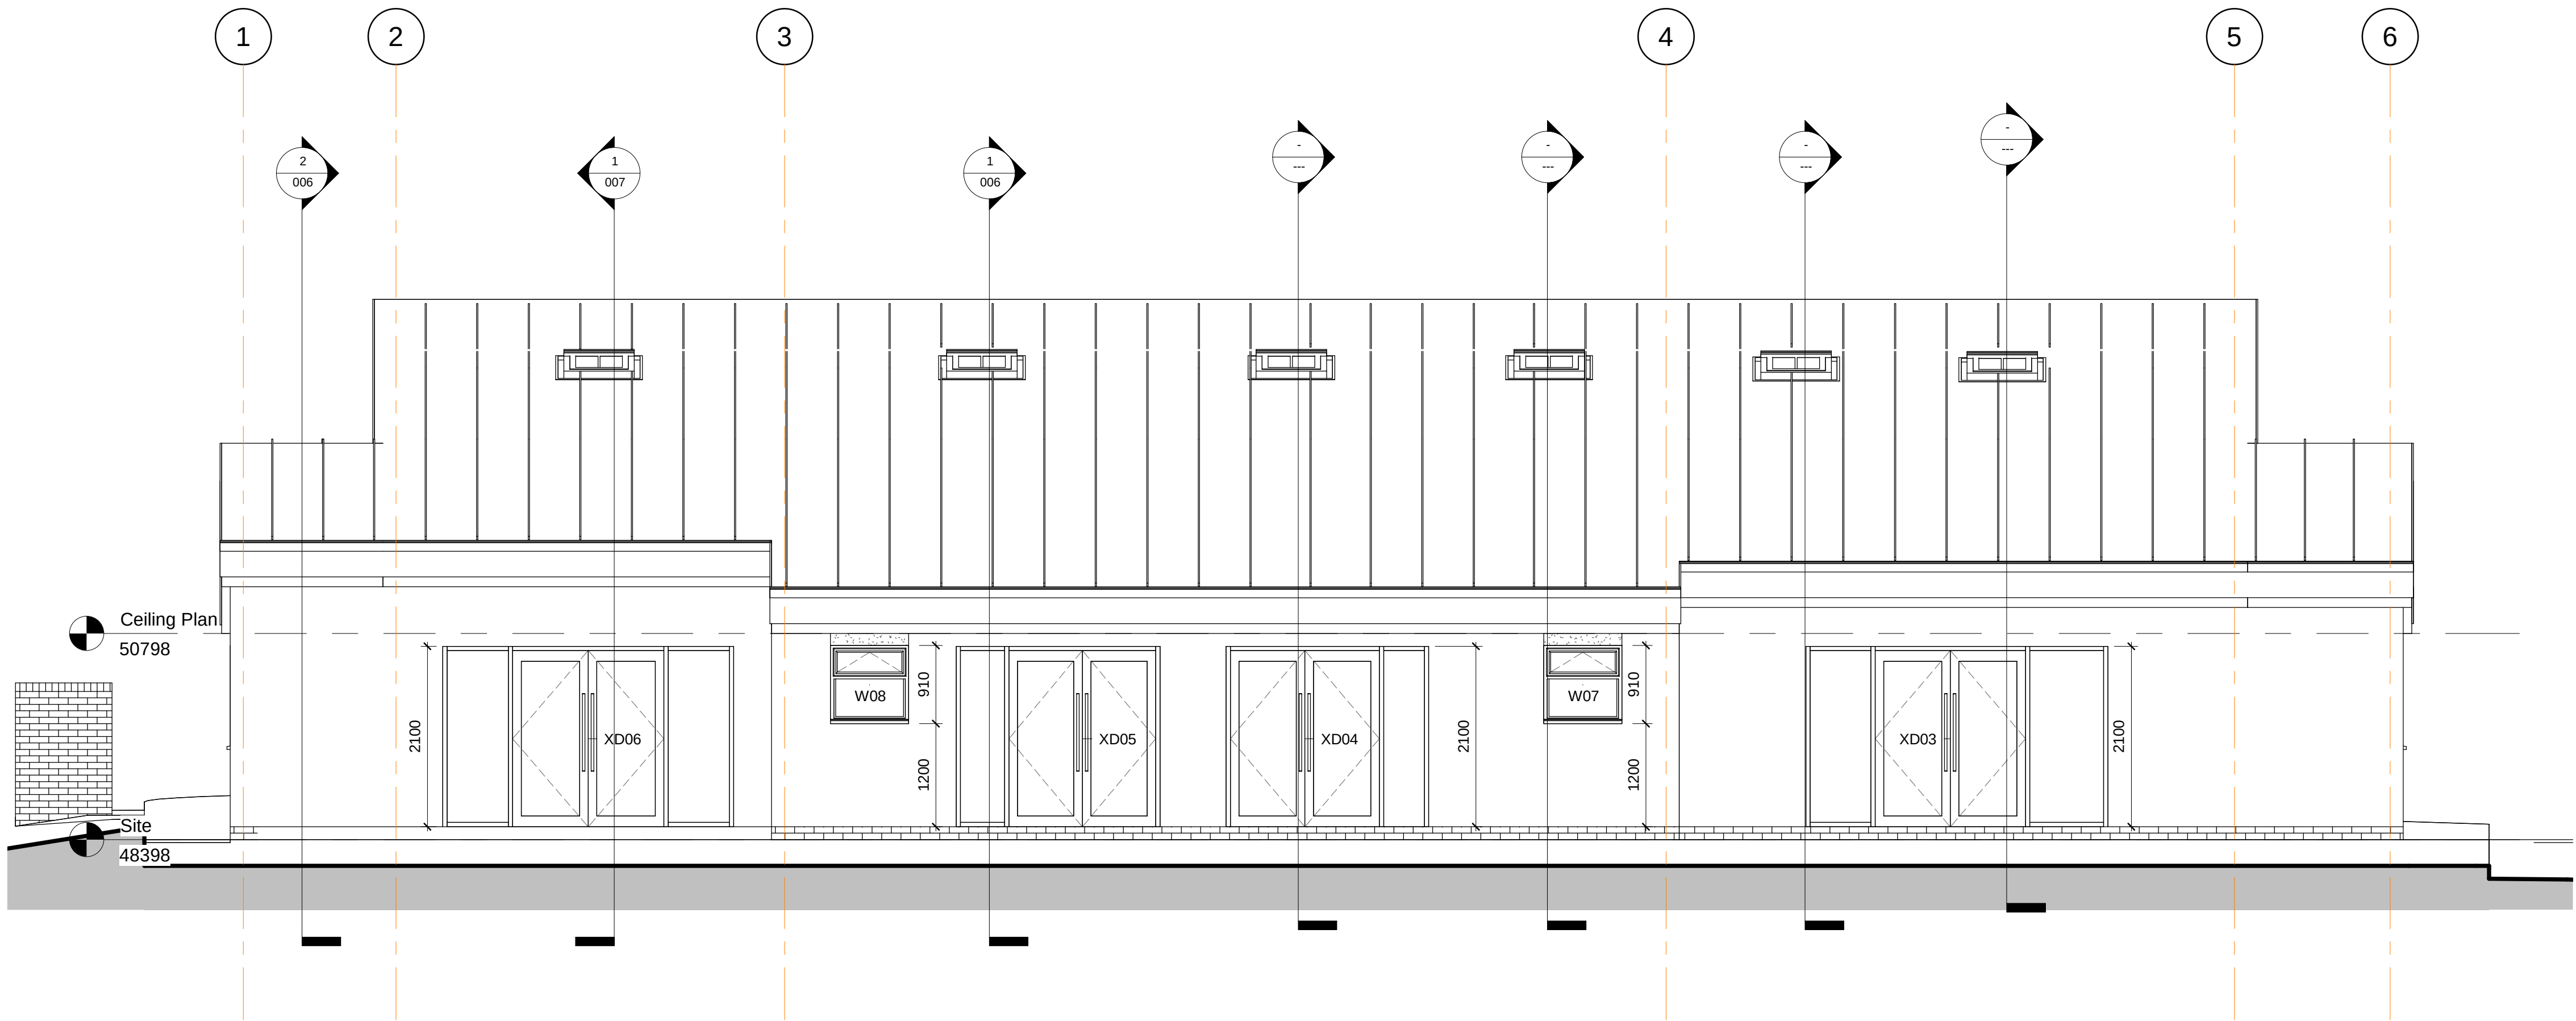

East Elevation
1 : 50

 

client Woodberry Day Nurseries

project Day Nursery, 208 London Road,
Waterlooville

title General Arrangement Elevations

scale 1 : 50 paper A1 drawn AB checked GJ

date 26.06.18 job no. 38074 dwg. no. 004 rev. no. A

file 238038074 - Day Nursery - 208 London Road, Waterlooville.dwg Building Regs/08074-002 to 011 London Road Day Nursery Model.dwg