


THIS DRAWING HAS BEEN PRODUCED FOR THE PURPOSE OF PLANNING AND BUILDING REGULATIONS ONLY. THIS IS NOT A WORKING DRAWING. FOR FURTHER INFORMATION CONTACT KALOTEC LTD. THIS DRAWING IS TO BE READ IN CONJUNCTION WITH THE BUILDING REGULATIONS AND CONSTRUCTION SPECIFICATION. THE STRUCTURAL ENGINEERS DESIGN / DETAILS AND ANY SPECIALIST MANUFACTURERS DESIGNS AND DETAILS. DO NOT SCALE OFF THIS DRAWING. USE FIGURED DIMENSIONS ONLY. ALL DIMENSIONAL DISCREPANCIES TO BE BROUGHT TO THE IMMEDIATE ATTENTION OF KALOTEC LTD.

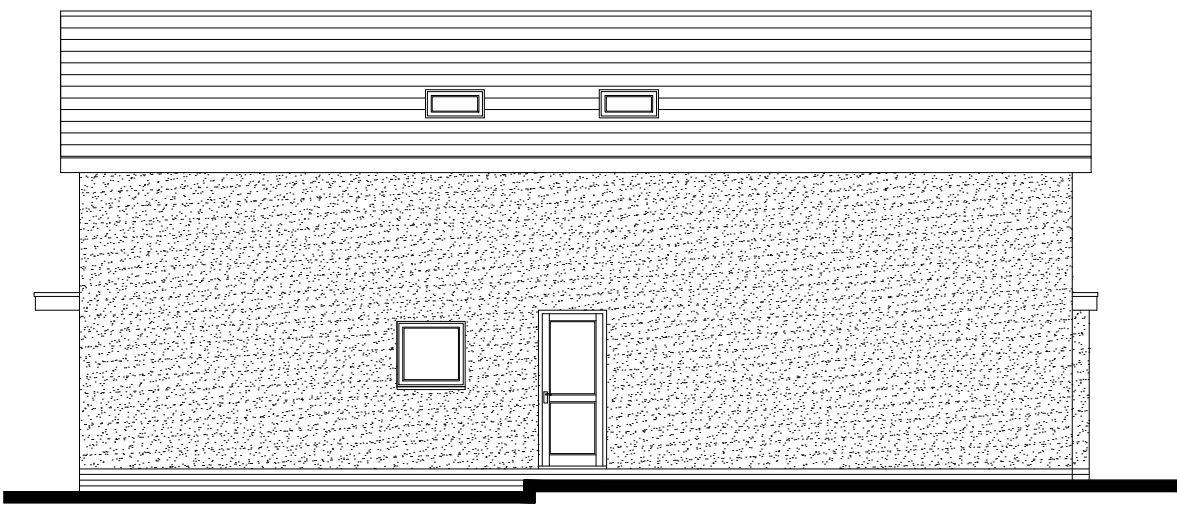


Proposed Front Elevation (Scale 1:100)




Proposed Side Elevation (Scale 1:100)




Proposed Rear Elevation (Scale 1:100)

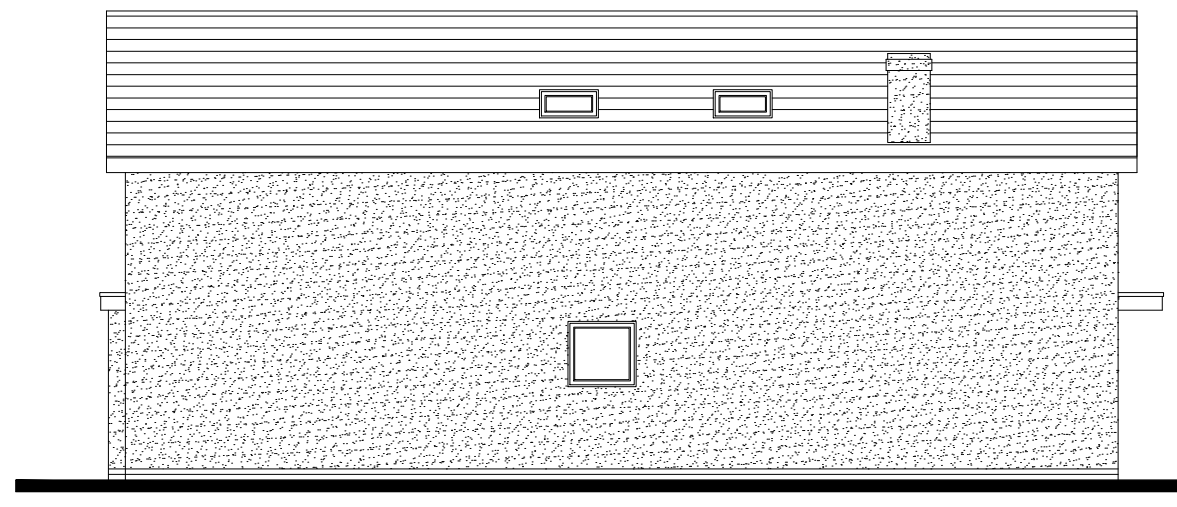


Proposed Side Elevation (Scale 1:100)

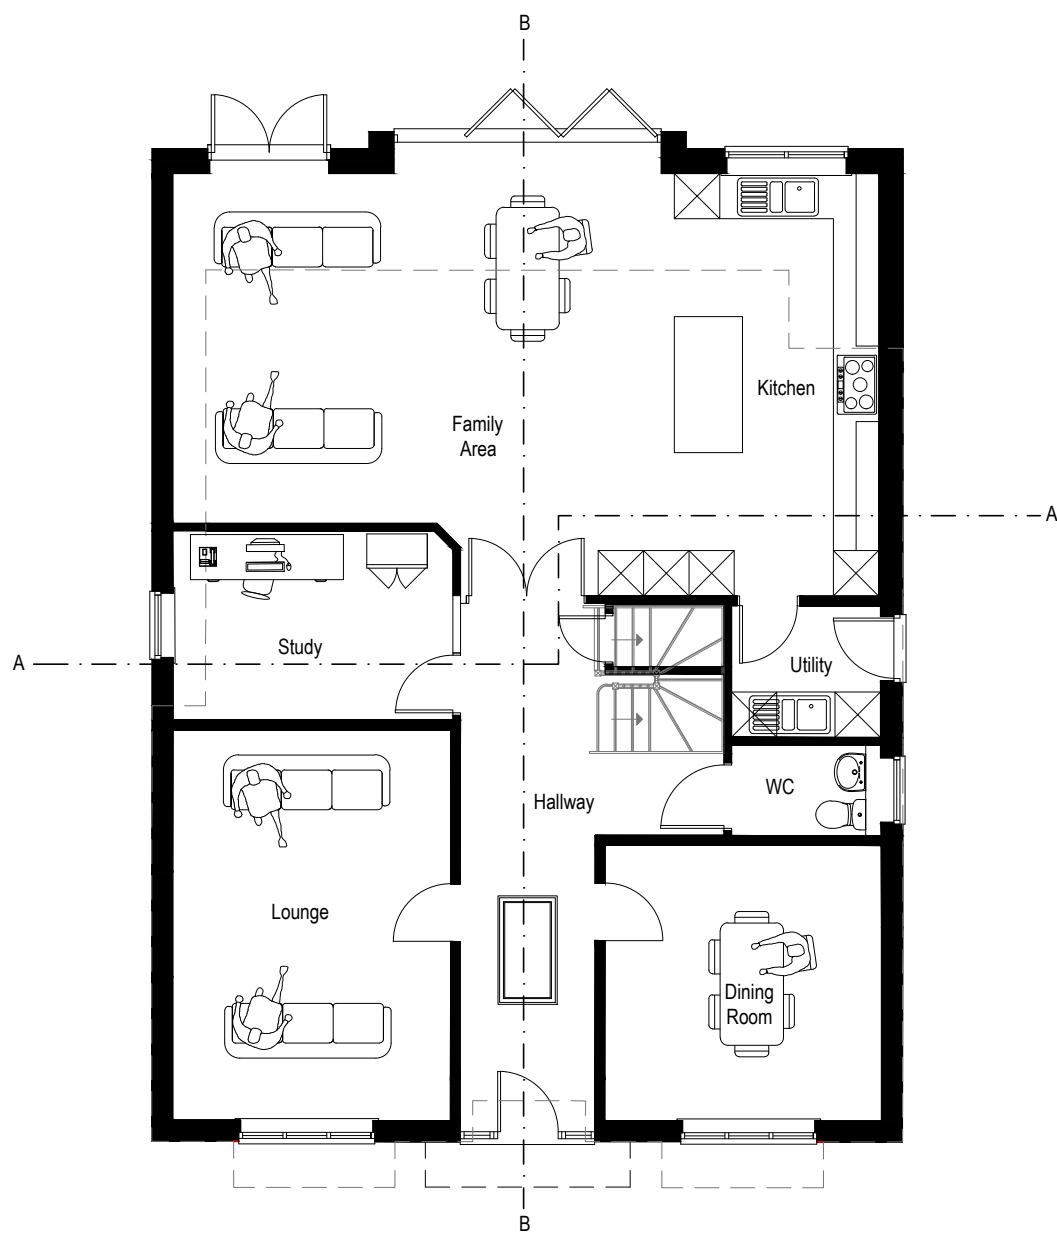


Proposed Ground Floor Plan (scale 1:100)

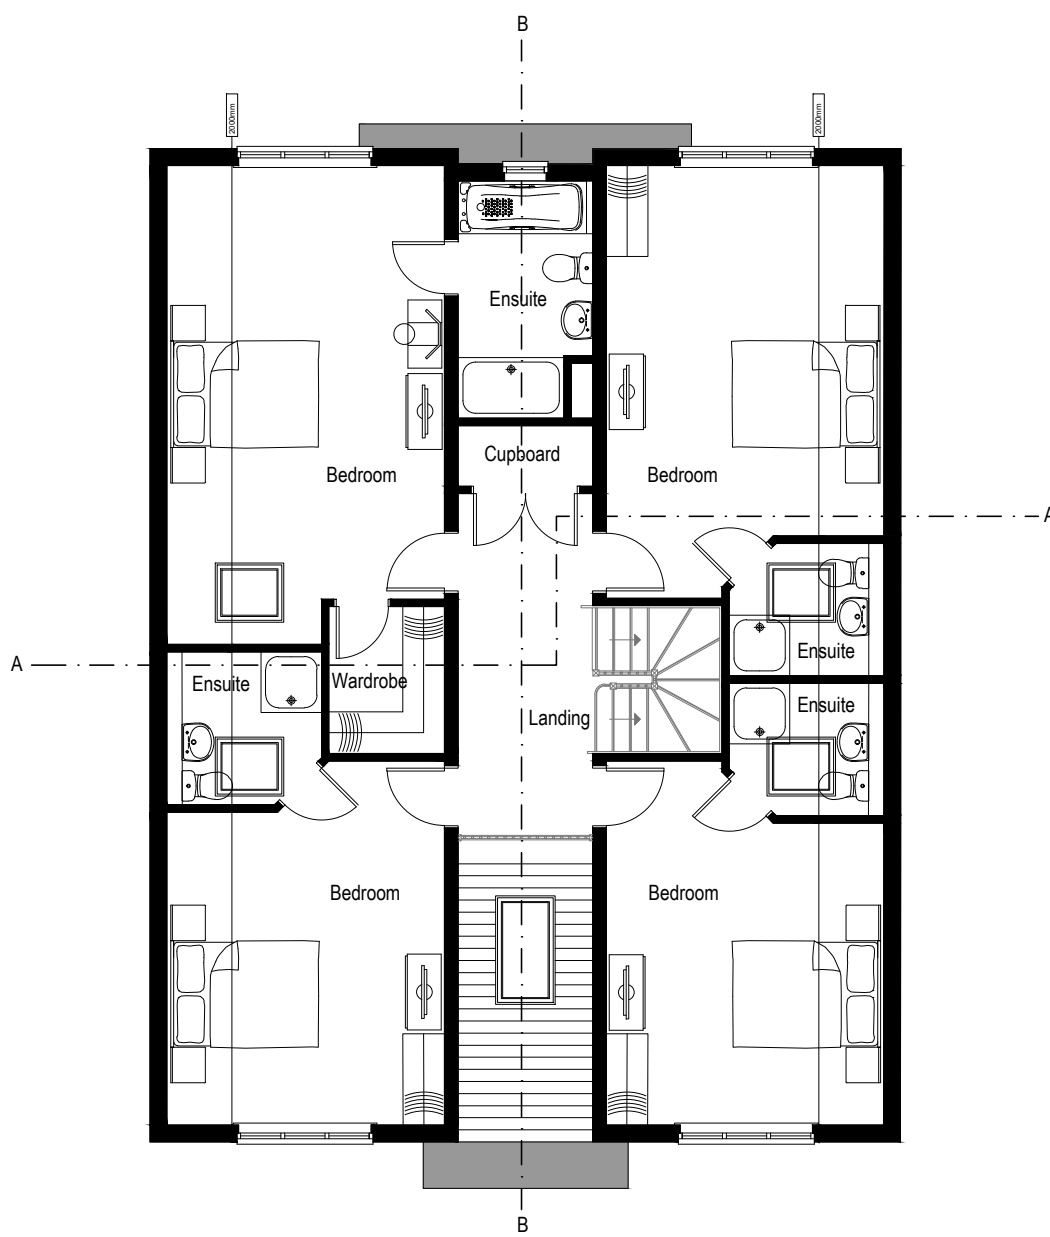

Proposed First Floor Plan (scale 1:100)

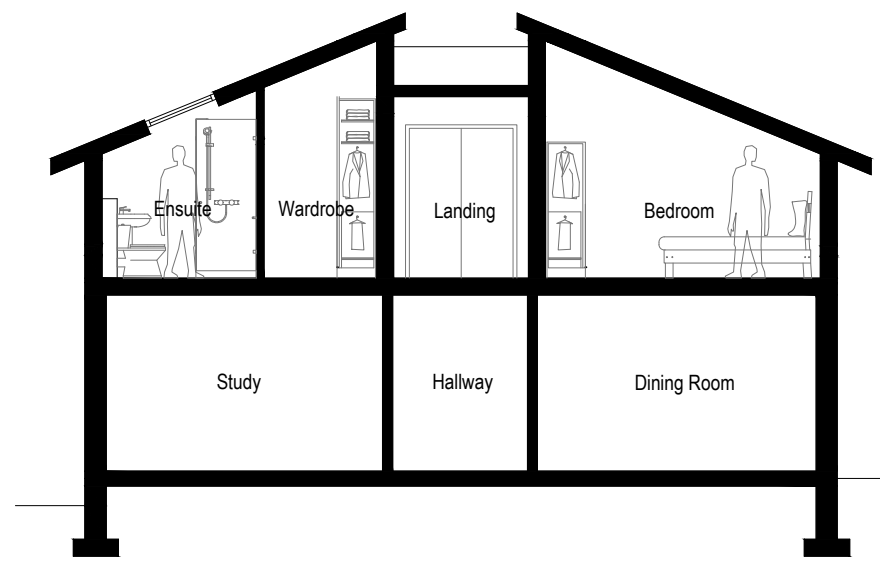


Section A-A (Scale 1:100)

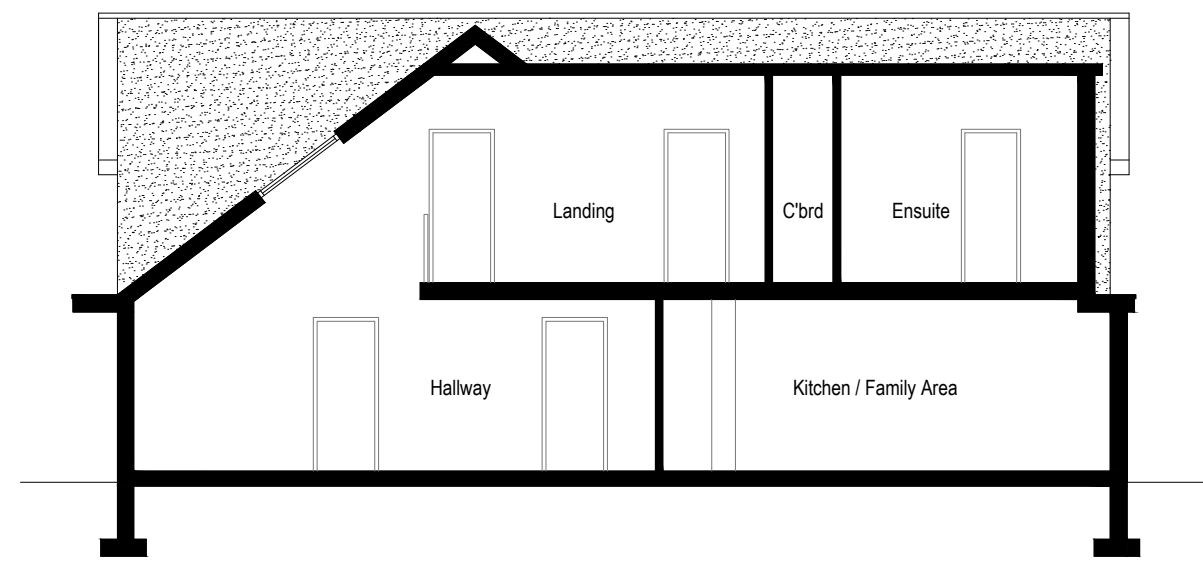


Section B-B (Scale 1:100)




Street Scene (scale 1:200)

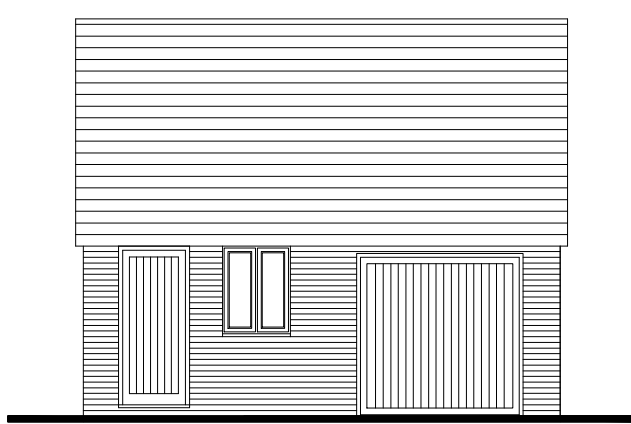


Proposed Front Elevation (Scale 1:100)

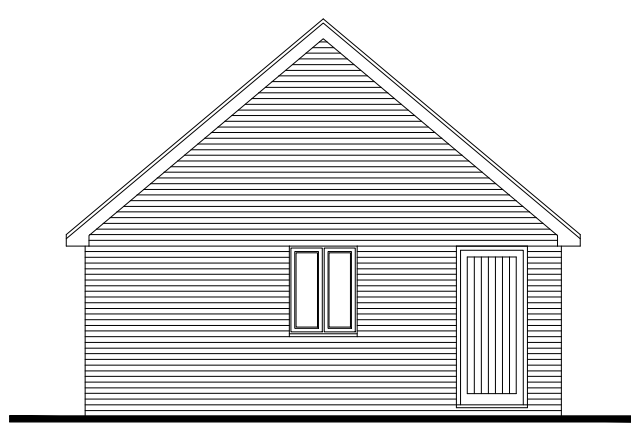


Proposed Side Elevation (Scale 1:100)

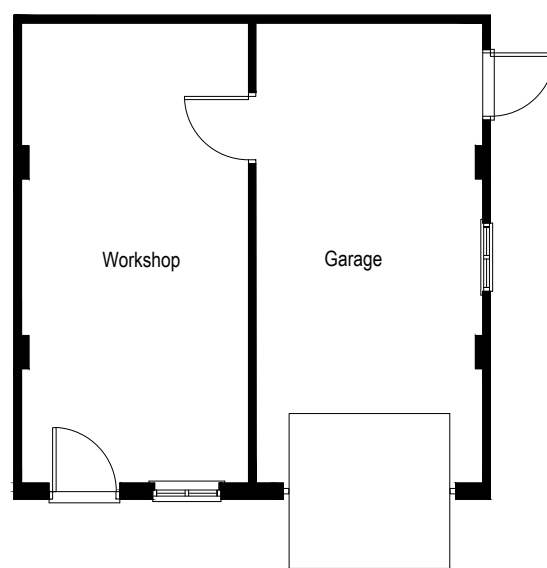


Proposed Floor Plan (scale 1:100)

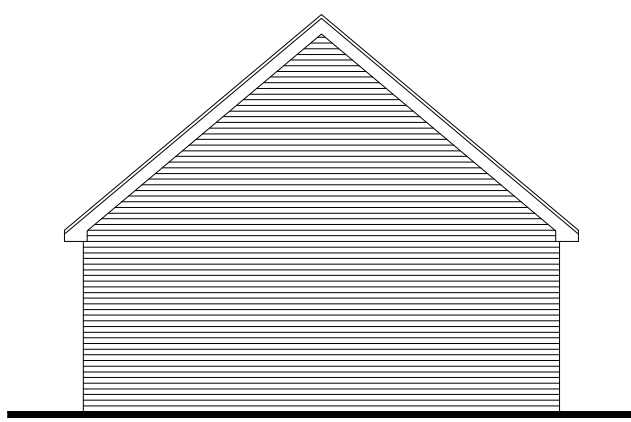



Proposed Side Elevation (Scale 1:100)

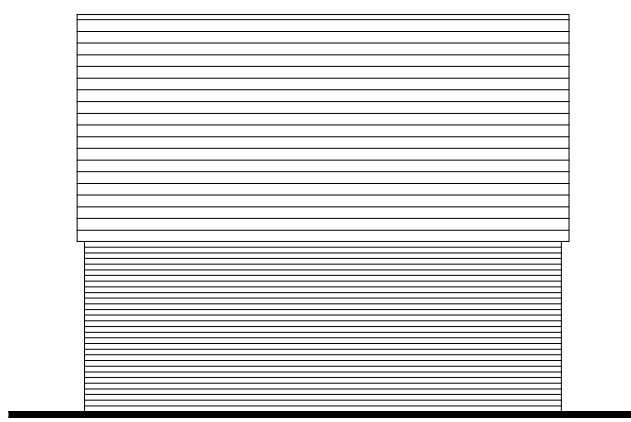

Proposed Rear Elevation (Scale 1:100)

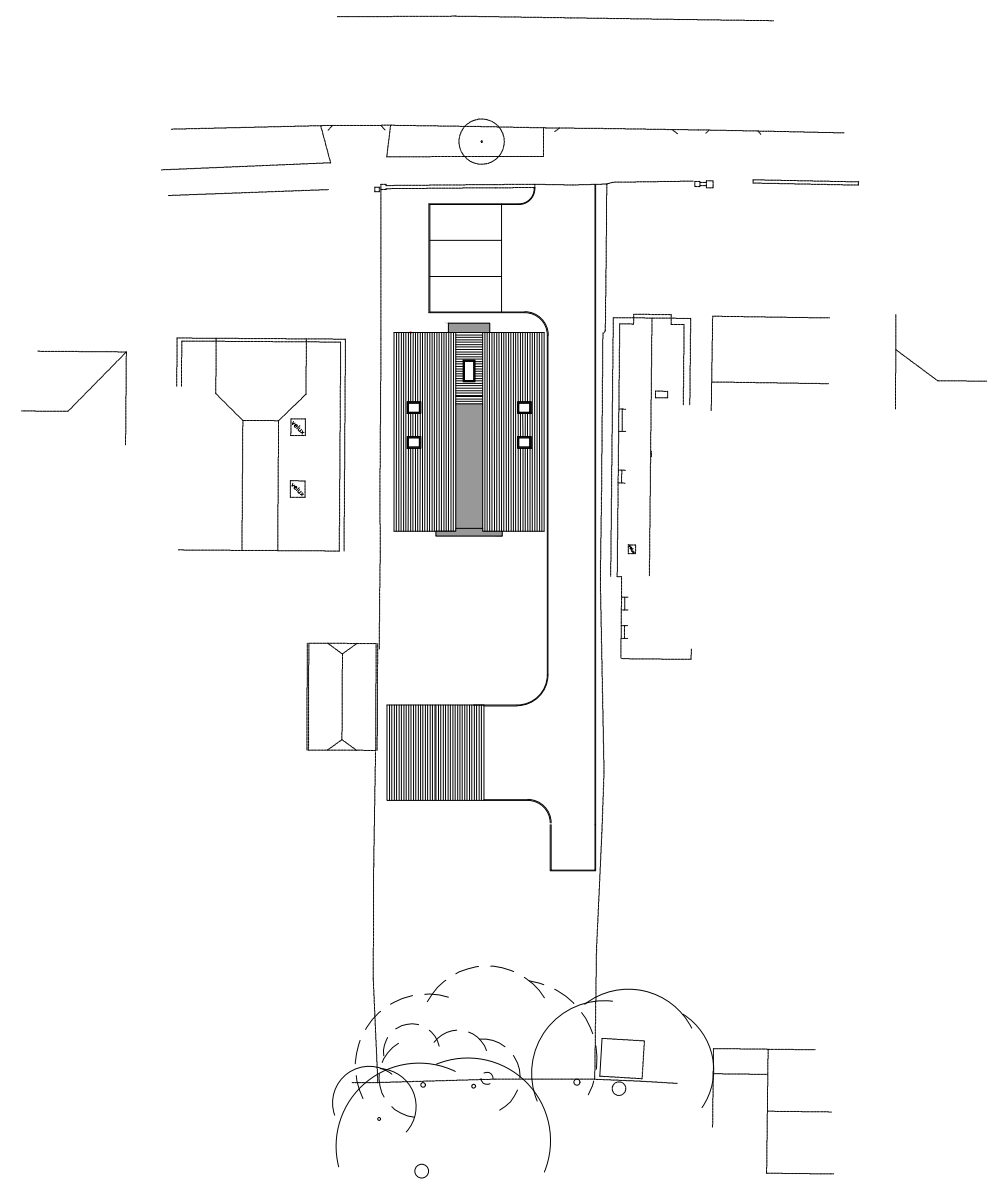

Proposed Block Plan (scale 1:500)

  

Revisions
A - Section B-B added following Planners comments - 11.01.2019

CLIENT Mr J Garland			
SITE 54 Stakes Road, Purbrook			
TITLE Proposed Plans			
SCALE Varies (A1)	DRAWING NO.		
DATE Sept 18			
DRAWN	CHECKED	KALO-0201-02	REVISION A
KALOTEC LIMITED, Cairns Hill, Farnham, Hampshire, PO18 8AB Telephone: 01209 227 424 Email: info@kalotec.co.uk Website: www.kalotec.co.uk COPYRIGHT © KALOTEC LIMITED			

PROPOSED