




PROPOSED FRONT ELEVATION

Scale 1:50

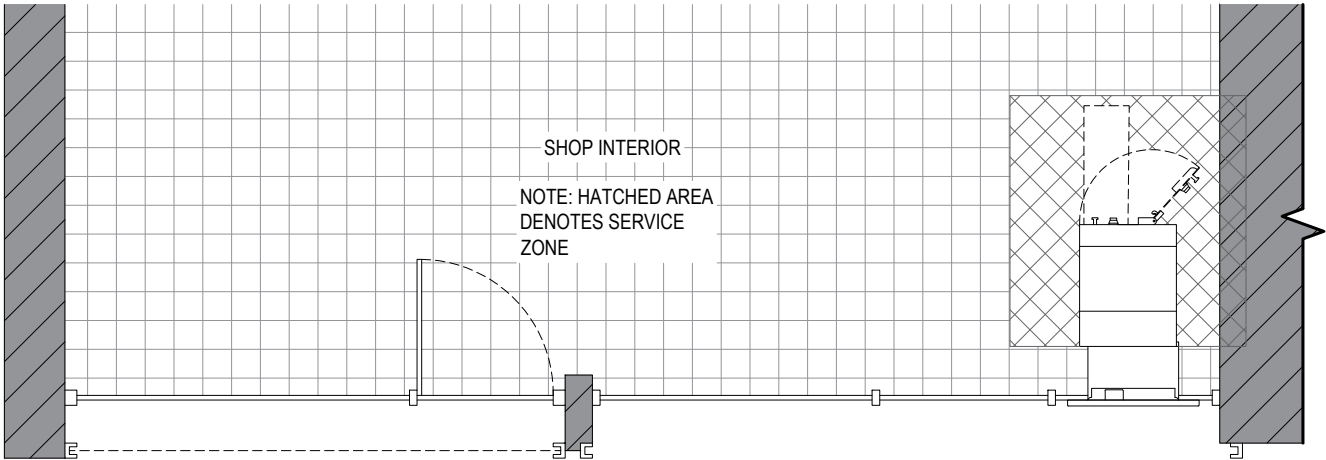

PROPOSED PART PLAN

Scale 1:50

Date:	Comments:	By:
-------	-----------	-----

GENERAL NOTES:

1) All dimensions in millimeters unless otherwise stated.

Site:

Shop Local - Mill Road Best One News Limited,
39 Mill Road,
Waterlooville,
Hampshire

Drawing Title:

Proposed Plan and Elevation

Ref:	Date: 14/12/2018	Rev:
Scale: 1:50	Paper: A3	Date Rev: