




REV	DATE	CHANGED	BY	CHK	REF	FOR
A	10.01.18	FIRST ISSUE	AC	PM		CONSENT
B	26.03.18	REAR ELEVATION ALIGNED	BB	PM		PLANNING
C	10.01.18	CLIENT COMMENTS	PM	TI		PLANNING
D	12.12.18	PLANNER COMMENTS	PM	TI		PLANNING

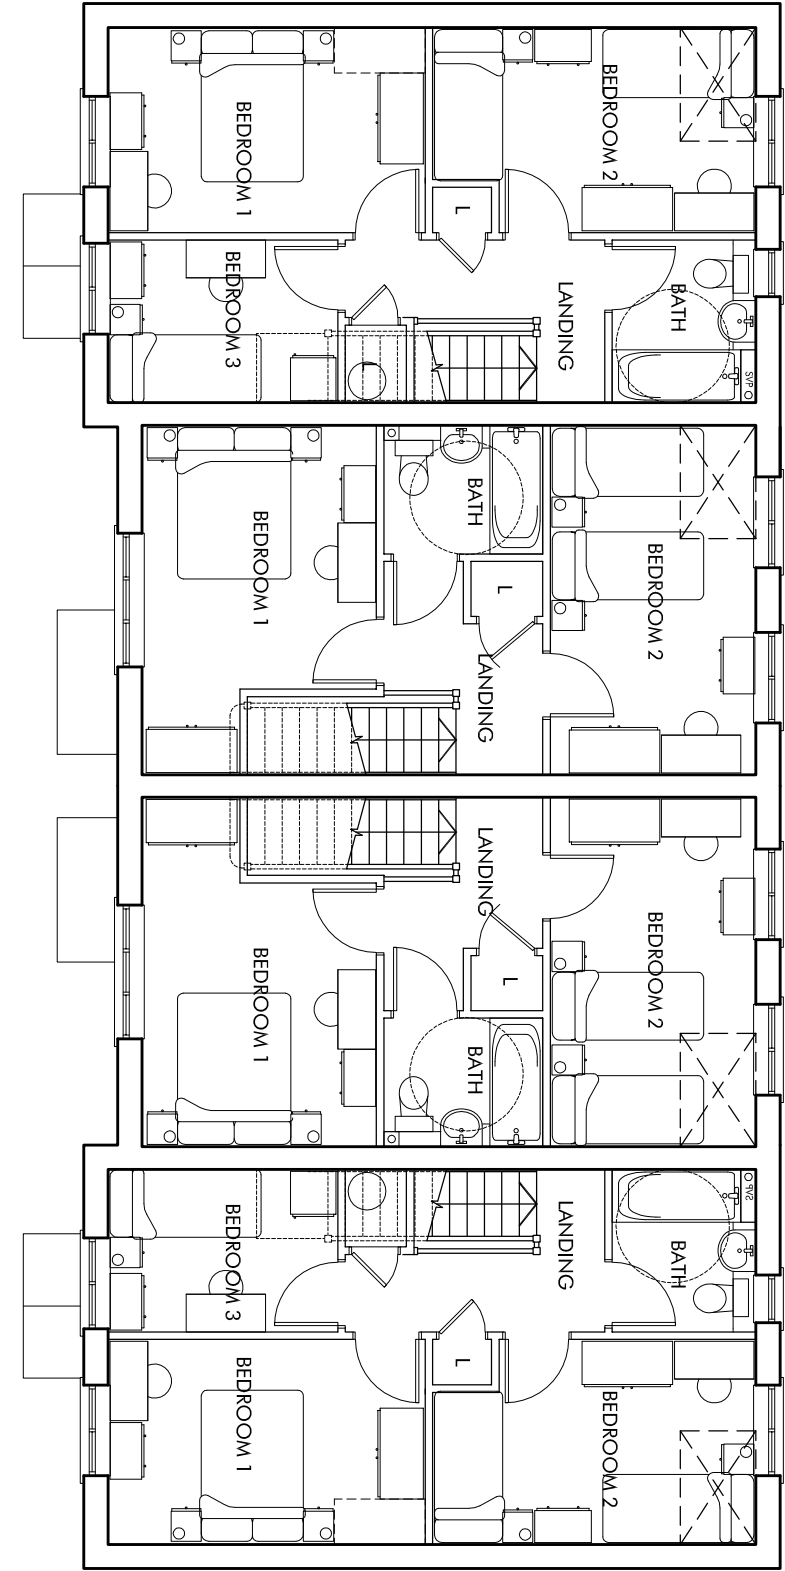

FIRST FLOOR

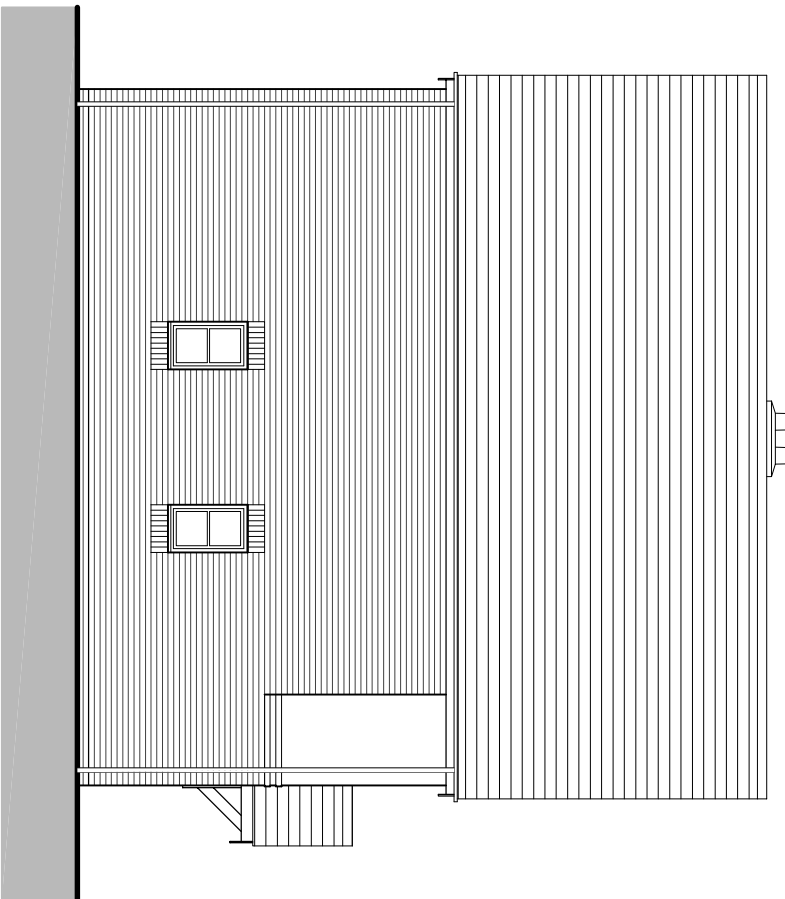

PLOT 19.54
3BH-AFF-h

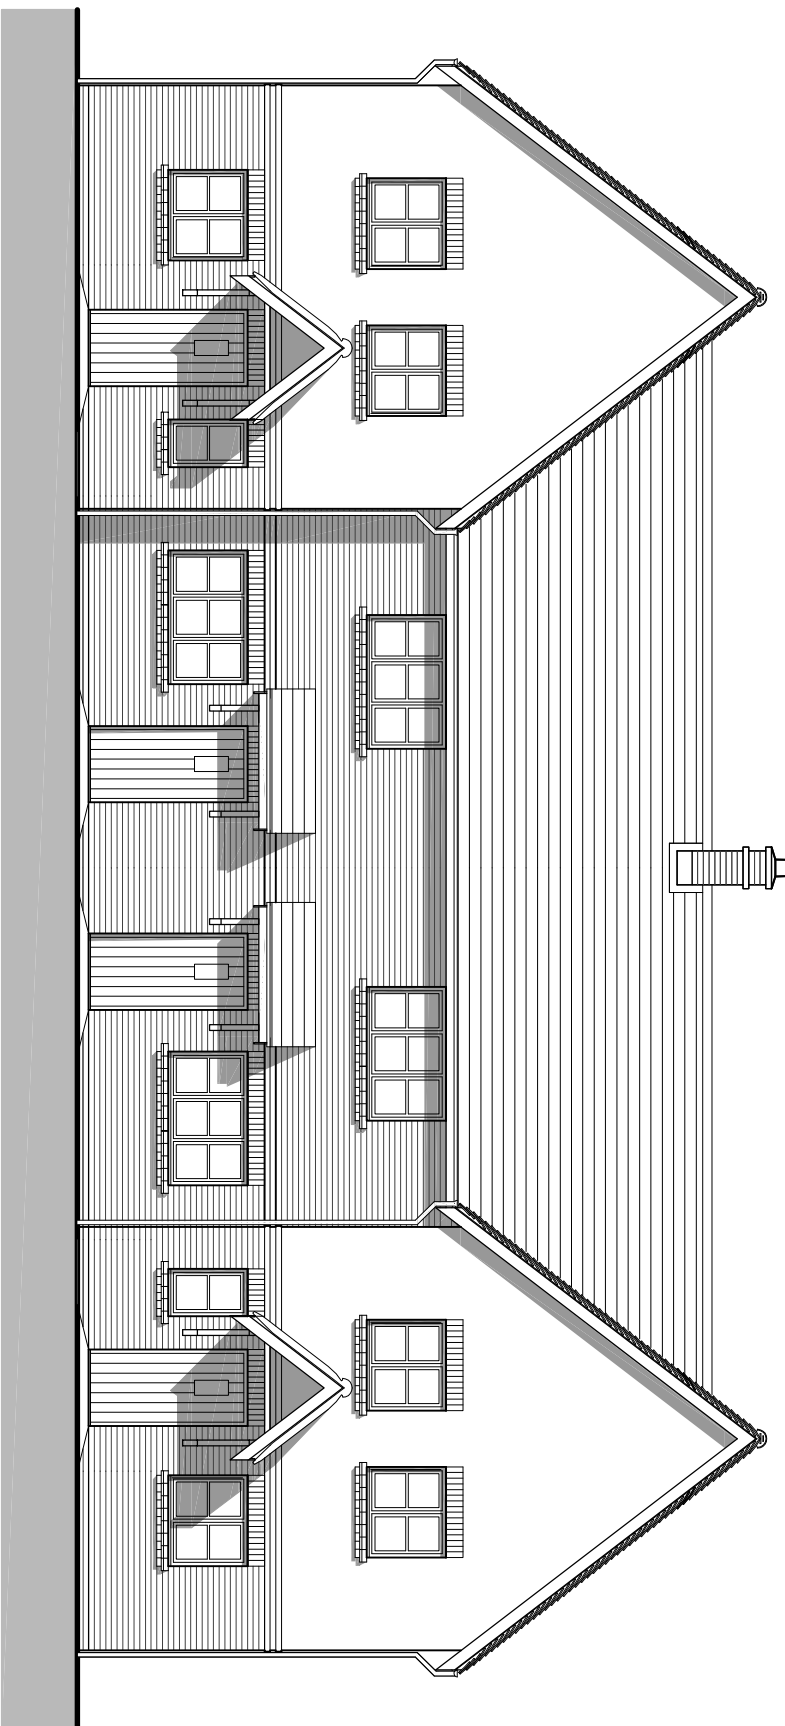


PLOT 19.54
3BH-AFF-h

PLOT 20.55
2BH-AFF-h

PLOT 21.56
2BH-AFF

PLOT 22.57
3BH-AFF

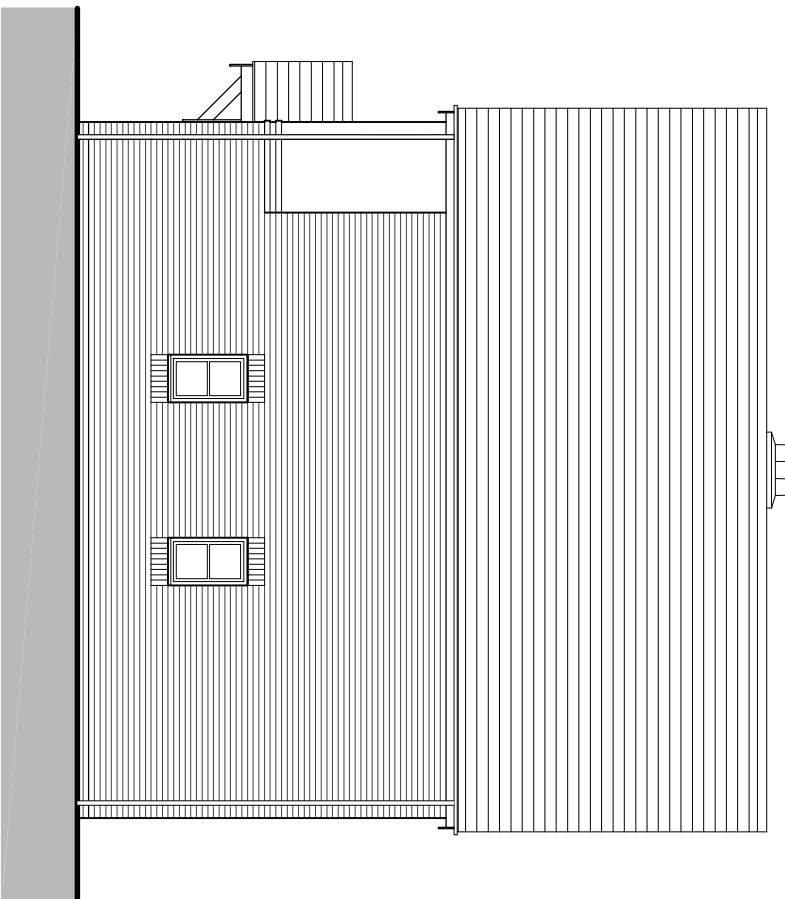


PLOT 22.57
3BH-AFF

SIDE ELEVATION - D

FRONT ELEVATION - A

SIDE ELEVATION - B

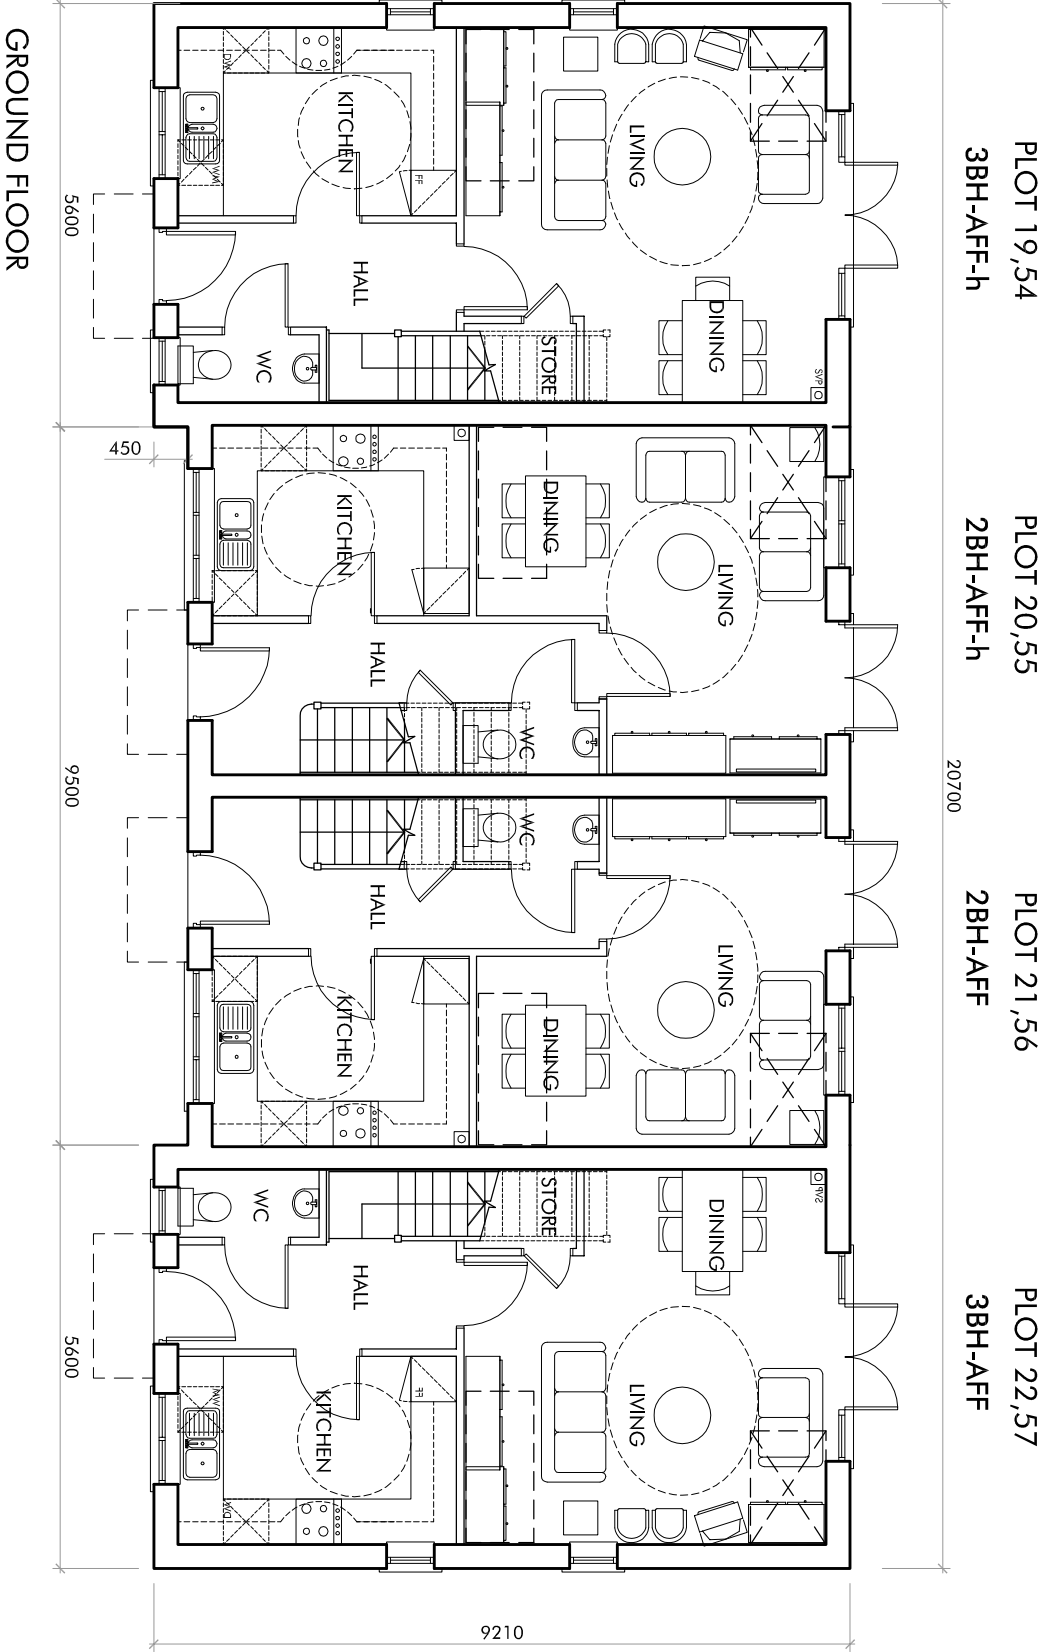

PLOT 19.54
3BH-AFF-h


PLOT 20.55
2BH-AFF-h

PLOT 21.56
2BH-AFF


PLOT 22.57
3BH-AFF




REAR ELEVATION - C

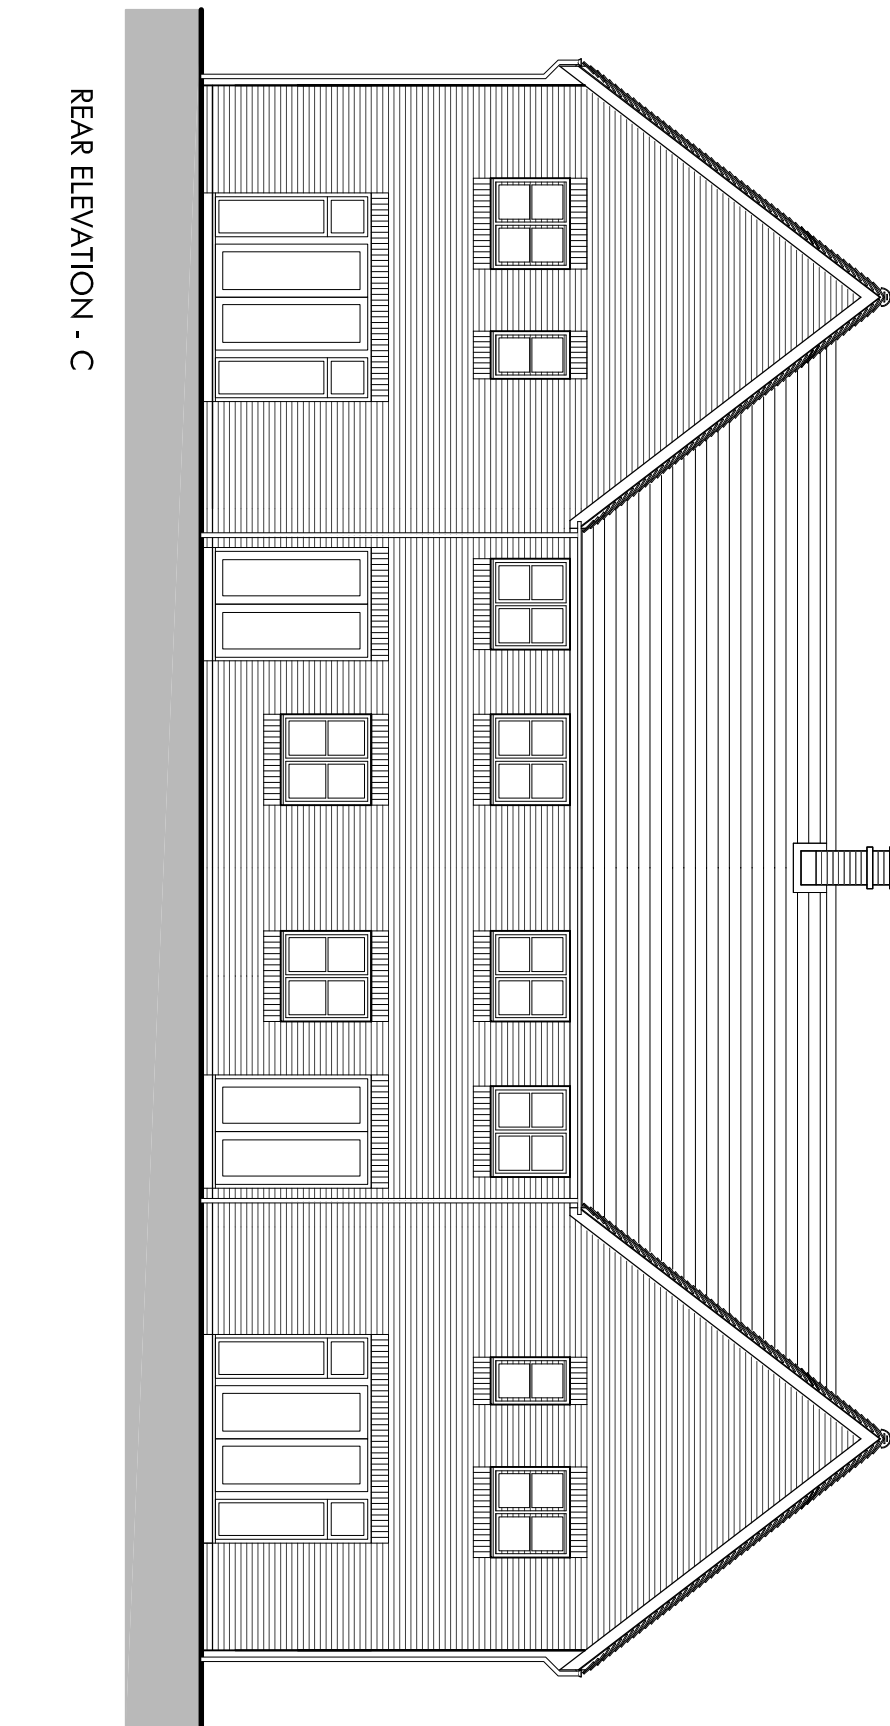

3BH-AFF-h 2BH-AFF-h 2BH-AFF 3BH-AFF

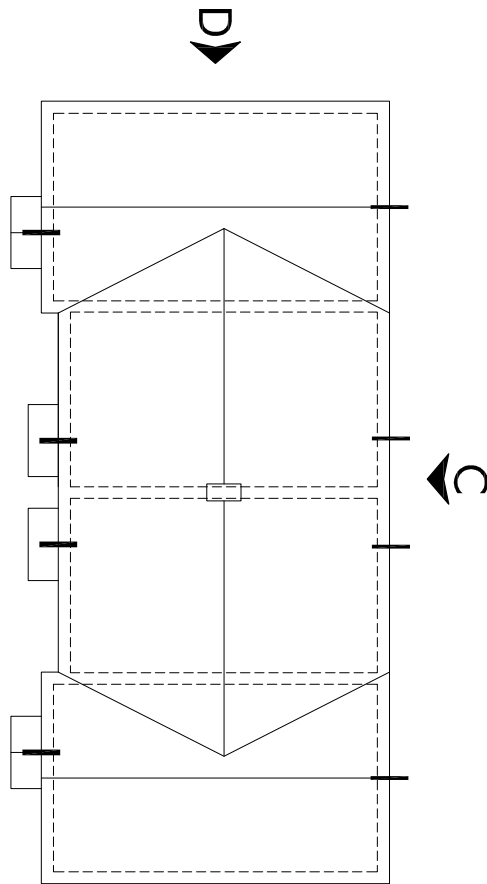

ROOF PLAN 1:200

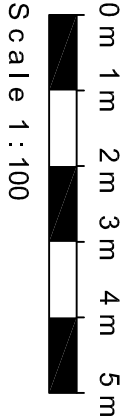

PLOT No	UNIT TYPE	AREA sq.m	AREA sq.ft
21.56	2BH-AFF	73.02	807
20.55	2BH-AFF-h	73.02	807
20.55	2BH-AFF-h	73.02	807
19.54	3BH-AFF-h	85.01	915

OMEGA PARTNERSHIP

Omega Partnership Limited, Architects and Urban Designers
Unit 6, AC Court, High Street, Thames Ditton, Surrey, KT7 0SR
T: 01372 570 313 W: www.omegapartnership.co.uk

client

LINDEN HOMES & WATES DEVELOPMENTS

project
WOODCROFT FARM, HAVANT
PHASE 2B (RESIDENTIAL PHASE 1B)
description
HOUSE TYPES 2BH-AFFx2 + 3BH-AFFx2
PLOTS 19-22, 54A-57
FLOOR PLANS & ELEVATIONS

project number drawing number revision

2740 A-3135 D

scale date

1:100 @ A1 AUGUST 2018
1:200 @ A3

status

PLANNING

2740-A-3135-D