



NOTES:
Dimensions to be checked on site before commencing work. Any discrepancies shall be reported to the architect immediately.
Do not scale from these drawings except for planning purposes. Use figured dimensions only.
Where applicable this drawing is to be read in conjunction with other consultants' drawings.

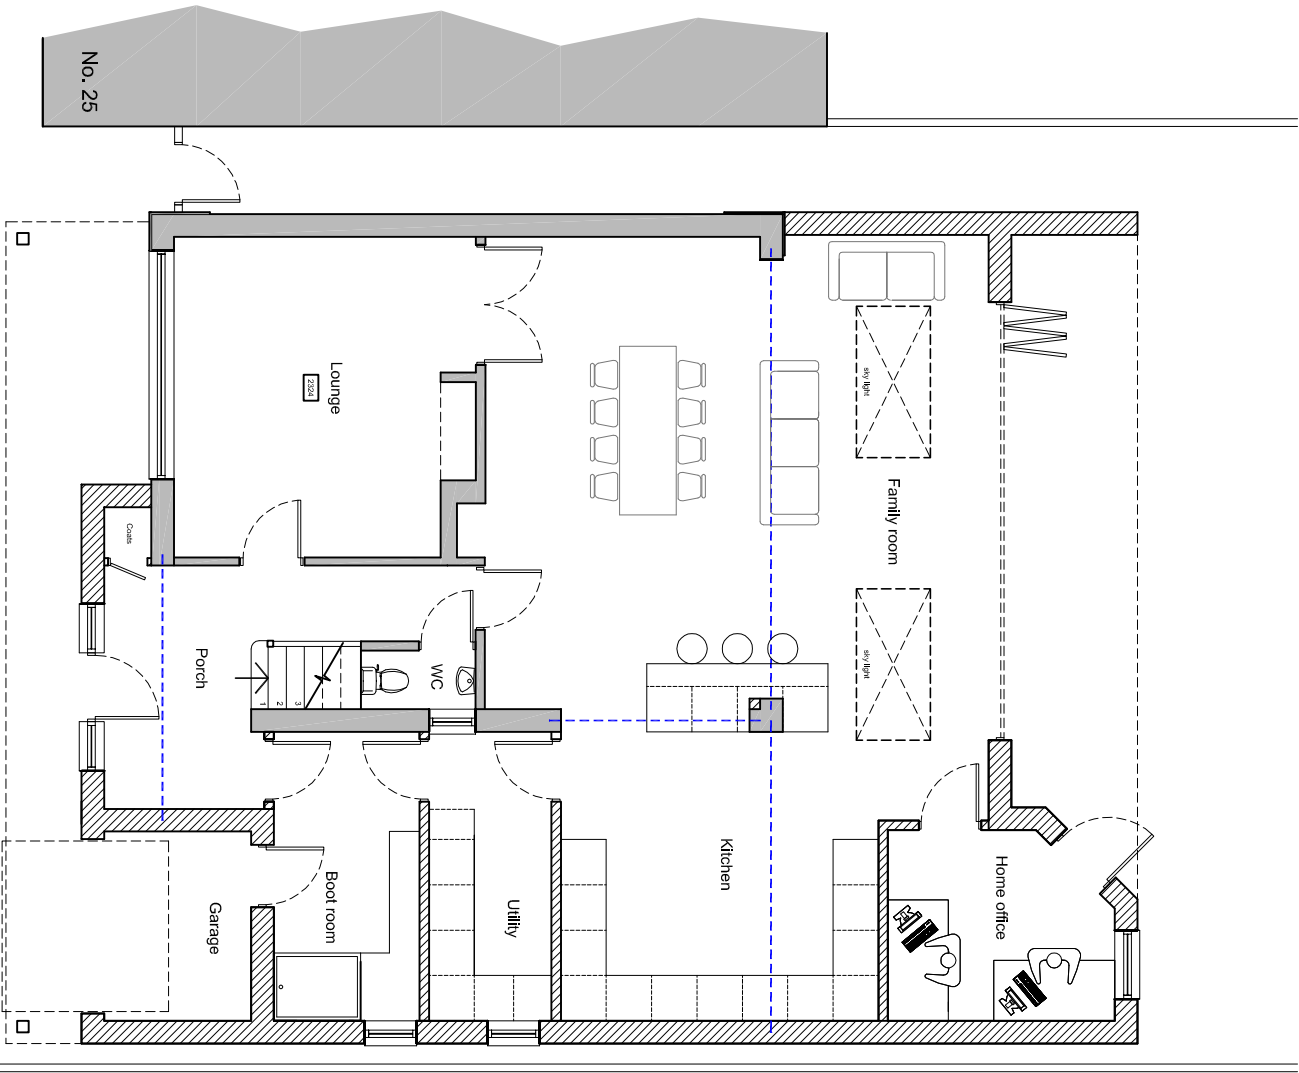

Ground floor


Proposed floor plans scale 1:100

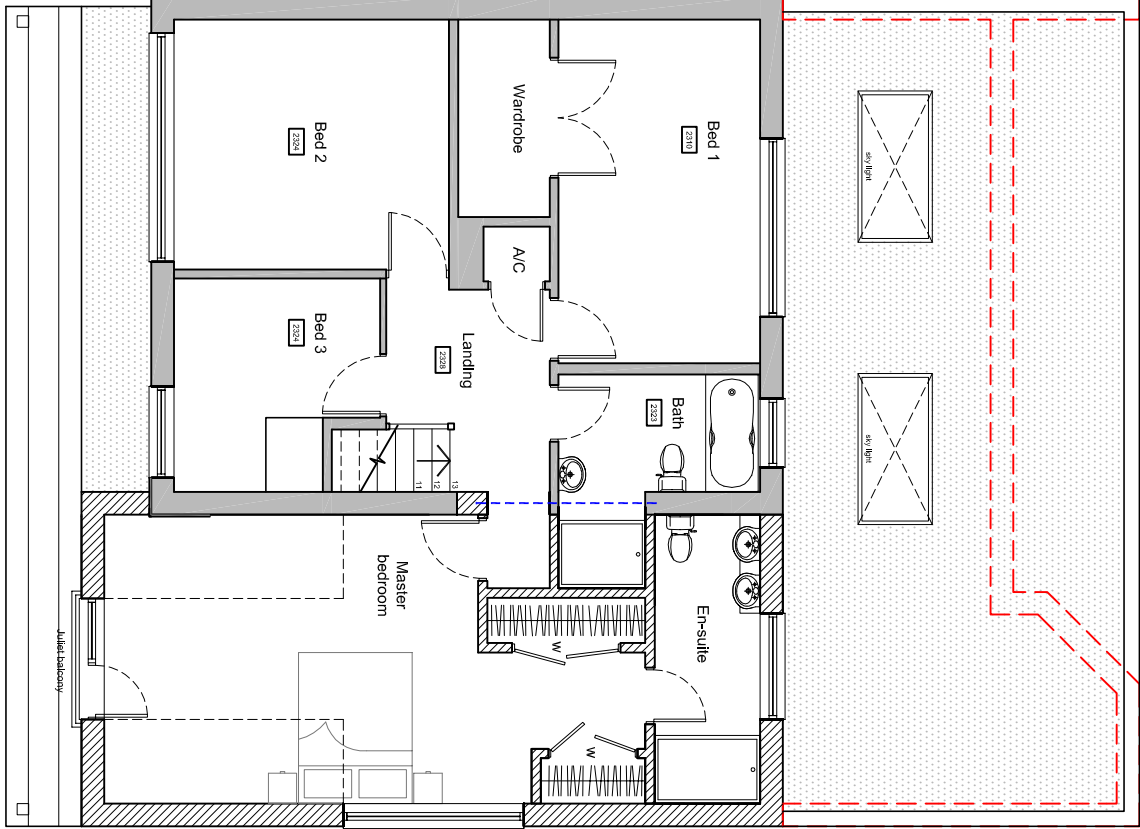

First floor

Key:

- Proposed walls
- Existing walls
- New steels

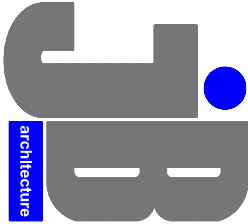

JIMMY BESSANT ARCHITECTURE
TEL: 01243 373620 M: 07769904282
E: jimmy@jb-architecture.co.uk
Web: www.jb-architecture.co.uk

For
CLAIRE SIMMONS

Project
**PROPOSED EXTENSIONS
AT 27 SOUTH-BROOK ROAD
HAVANT
PO9 1RL**

Title
PROPOSED FLOOR PLANS

Date	Drawn	Scale	Checked
MARCH 2018	JB	1:100 @ A3	-
Job Number	Drawing Number	Revision	
PL17018	40		