


Rev:	Note:	Date:

Notes:

Do not scale from the drawing for other than planning purposes, all sizes to be confirmed on site before construction.



The copyright of this drawing is retained by Concept Design & Planning.

The site drawing is reproduced under the limited licence of the Ordnance Survey and cannot be reproduced.

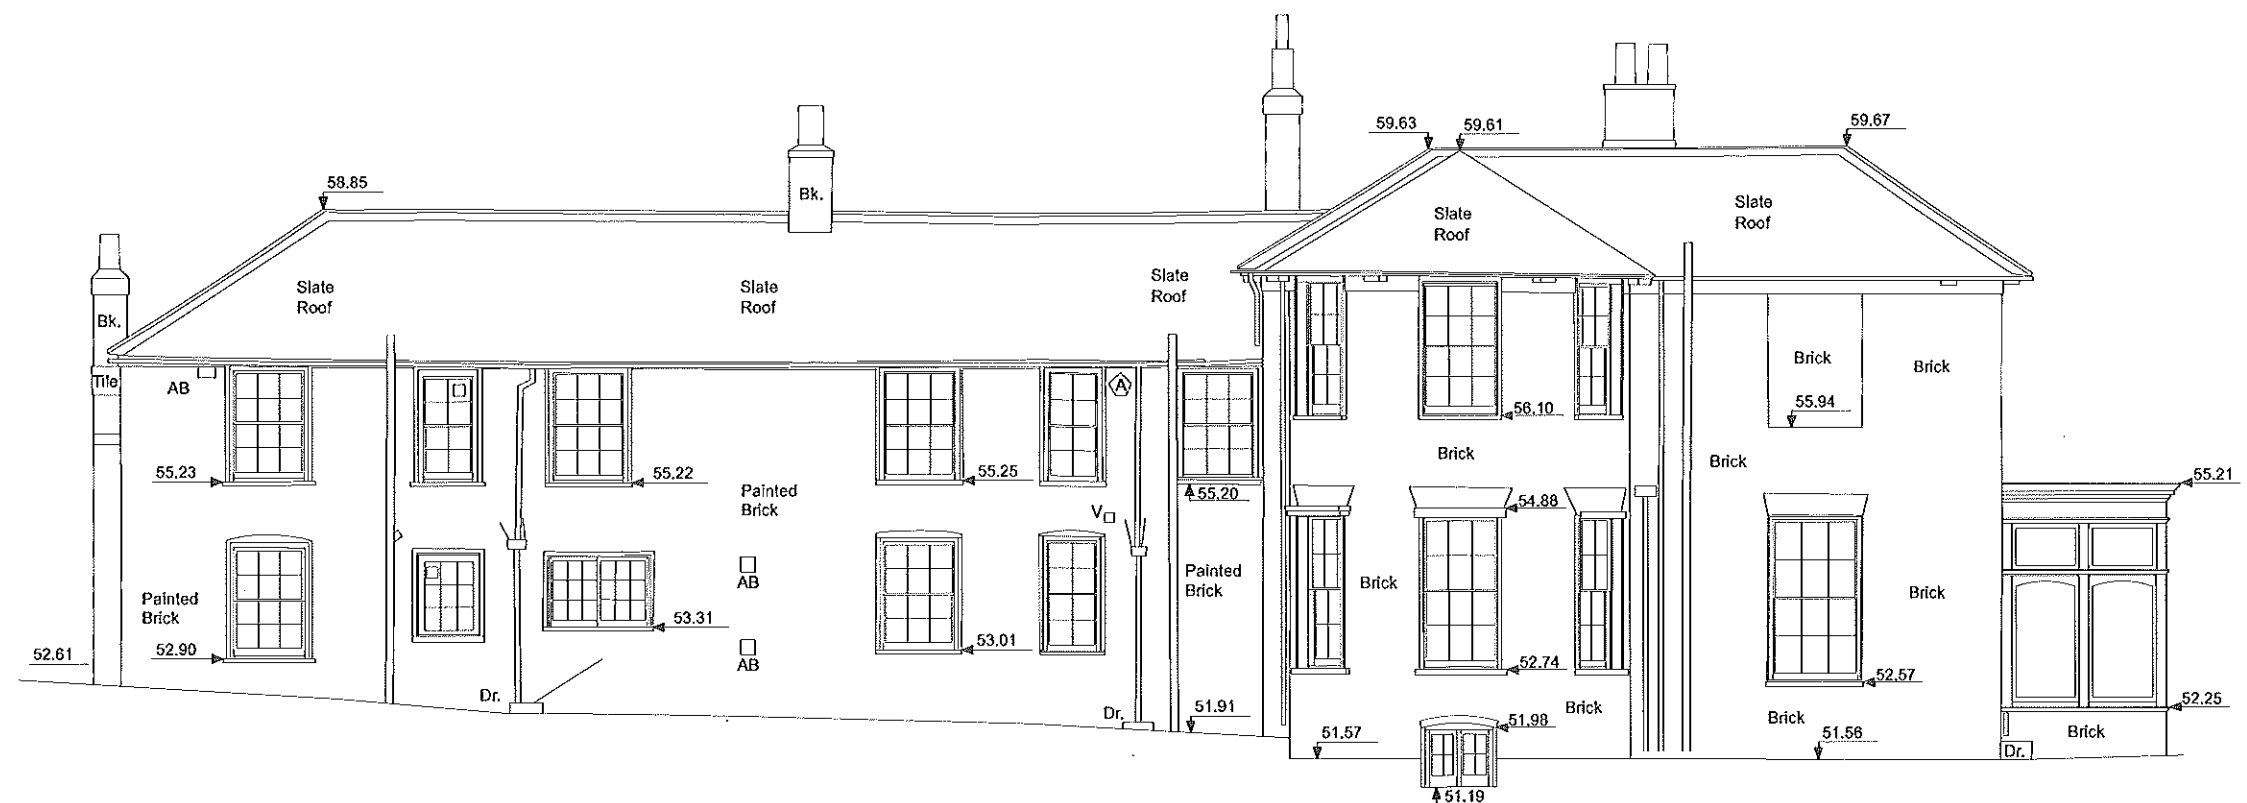

DATUM 49.00m

proposed west elevation
[no alteration]

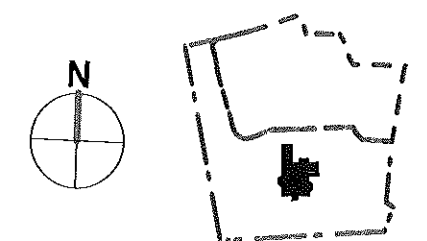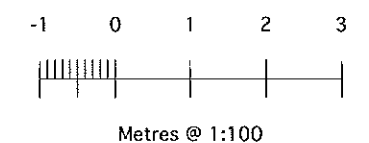

Project:	East Leigh House	Drawn by:	RW
Drawing:	WEST Prop: East Elevation	Checked by:	RW
Drawing No:	C18/060.17	Revision:	A
Scale:	1:100 @ A3	Date:	Jan 2019

concept
design & planning

t. 023 8033 1010
e. studio@conceptdp.co.uk
www.conceptdp.co.uk