


NORTH ELEVATION SHOWING EXTERNAL PLANT

EXTERNAL PLANT

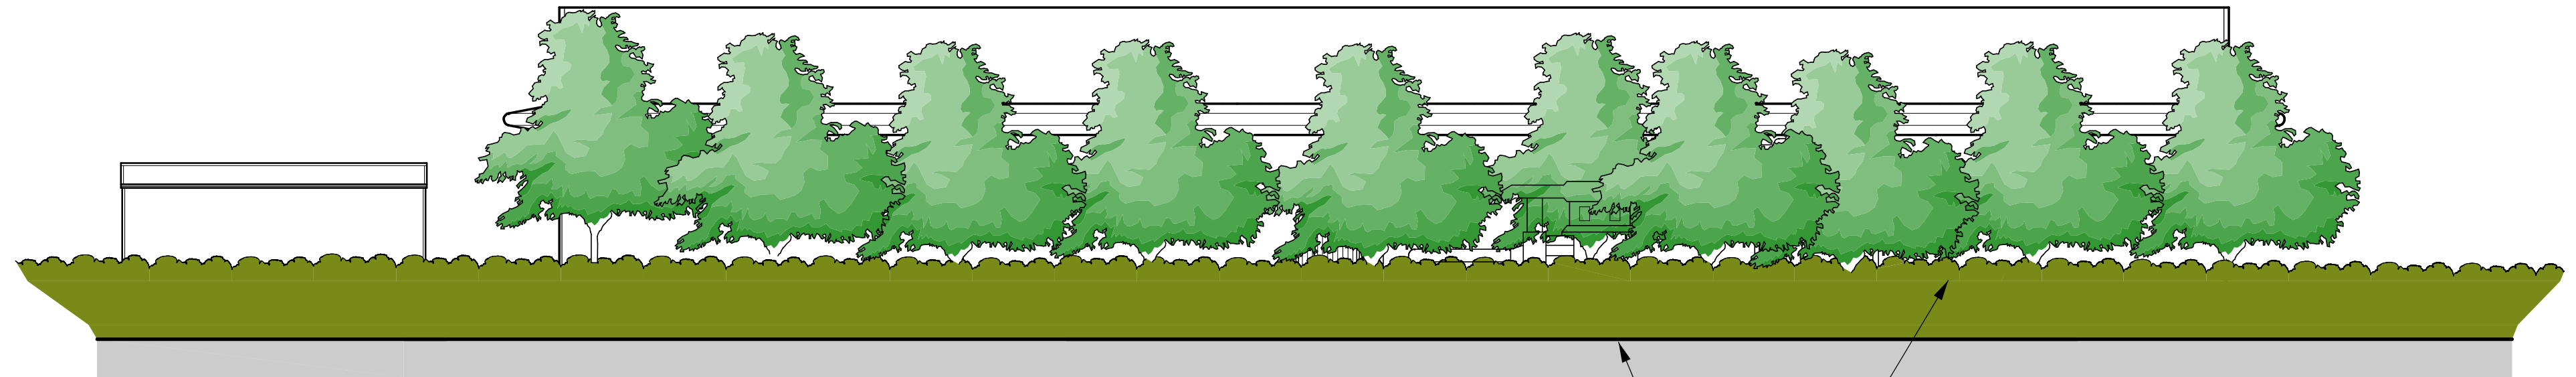

NORTH ELEVATION SHOWING SCREENING (eventual height of)

NATIVE HEDGE


PROPOSED NEW BUILDING FOR
AHMARRA
PLOT 2, HARTS FARM WAY,
HAVANT, PO9 1FA

PROPOSED ELEVATIONS
SHOWING PLANT & SCREENING




EAST

REVISIONS
A 29/03/2018 - AMENDED MAINTAINED HEDGE HEIGHT, 2NO. HORNBREAM
ADDED EXTERNAL PLANT AND EQUIPMENT TO BE PAINTED TO MATCH
VERTICAL CLADDING
B 21/05/2018
BUND REMOVED FROM NORTHERN & WESTERN BOUNDARIES
ADDITIONAL TREES ADDED TO NORTHERN BOUNDARY
(SEE DRG NO. 180203B)

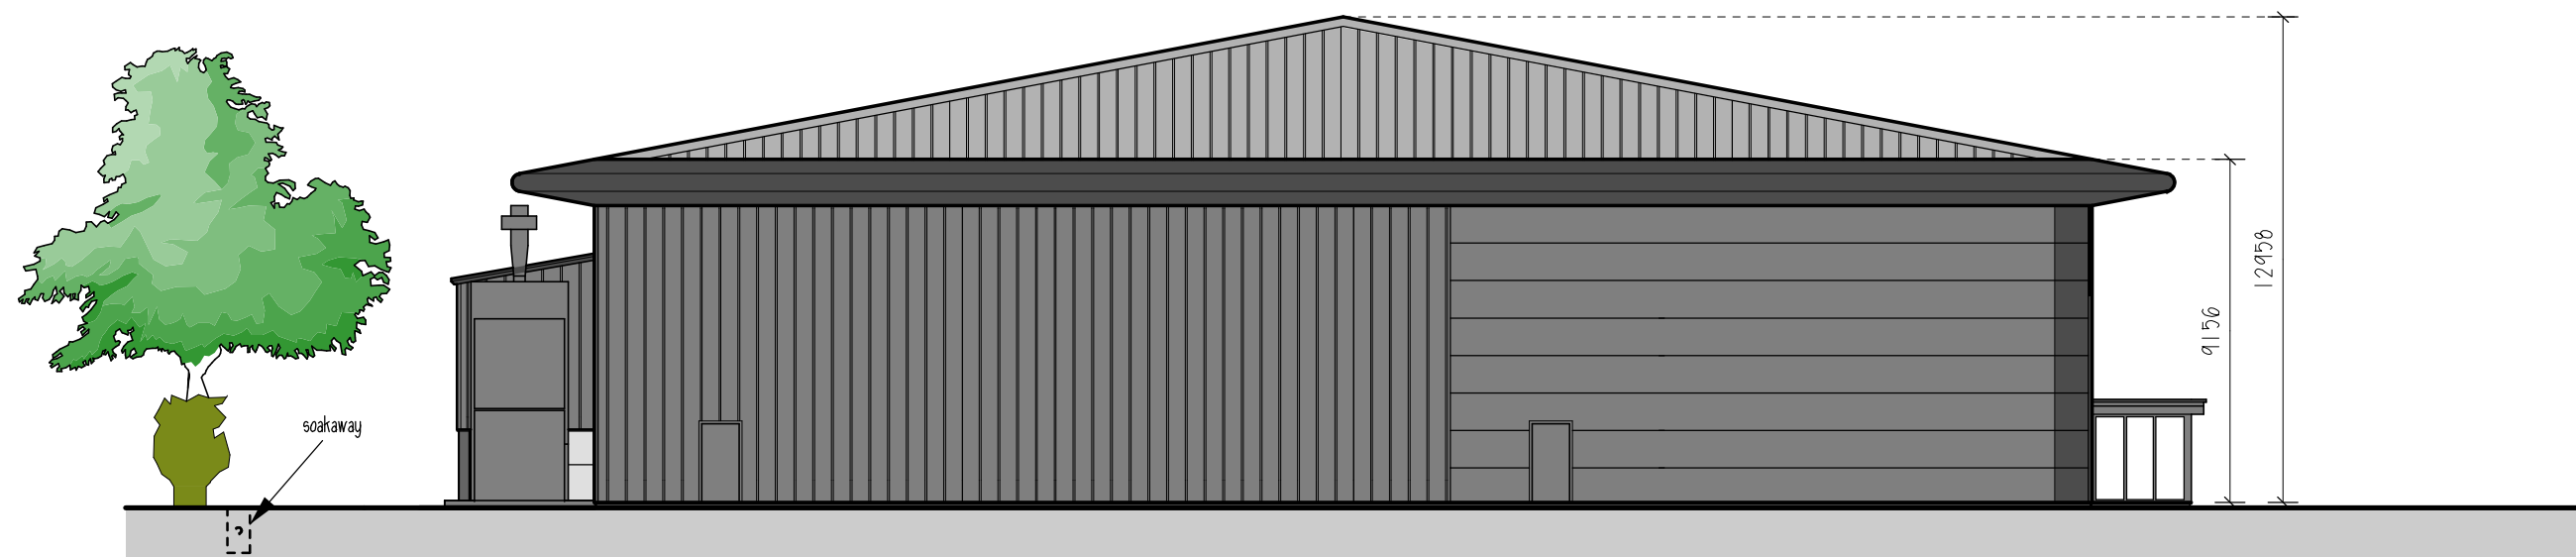

WEST

 

1:200

DATE MARCH 2018

DRG NO.

SCALE 1:200

PAPER SIZE A2

DRN BY SP

1802.07B