



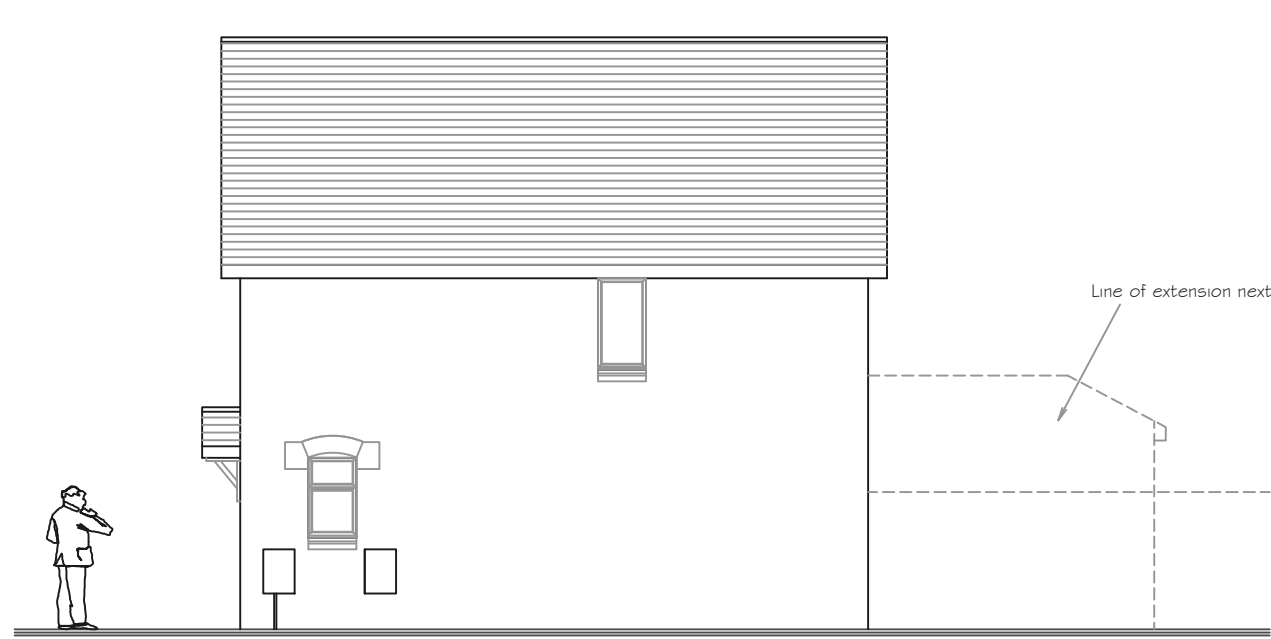


EXISTING SIDE ELEVATION 1/100.



EXISTING REAR ELEVATION 1/100.

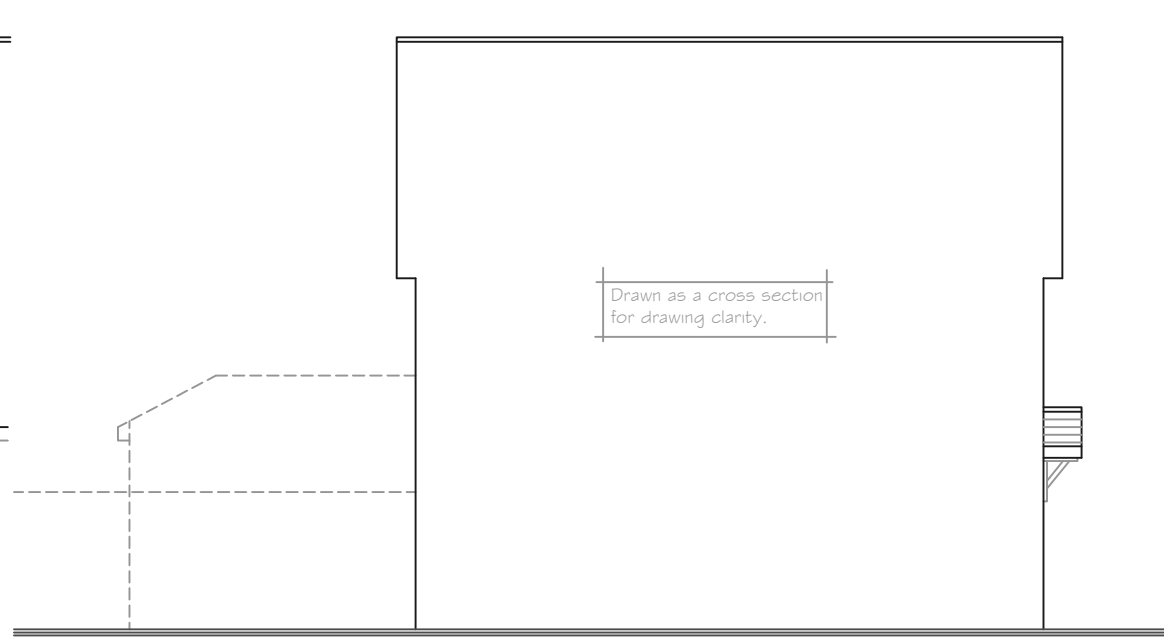


EXISTING SIDE ELEVATION 1/100.

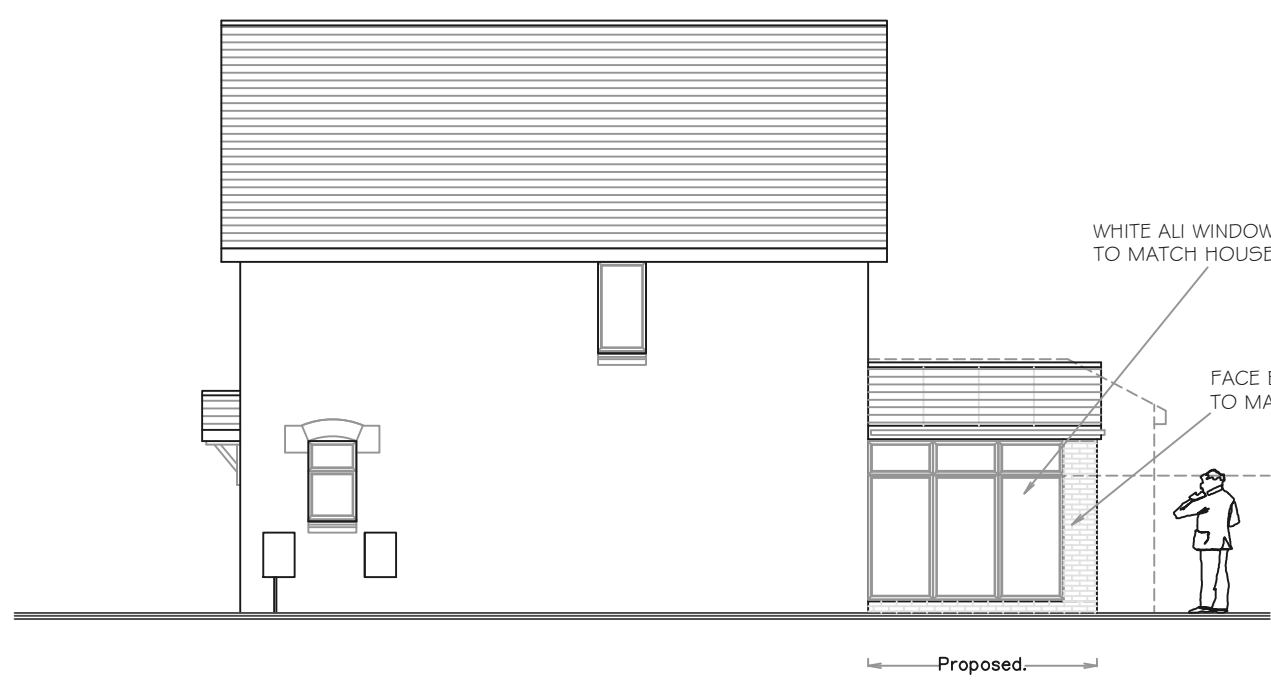


PROPOSED SIDE ELEVATION 1/100.



PROPOSED REAR ELEVATION 1/100.

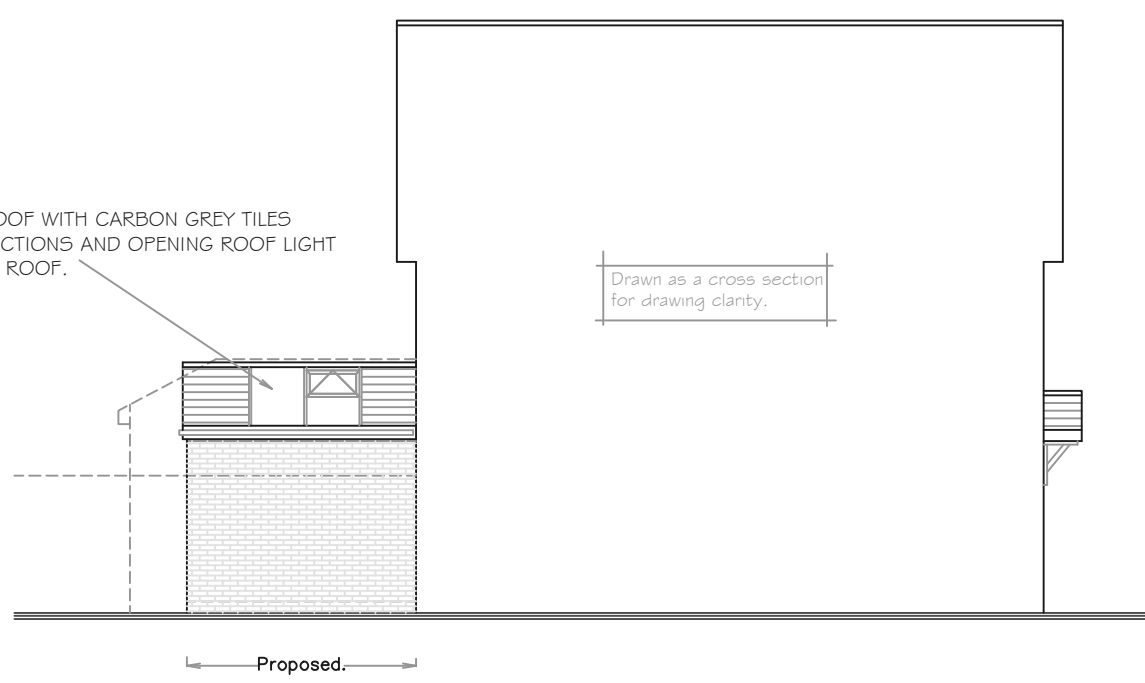


PROPOSED SIDE ELEVATION 1/100.

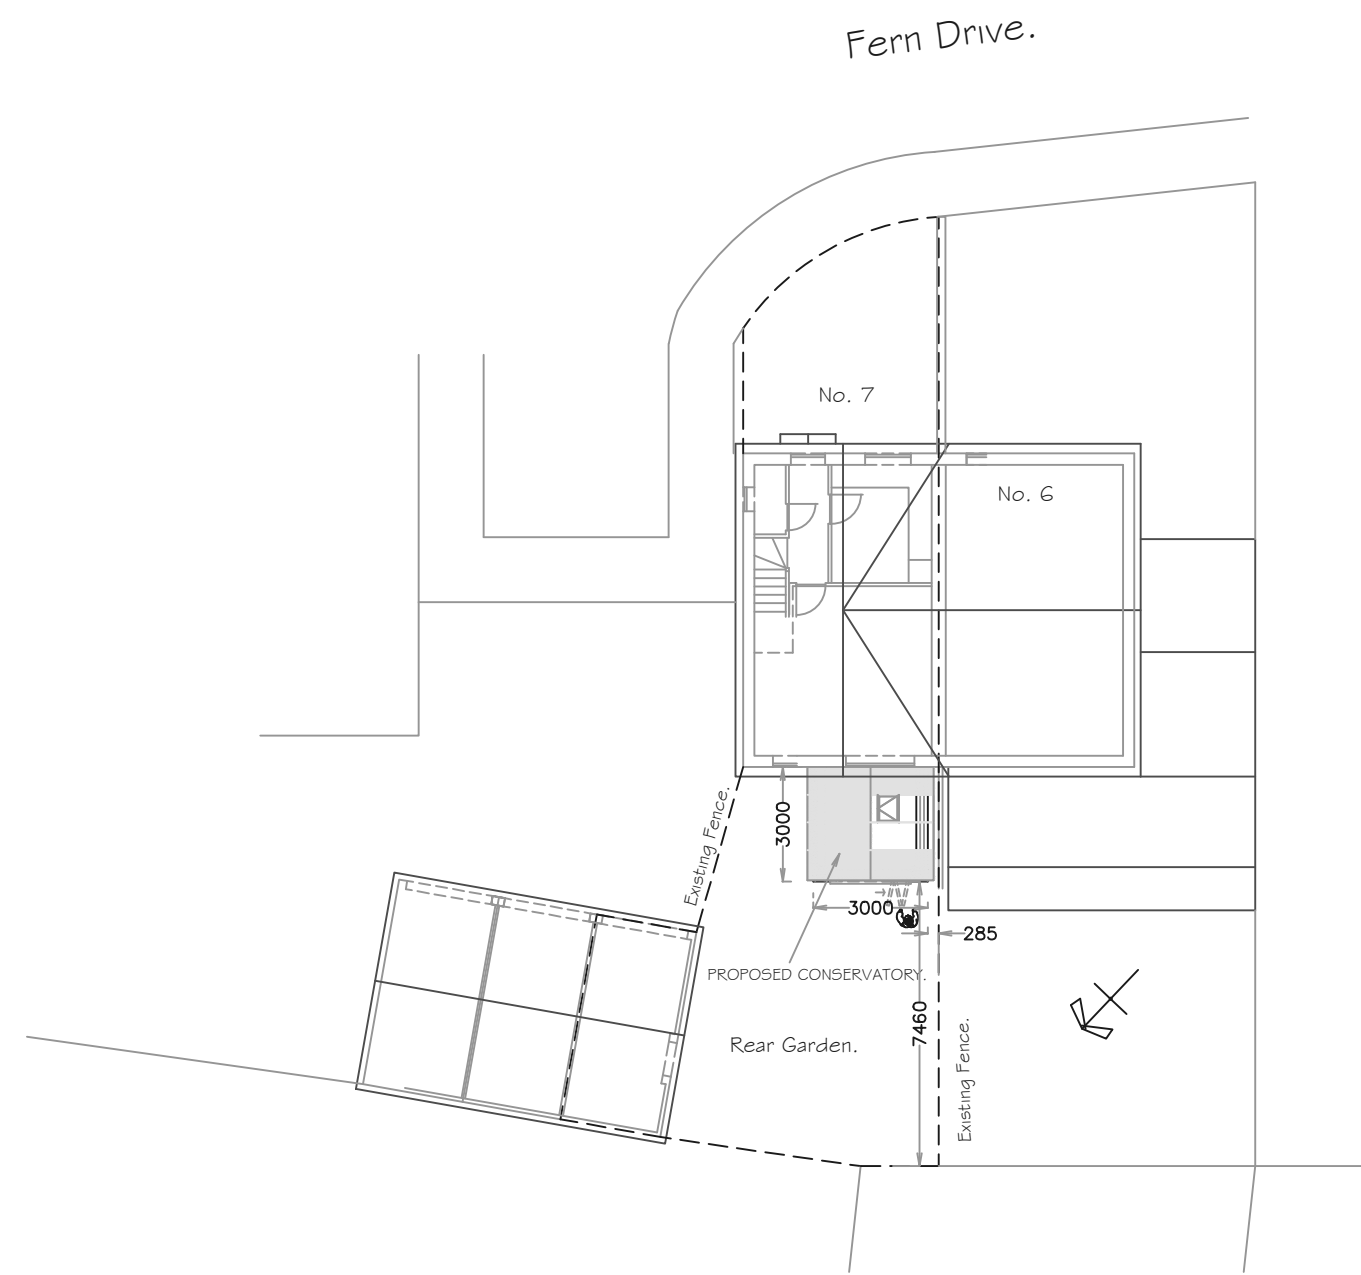


PROPOSED SITE BLOCK PLAN 1/200.


Read in conjunction with 1/1250 Location Plan.

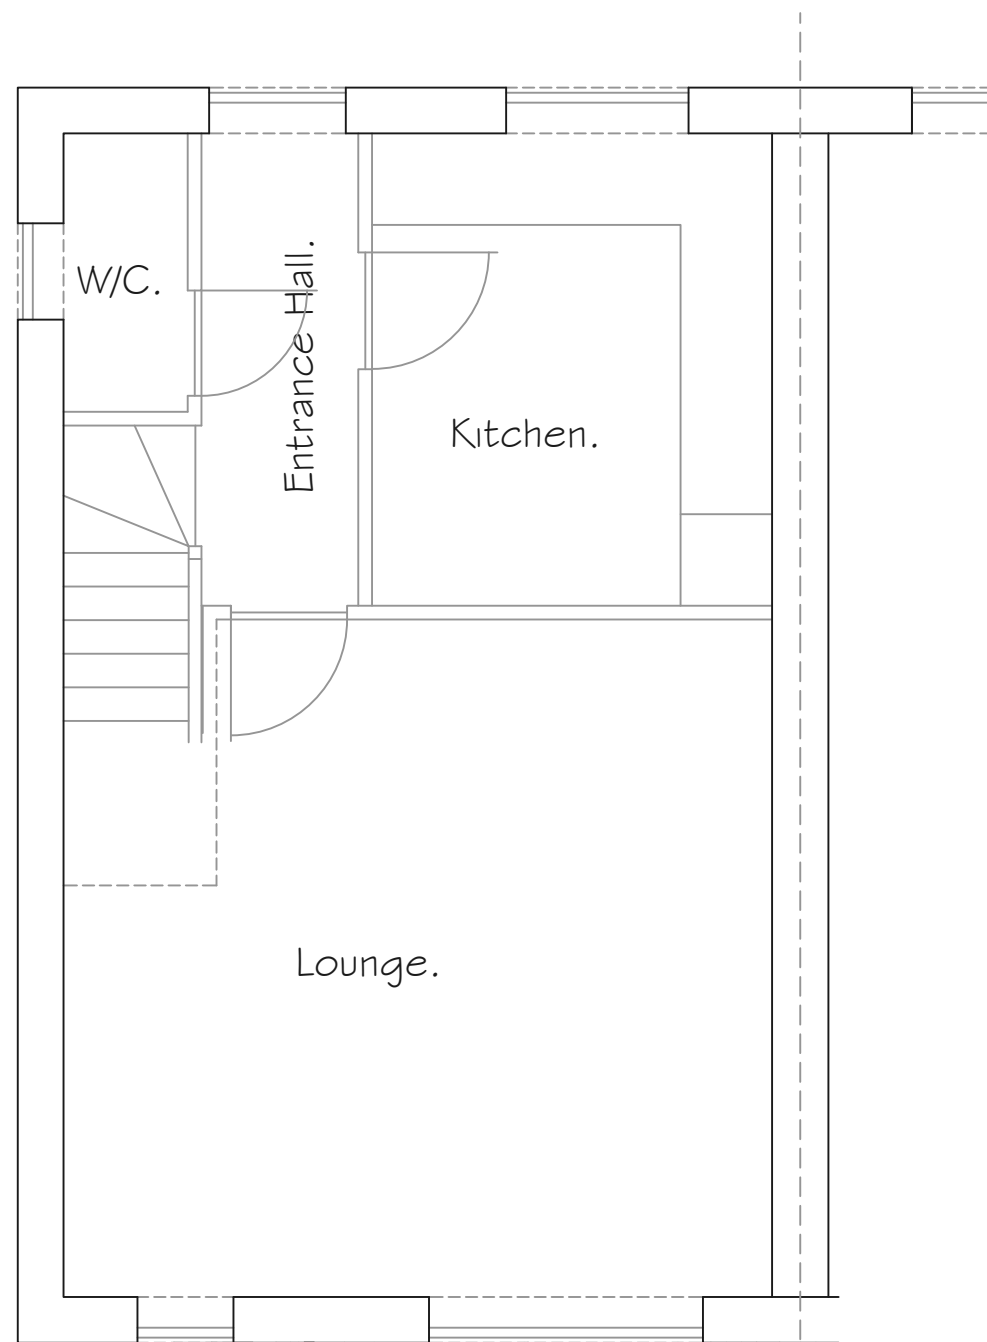



EXISTING GROUND FLOOR PLAN 1/100.

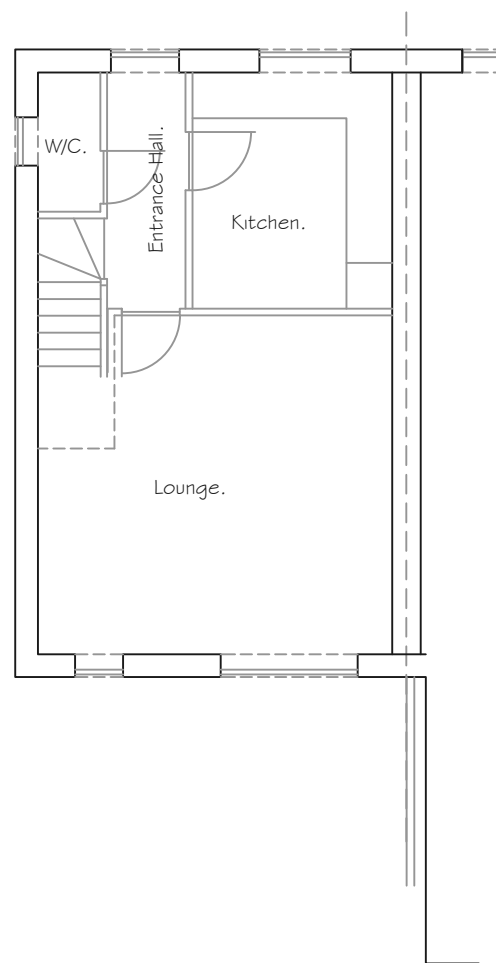



PROPOSED GROUND FLOOR PLAN 1/100.

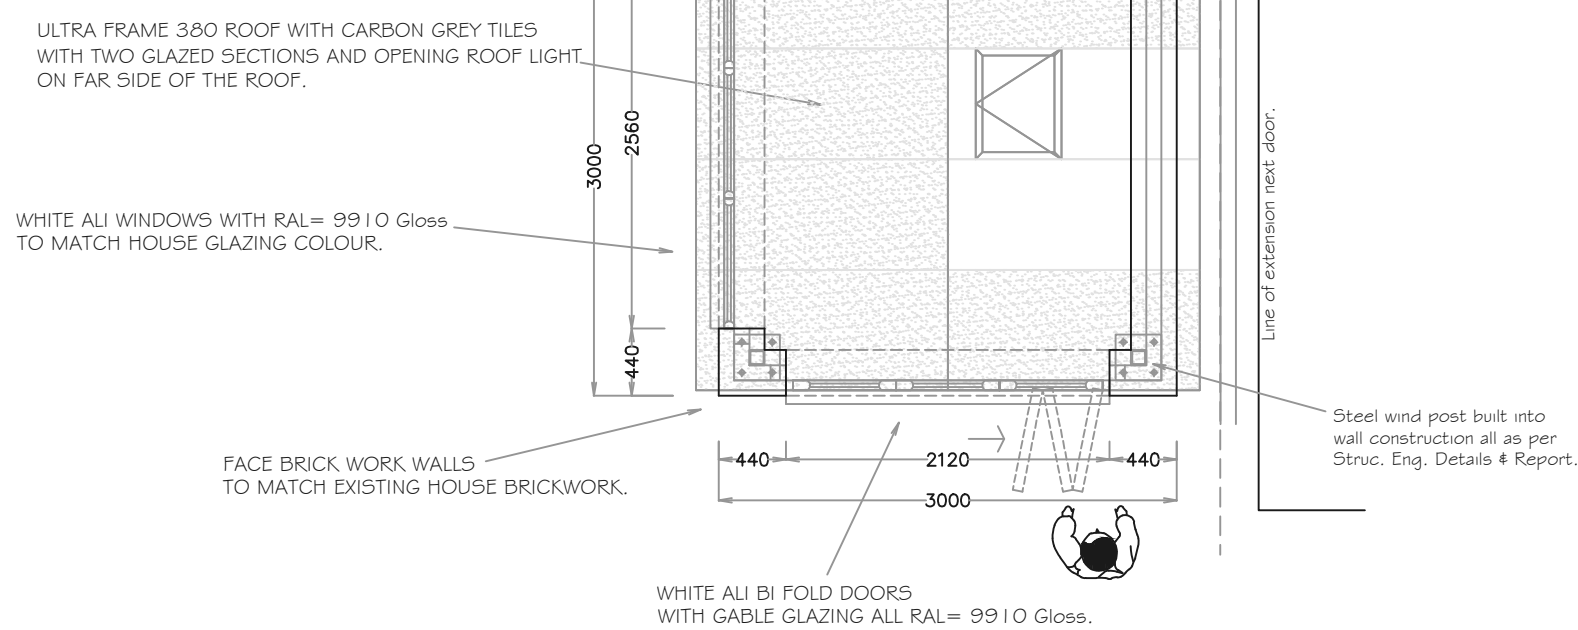

PROPOSED REAR SOLID ROOF CONSERVATORY FLOOR PLAN 1/50.

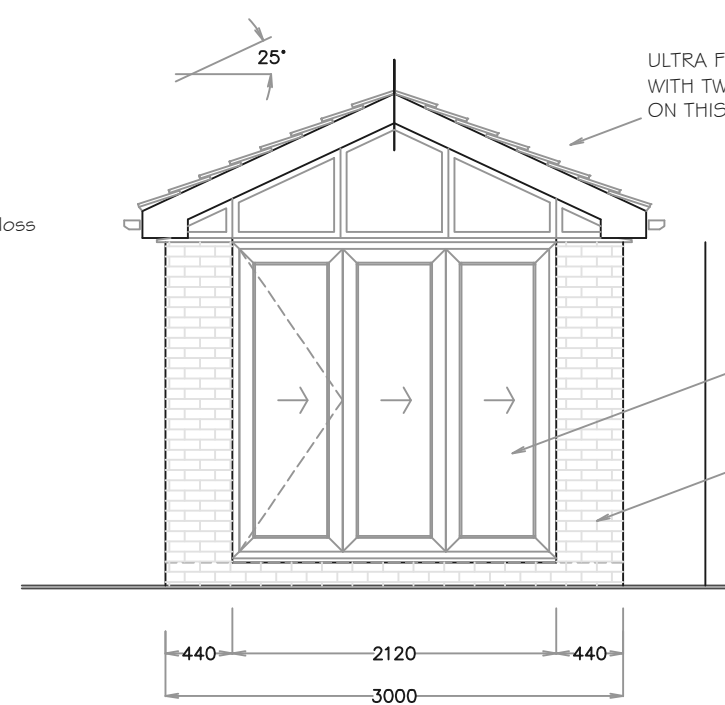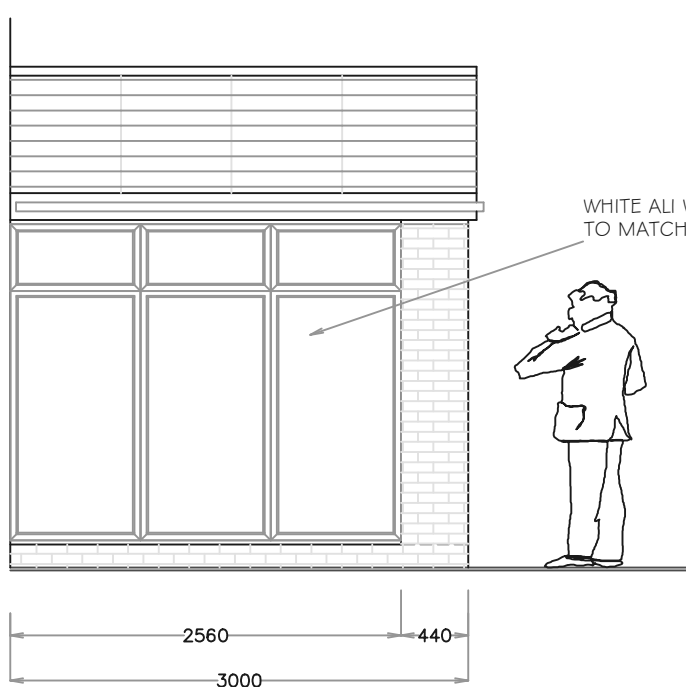

PROPOSED SOLID ROOF CONSERVATORY ELEVATIONS 1/50.

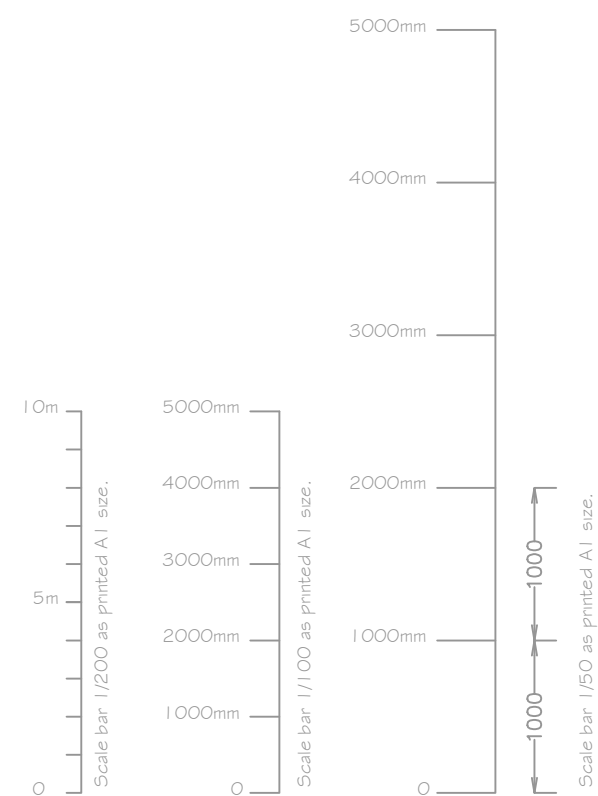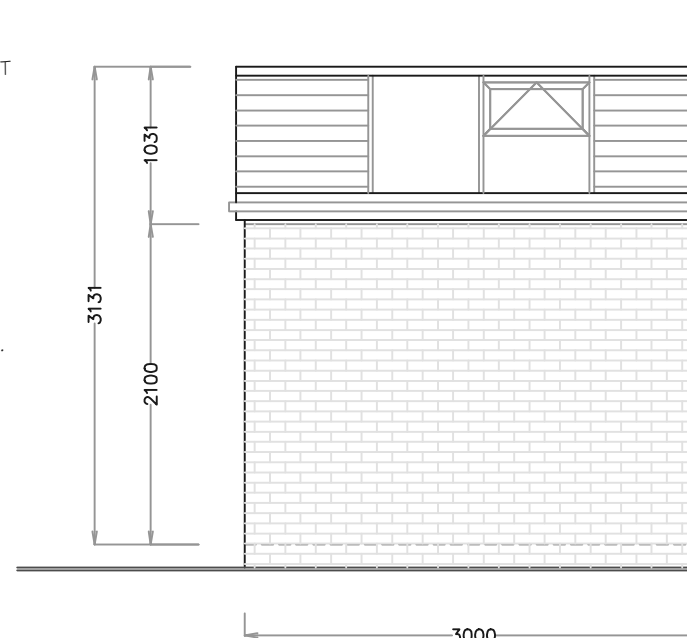

The Foundry, London Road,
Kings Worthy, Winchester
Hampshire SO23 7QA

WINCHESTER 01962 884422 www.wessex-windows.co.uk

REV.	DATE.
Job Title: Proposed Solid Conservatory at rear & side of property. For Miss Lisa Vivash. 7 Fern Drive, Havant, Portsmouth. PO9 2YH.	
Drawing Title: Proposed & Existing Layout Plans & Elevations	
Drawn by: Colin Peter Dodds.	
Scale As Marked.	Date. 08/11/18.
PLANNING NUMBER	BUILDING CONTROL No.
Drawing Number. 01/VIVASH/18.	