


Plots			
As	-	31	
Opp	-	29	

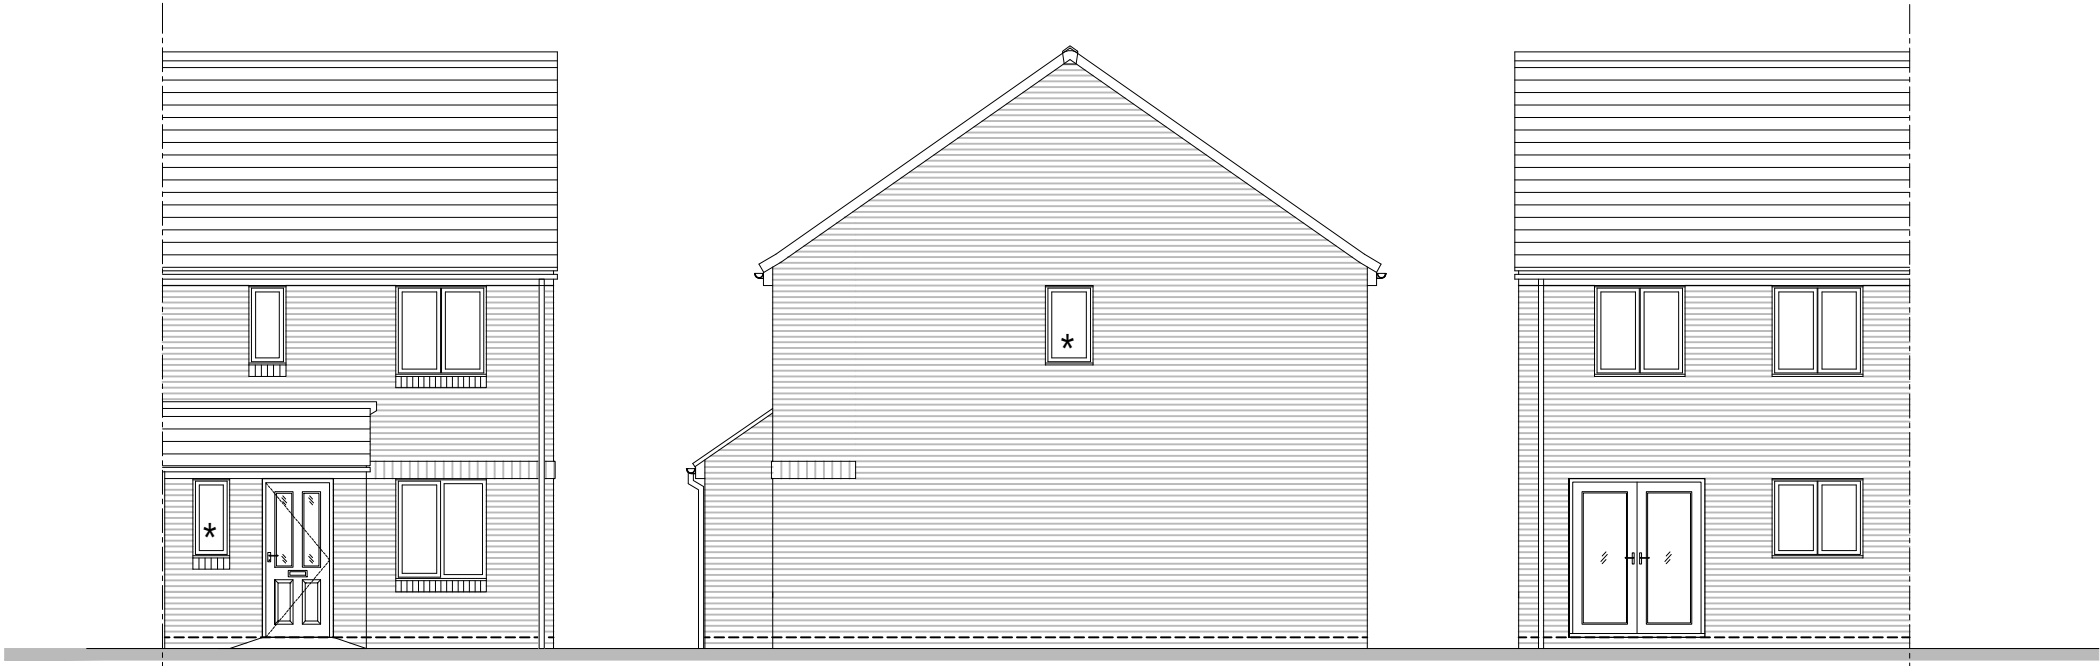


Front Elevation


★ Obscure glass

Side Elevation

Rear Elevation

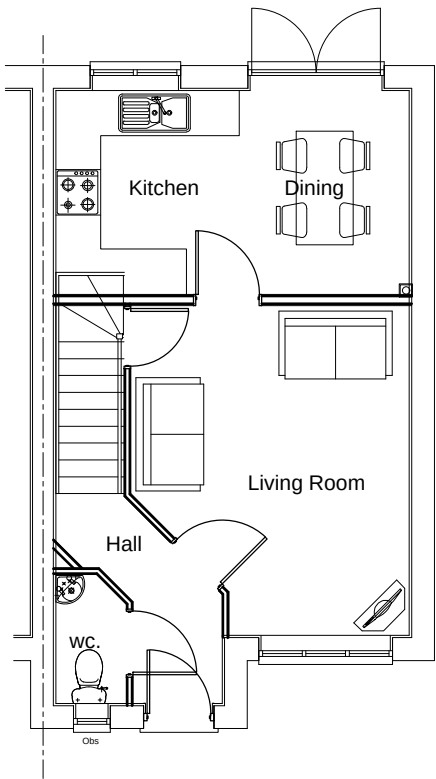

Ground Floor Plan

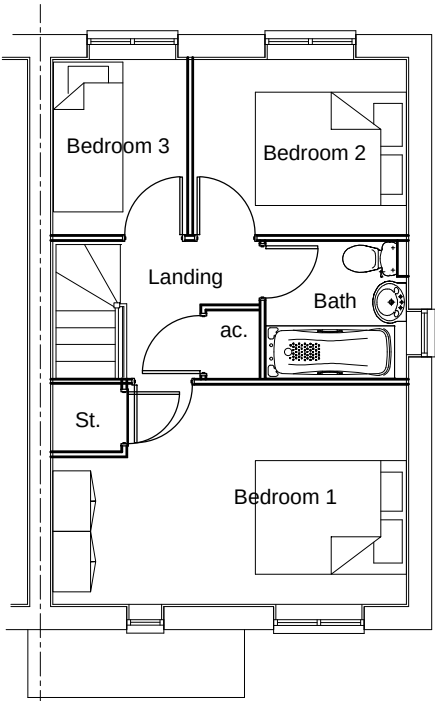

First Floor Plan

Drawing Title	Job No	Drawing No	Rev
Hanbury - HA	-	HAN-HA-001	A
Scale	Drawn	Checked	Date
1:100 @ A3	CD	BR	25.06.18
Status	APPROVAL		

Job Title
Land east of Castle Avenue, Havant

A	03.01.18	Plots re-numbered to suit revised site layout, office re-named to bedroom 3 as per accommodation schedule.	CL
Rev	Date	Revision Details	Dr Ch

**PERSIMMON**
Together, we make a home