



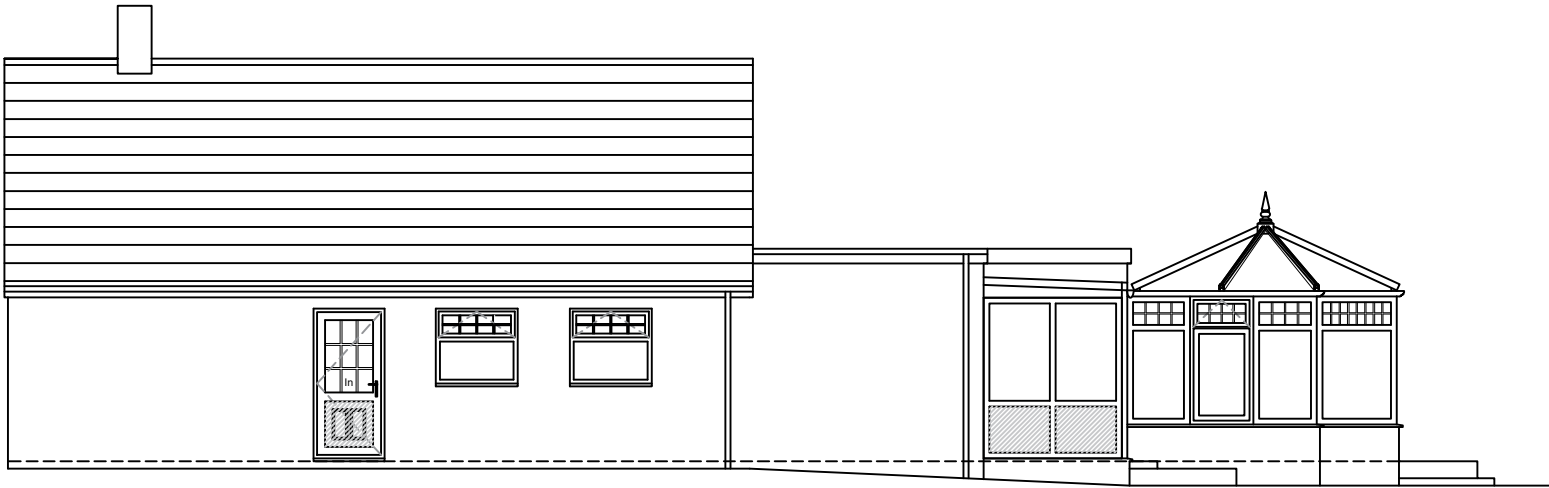

LEFT HAND SIDE ELEVATION

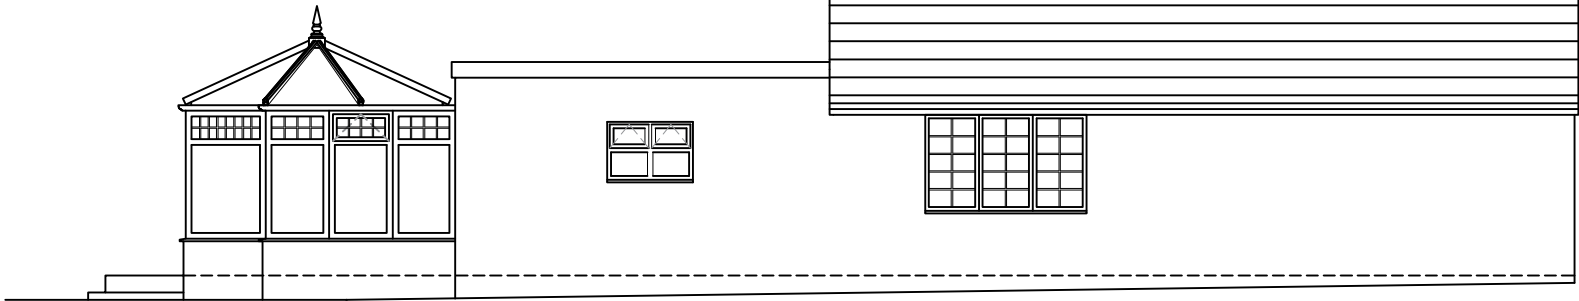

RIGHT HAND SIDE ELEVATION




REAR ELEVATION

 = PVCu solid white panels

Notes:
Existing physical barrier to remain
These drawings are the property of Anglian Home Improvements and must not be used, distributed, loaned or copied without the express permission of Anglian Home Improvements.
All dimensions are in millimetres (mm) unless noted otherwise.
Do not use for base laying purposes

Existing Frame/Base:
As all building works are not included within our contract Anglian Home Improvements do not accept any further responsibility and do not provide additional guarantee of the existing base beyond that of the existing guarantee under a separate contract. The company's responsibilities are therefore limited to supplying and installing the Living space in accordance with these plans in this instance.

 

Rev.	Date	Description	Initials



Anglian
Home Improvements
TELEPHONE: 0845 437 3600

Drawing title: **Existing Elevations**

CONTRACT No. : **900/00919** **Page 2 of 4**

Proposed: **PVCu Replica Extension**
at: **17 THE THICKET**
WIDLEY
WATERLOOVILLE, HAMPSHIRE
PO7 5JL

For :..... **MR & MRS MANCHIP**

Drawers initials: **PN/SF** Scale : **1:100** Date: **01/11/18**