


Plots:
17-18, 32-33,

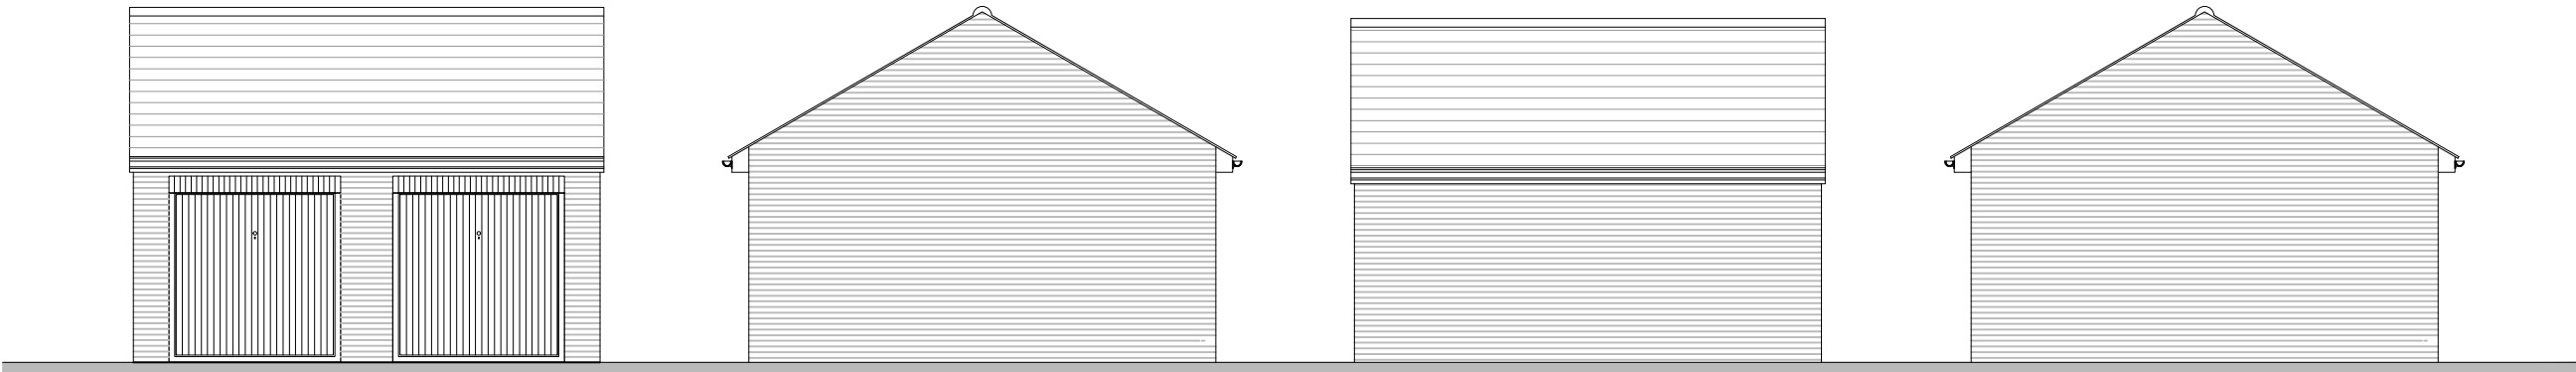


Front Elevation

Side Elevation


Rear Elevation

Side Elevation

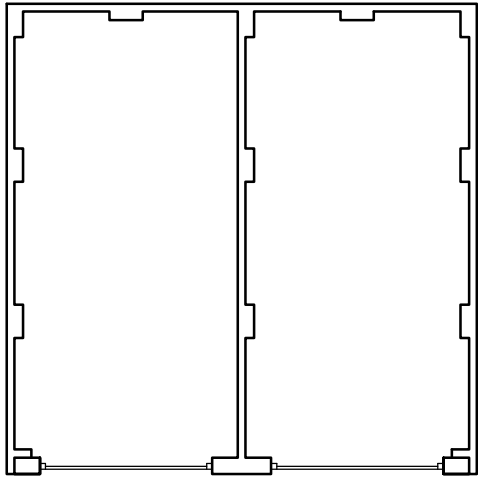

FLOOR PLAN.

Job Title
Land east of Castle
Avenue, Havant

 Drawing Title Twin Garage	Job No -	Drawing No GAR-001	Rev A
	Drawn CD	Checked BR	Date 25.06.18
Scale 1:100 @ A3 		Status APPROVAL	

A	03.01.18	Garage re-numbered to suit revised site layout	CL
Rev	Date	Revision Details	Dr
		Ch	



PERSIMMON
Together, we make a home