

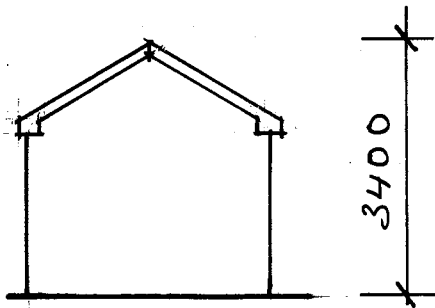


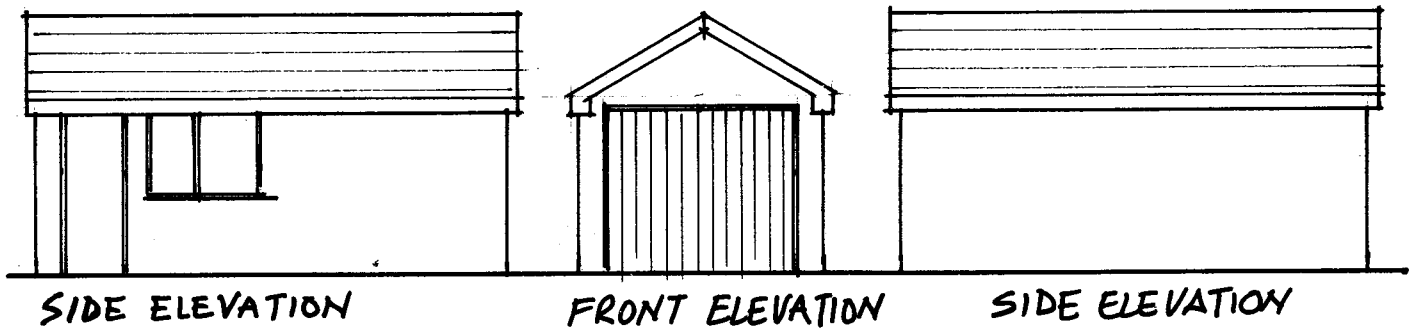

REAR ELEVATION

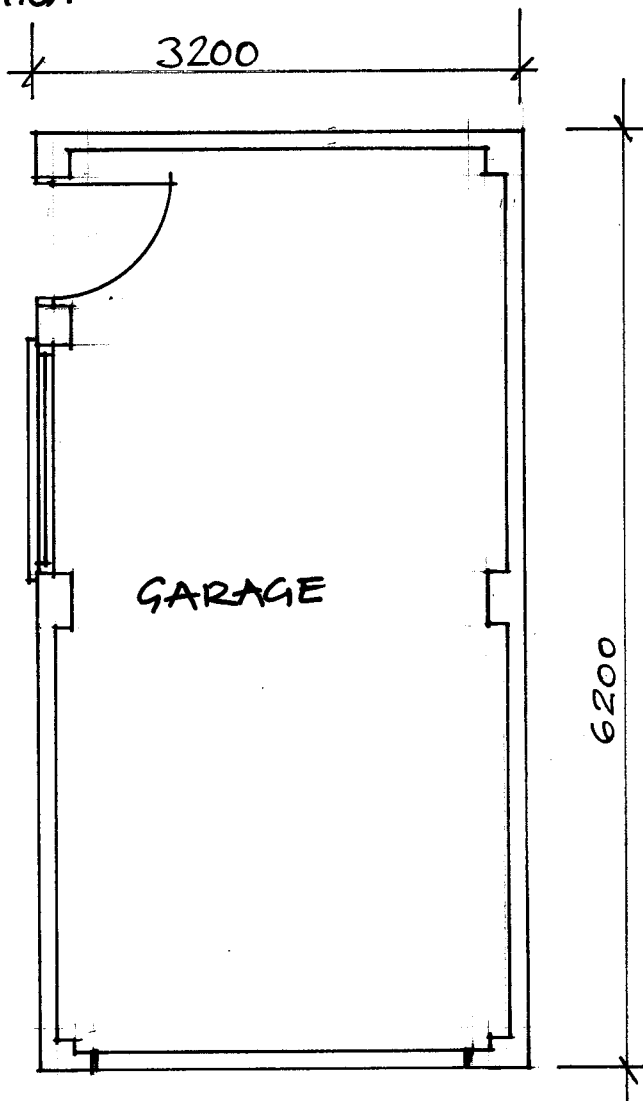

PLAN

2 Wigan Crescent
Bedhampton

Scale 1:50 & 1:100

MARCH 2018