


Proposed Site Plan
Scale 1:250

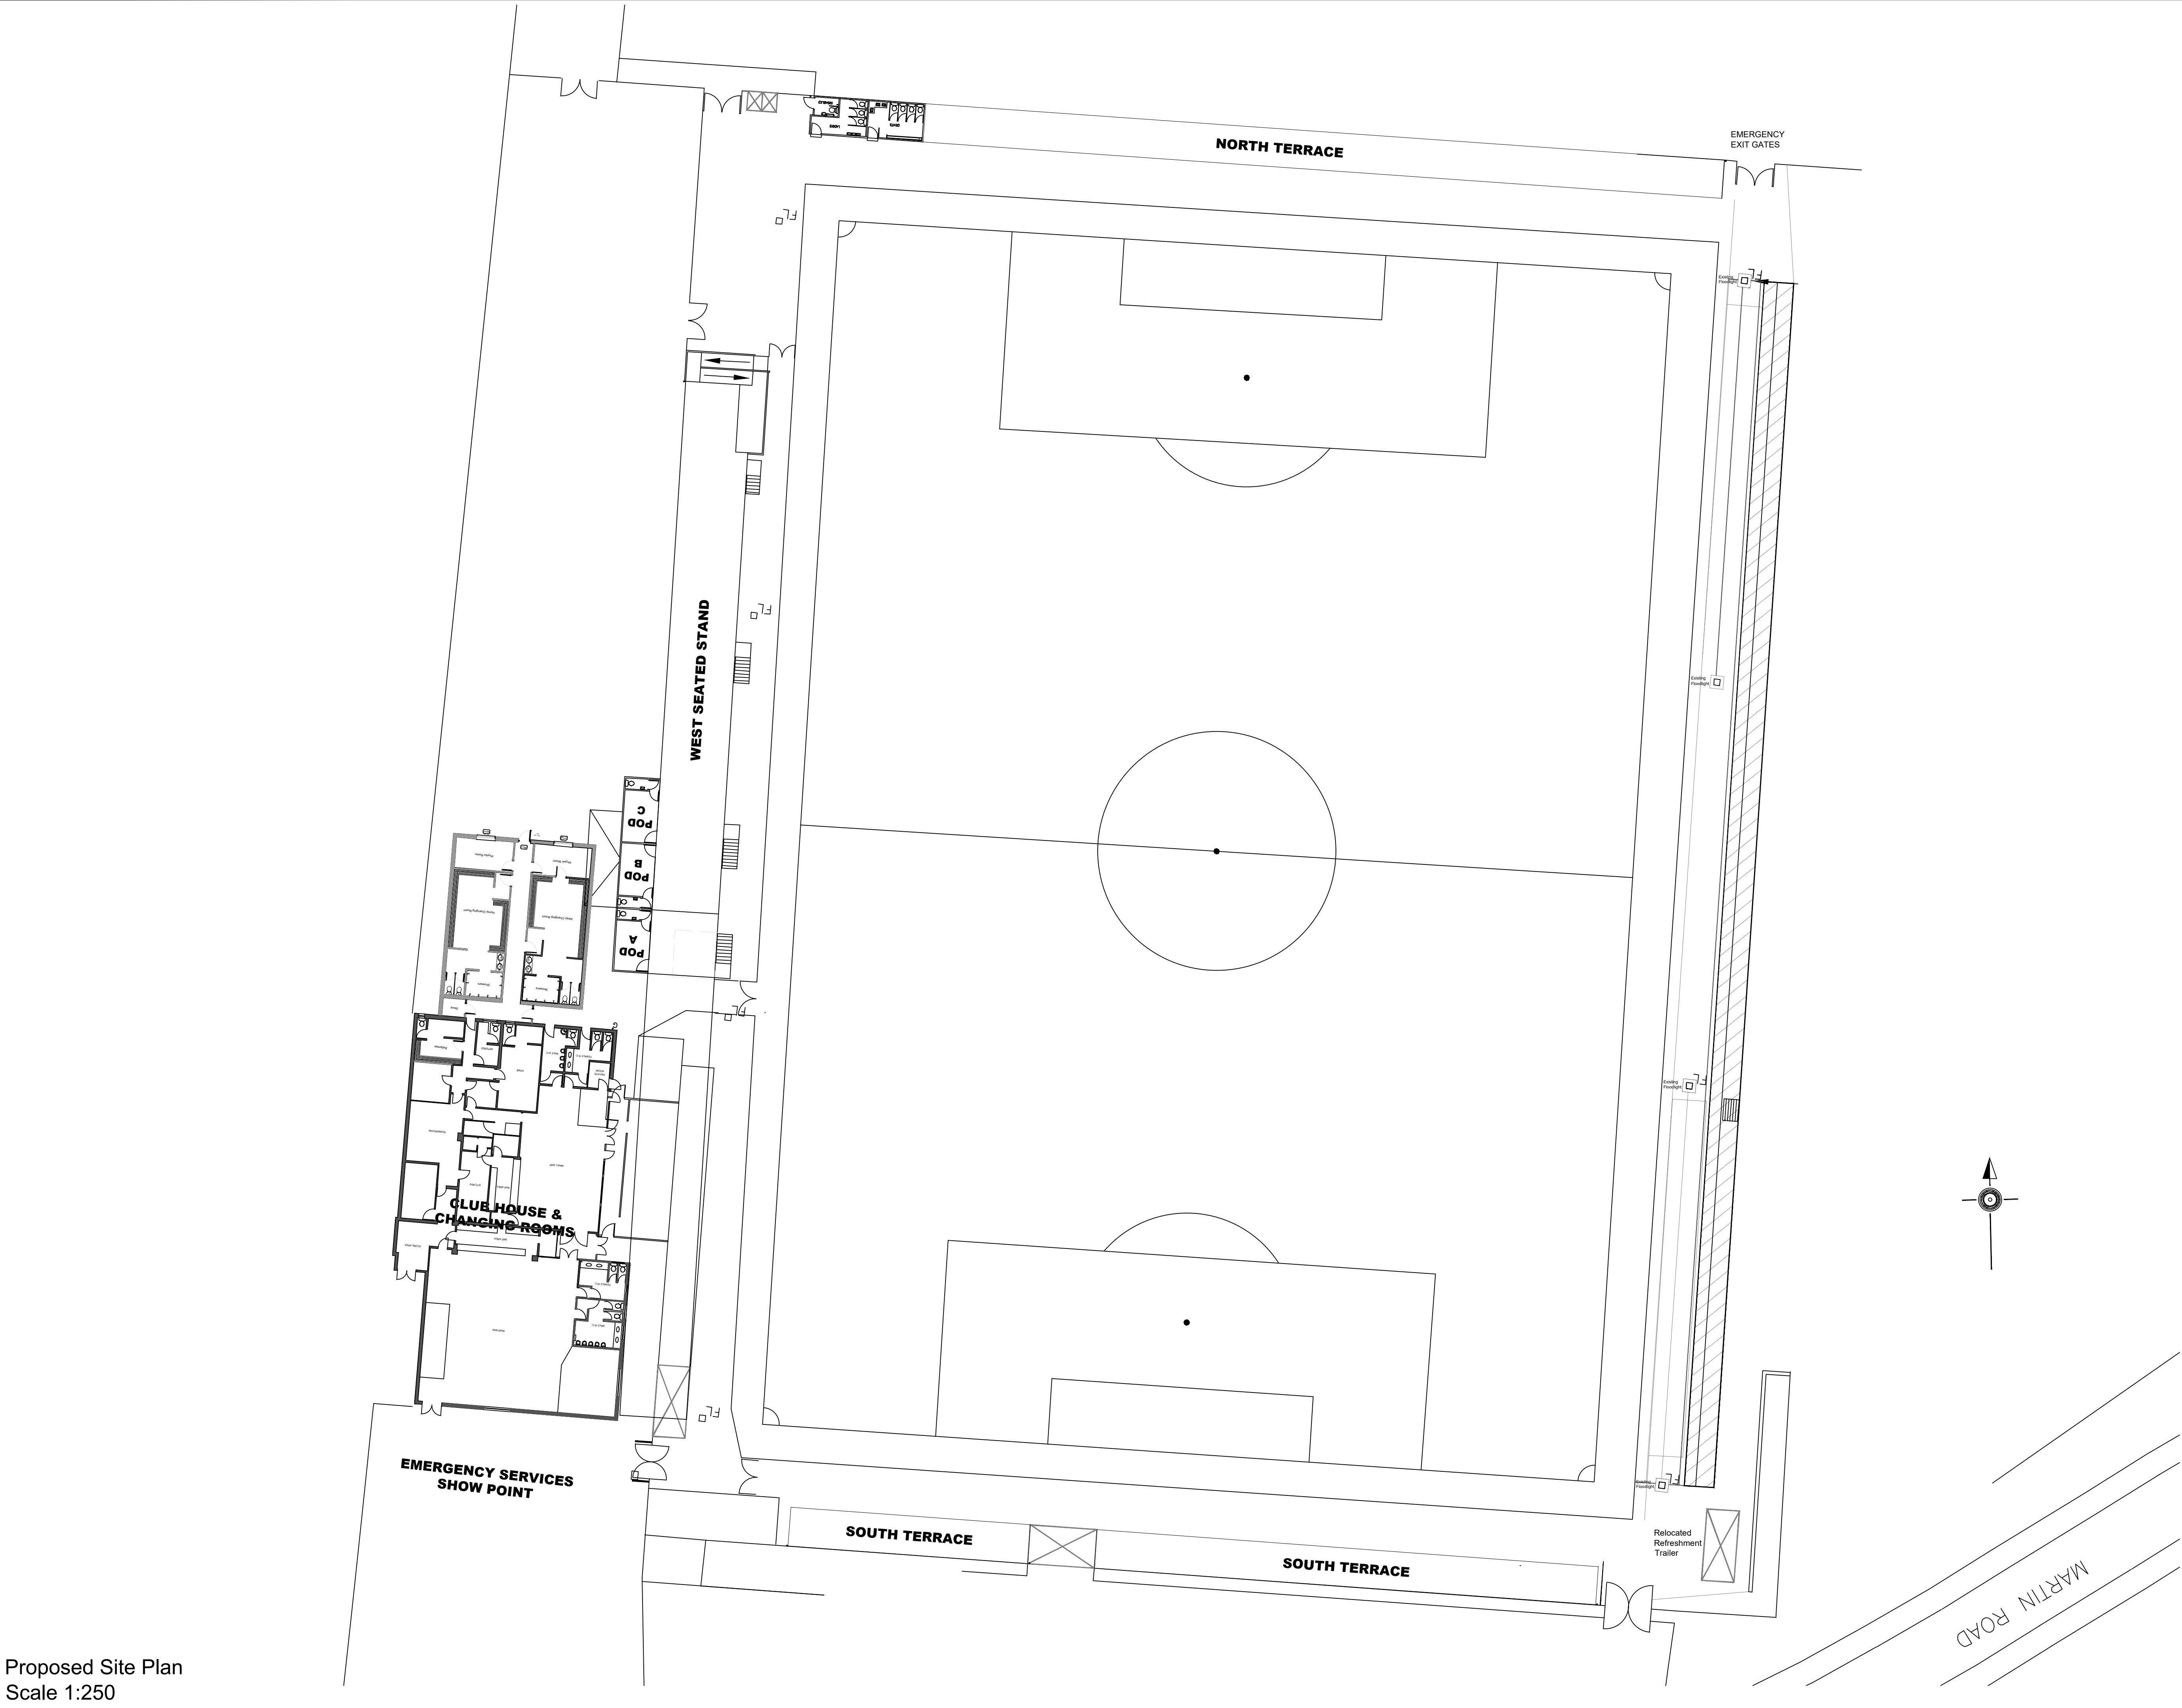

NOTES:

All dimensions to be checked on site and any discrepancy notified to The Martin Ralph Group. Written dimensions are to be used in preference to scaled dimensions.

This drawing is the property of The Martin Ralph Group and must not be reproduced, in part or whole, or deviated from, without their permission.

It is essential that prior to commencement and during construction works, the contractor reviews the drawings and specification and discusses with the practice any inconsistencies, anomalies, non-industry standard features or other concerns.

For both pricing and construction purposes Structural, Mechanical and Electrical Engineers designs, calculations and sizes etc are to take preference over the layout drawings. Any discrepancies are to be brought to the immediate attention of The Martin Ralph Group.

AMENDMENTS		DATE
B	Amendments to suit Planning requirements.	01-01-19
A	Segregation area indicated	01-11-2018
CLIENT HAVANT & WATERLOOVILLE FOOTBALL CLUB WESTLEIGH PARK MARTIN ROAD WEST LEIGH HAVANT PO9 5TH		
PROJECT HAVANT & WATERLOOVILLE FOOTBALL CLUB WESTLEIGH PARK MARTIN ROAD MARTIN ROAD WEST LEIGH HAVANT PO9 5TH		
DRAWING TITLE PROPOSED SITE PLAN		
DATE 01.08.2018		
SCALE 1:250 @ A1		
DRAWING No. 18.127/005		REVISION B
THE MARTIN RALPH GROUP  RICs CHARTERED SURVEYORS ARCHITECTS & ENGINEERS		
11 Dragoon House Hussar Court Brambles Business Park Portsmouth Hampshire PO7 7SF www.martinralph.co.uk info@martinralph.co.uk T. 023 9225 7711 F. 023 9225 7712		