





Proposed Site Plan
1:100

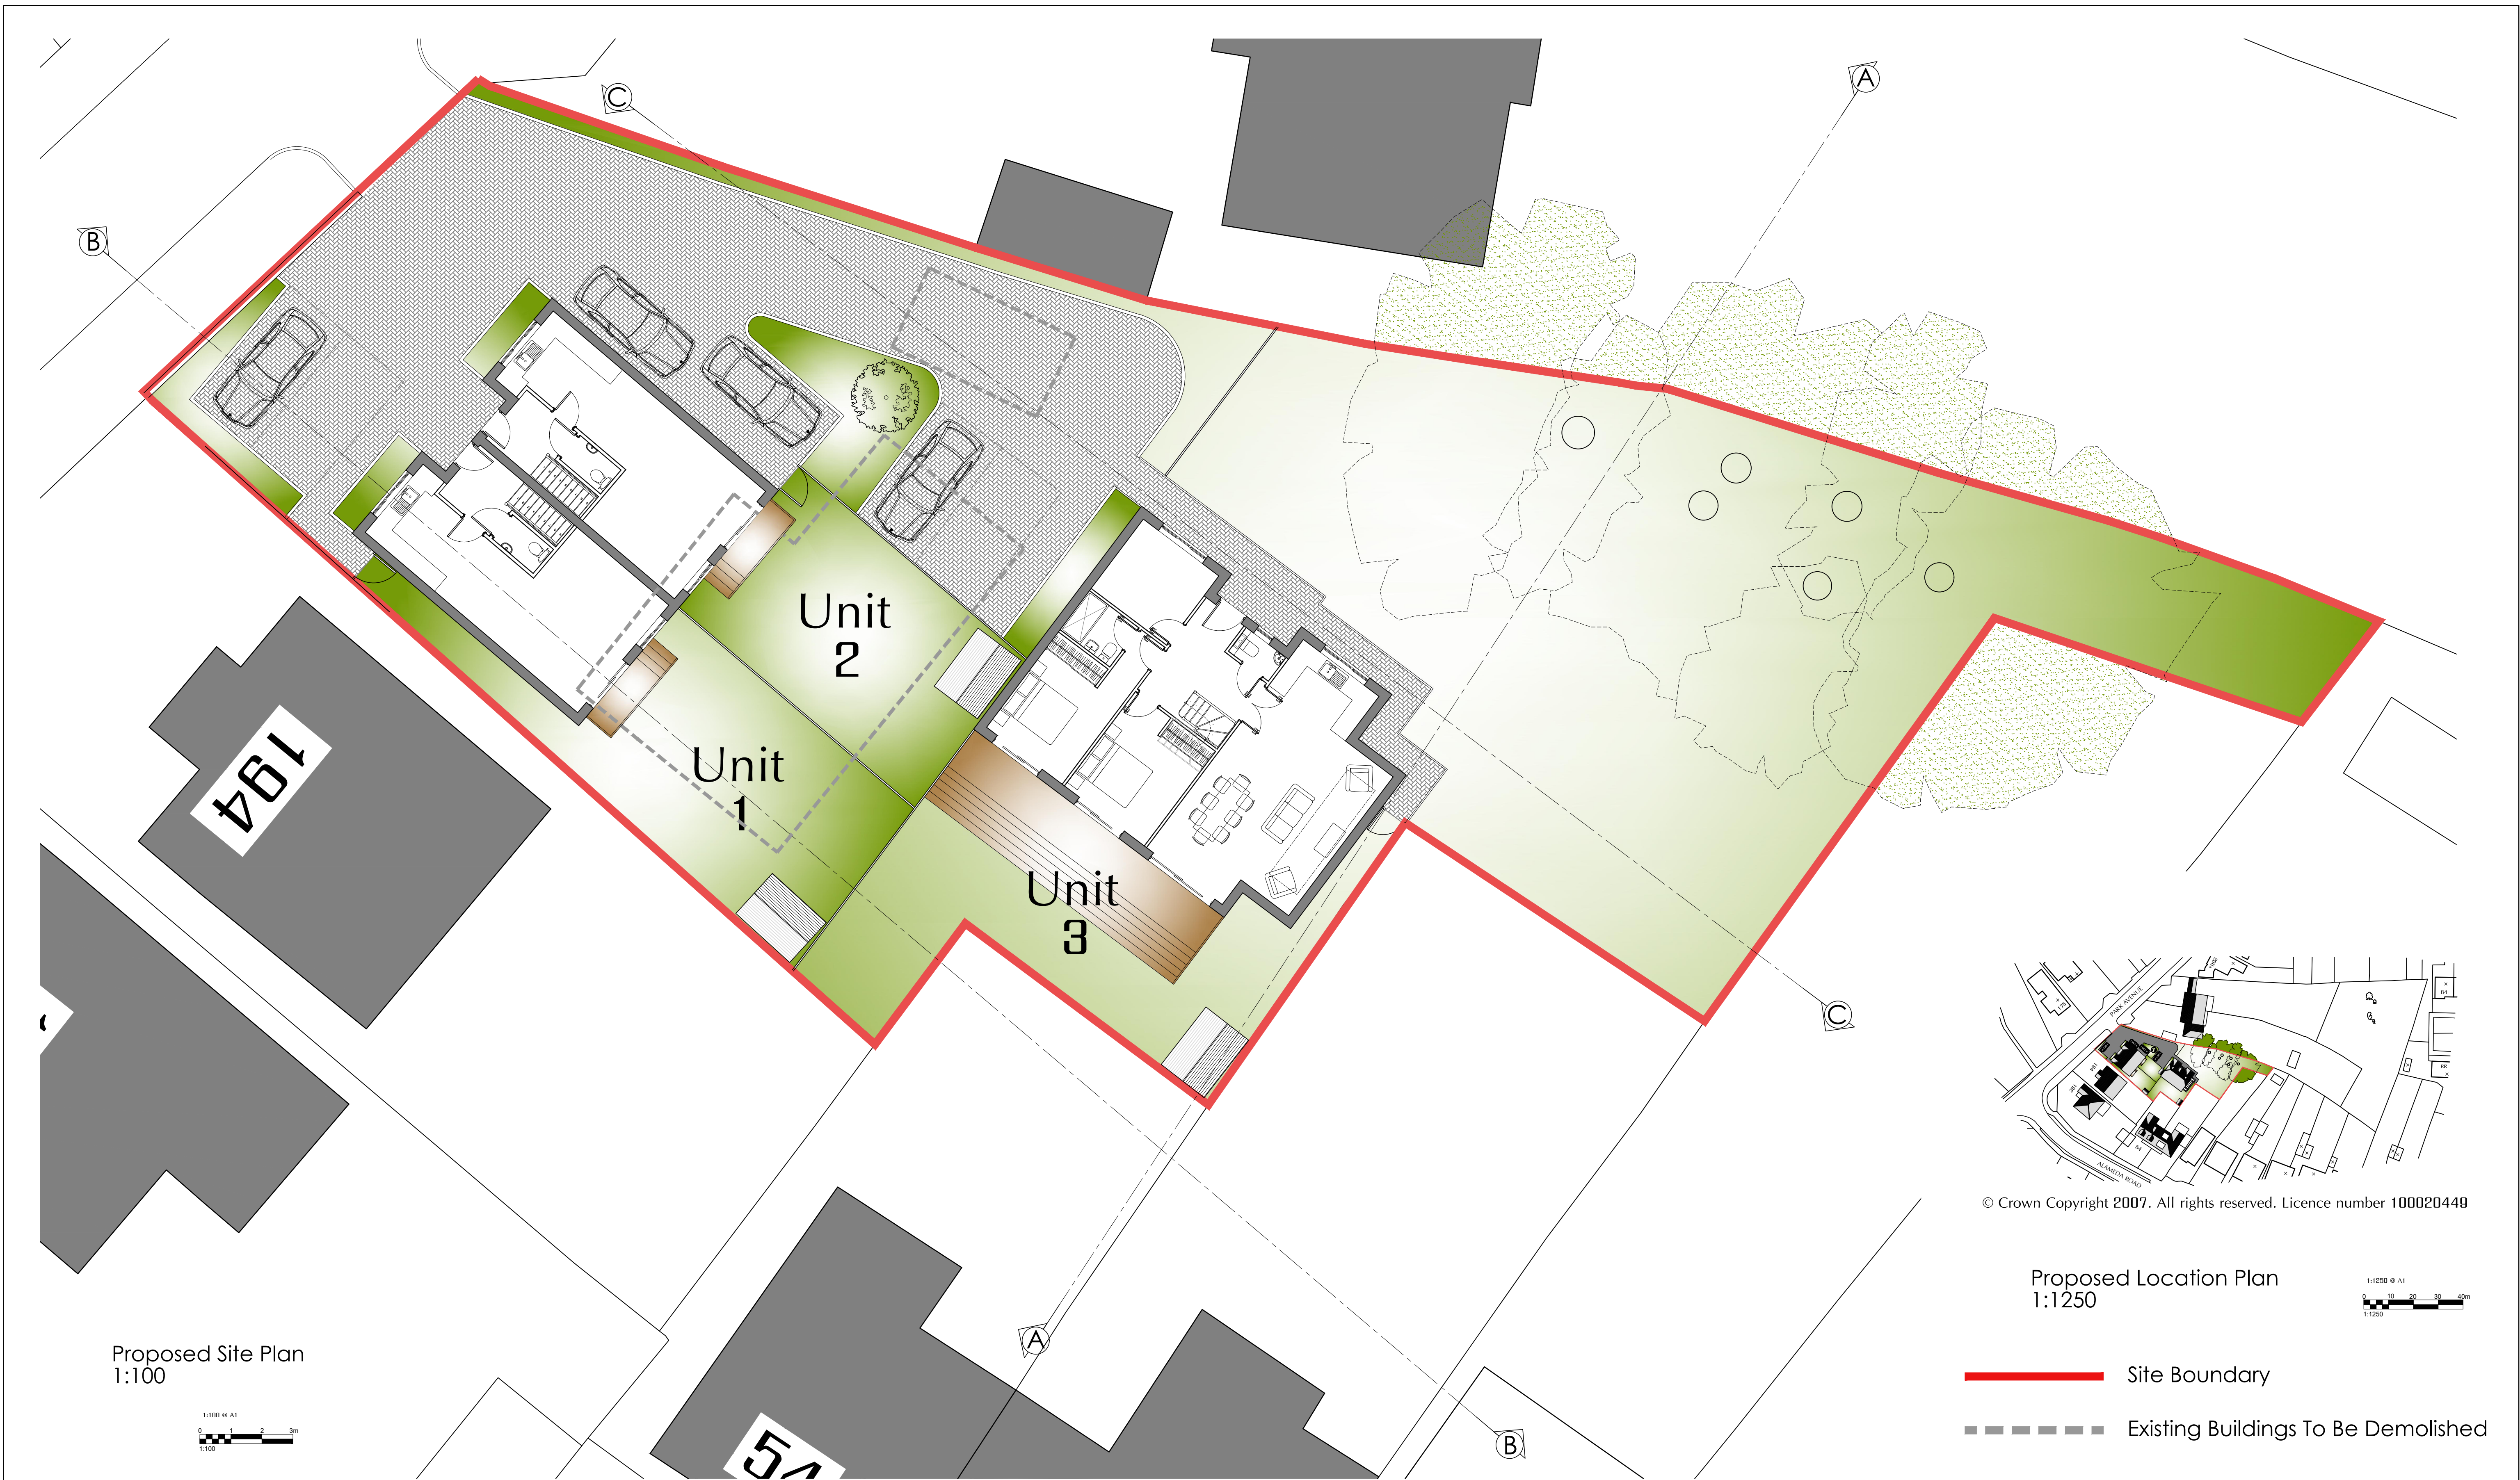


© Crown Copyright 2007. All rights reserved. Licence number 100020449

Proposed Location Plan
1:1250

 


- Site Boundary
- - - Existing Buildings To Be Demolished

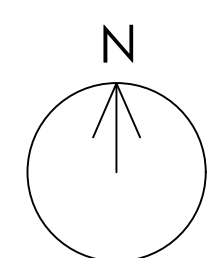

notes:

revisions:

 

NOTE: The contractor is responsible for checking all site dimensions and levels. These should be checked prior to the ordering of any components and before the commencement of the works. All discrepancies should be brought to the attention of the Contract Administrator

Mr Eyre
200 Park Avenue
Purbrook, Waterlooville

drawing information

title:

Proposed Site &
Location Plans

status:

date:

scale:

drawn:

chk'd:

Planning

May 2018

1:100/1:250@A1

SCR

GR

job:

1040

dwg:

1001

rev:

/

